


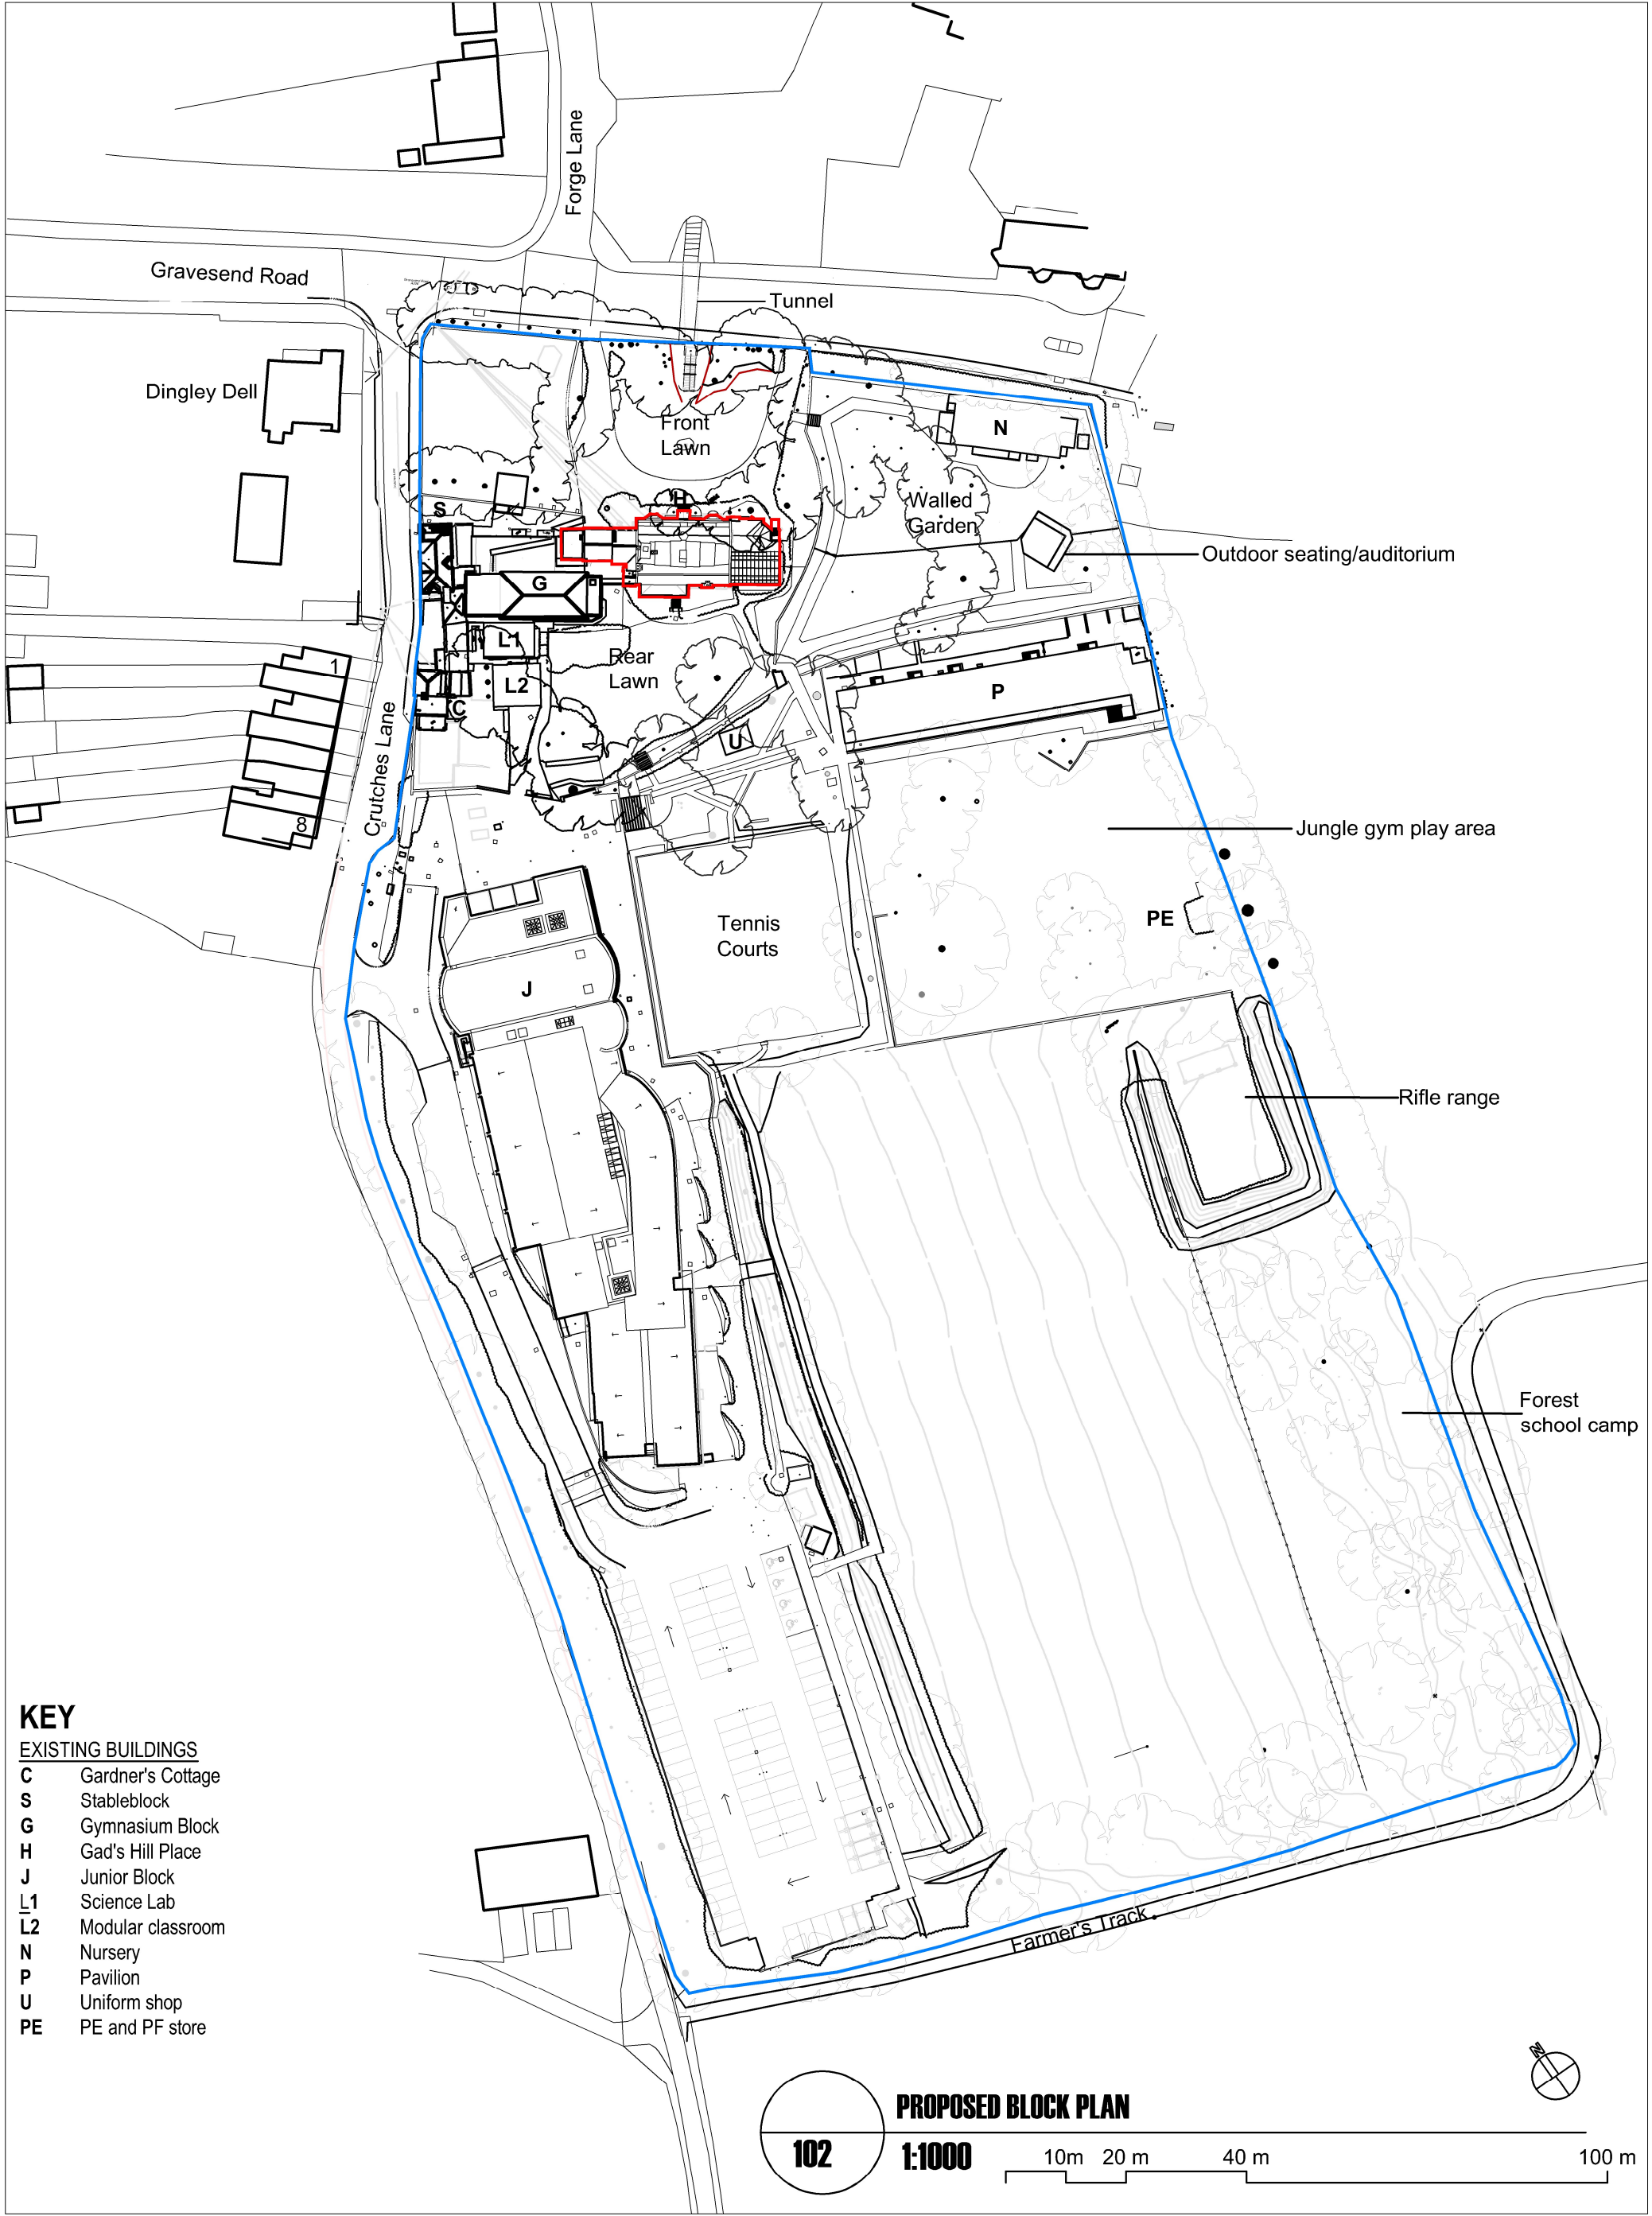

KEY

EXISTING BUILDINGS

- C Gardner's Cottage
- S Stableblock
- G Gymnasium Block
- H Gad's Hill Place
- J Junior Block
- L1 Science Lab
- L2 Modular classroom
- N Nursery
- P Pavilion
- U Uniform shop
- PE PE and PF store

Project
Gad's Hill School
Proposal for repairs to roof and ceiling

Client
Gad's Hill School

Rev. Date By Notes

Copyright belongs to Clay Architecture Ltd. All dimensions are to be verified by the contractor before commencing works.

clay architecture

Great Lines Studios, Marlborough Road, Gillingham, Kent ME7 5HB

T: 01634 573 017

www.clayarchitecture.com

E: design@clayarchitects.com

Title

Proposed Block Plan

Scale 1:1000 @ A3 size

Date 19.01.2023

Drawn GEN Authorised KG

Revision/

Drawing No. 5284/PL/102

clay architecture

FOR LISTED BUILDING

ISSUE DATE: 17/03/23