

NOTES

Do not scale

Verify all dimensions on site before commencing any work or preparing any shop drawings

All building materials, components and workmanship to comply with the appropriate Public Health Acts, Building Regulations, British & European Standards and Codes of Practice and to the appropriate manufacturers recommendations.

For all specialist work see relevant drawings

All schemes to be set out completely including buildings, roads, drainage and levels prior to the commencement of works

Sites to be checked against Land Registry plans and any necessary Easements to be established

Any discrepancies, errors or omissions to be reported to the architect for further instructions before commencement of works

K		
J		
H		
G		
F		
E		
D		
C		
B		
07.03.22	Unit handed & moved east	JR
A		
07.09.21	Details added	JR
Date	Revisions	By

DAC
Architects

21 Stone Street, Gravesend, Kent, DA11 0NP
Tel: 01474 566996 Fax: 01474 320374
Design@DACarchitects.co.uk

Project Title

PROPOSED TOILET
ST MILDRED'S
NURSTEAD CHURCH LANE
NURSTEAD

Client




ST MILDRED'S
PCC

Drawing Title

LOCATION PLAN
BLOCK PLAN
PLANS & ELEVATIONS

Scale	Date	Drawn By
1:100, 1:50@A1	10.08.21	JR

Project No.	Dwg. No.	Rev.
4976	D-11	B

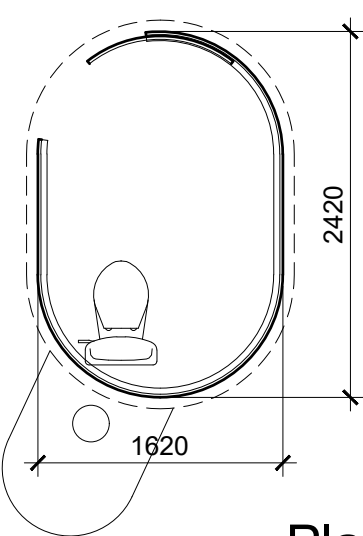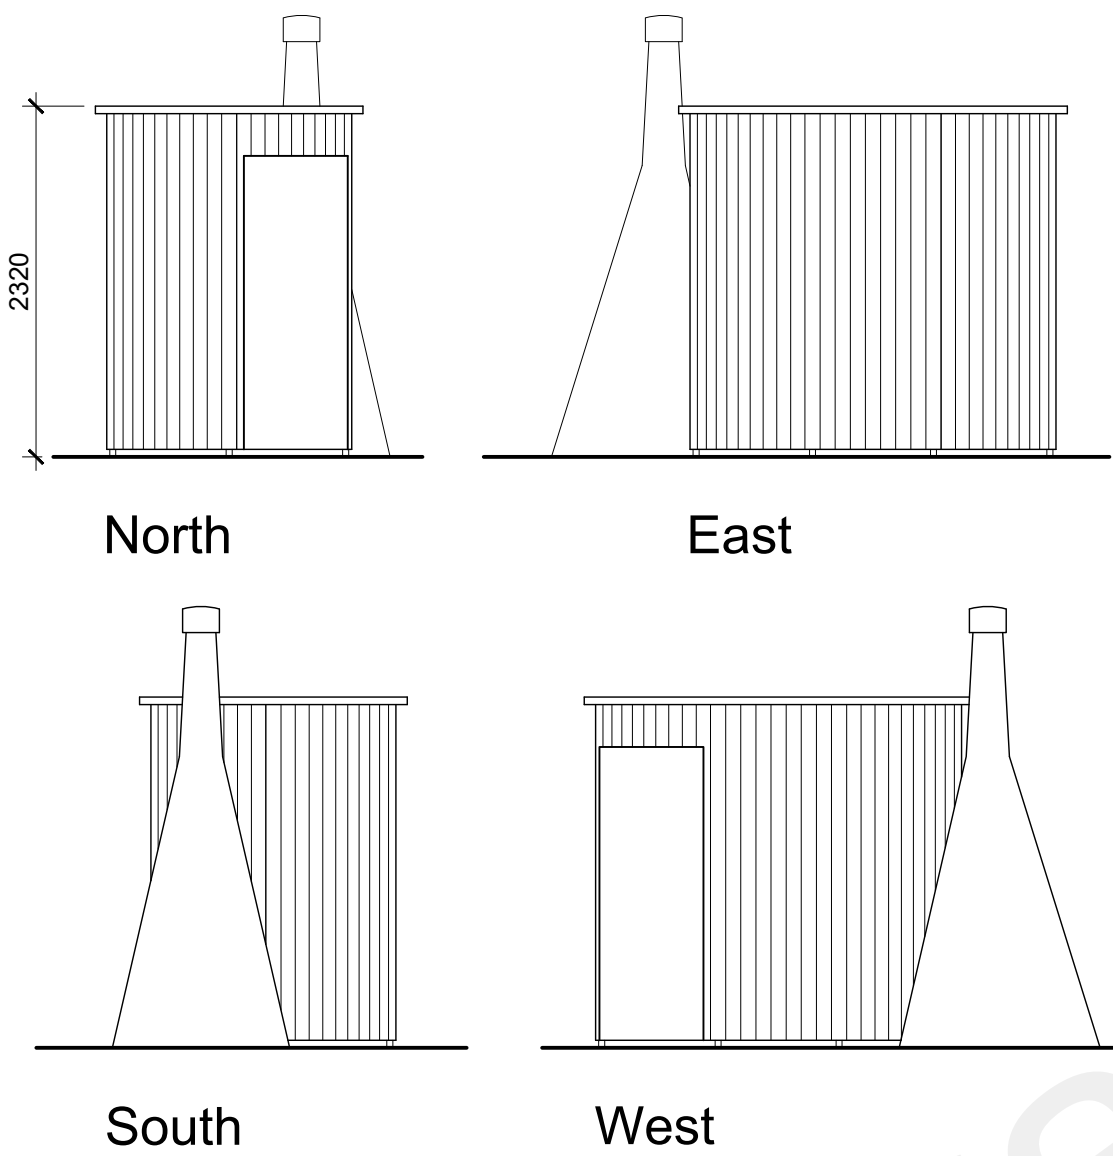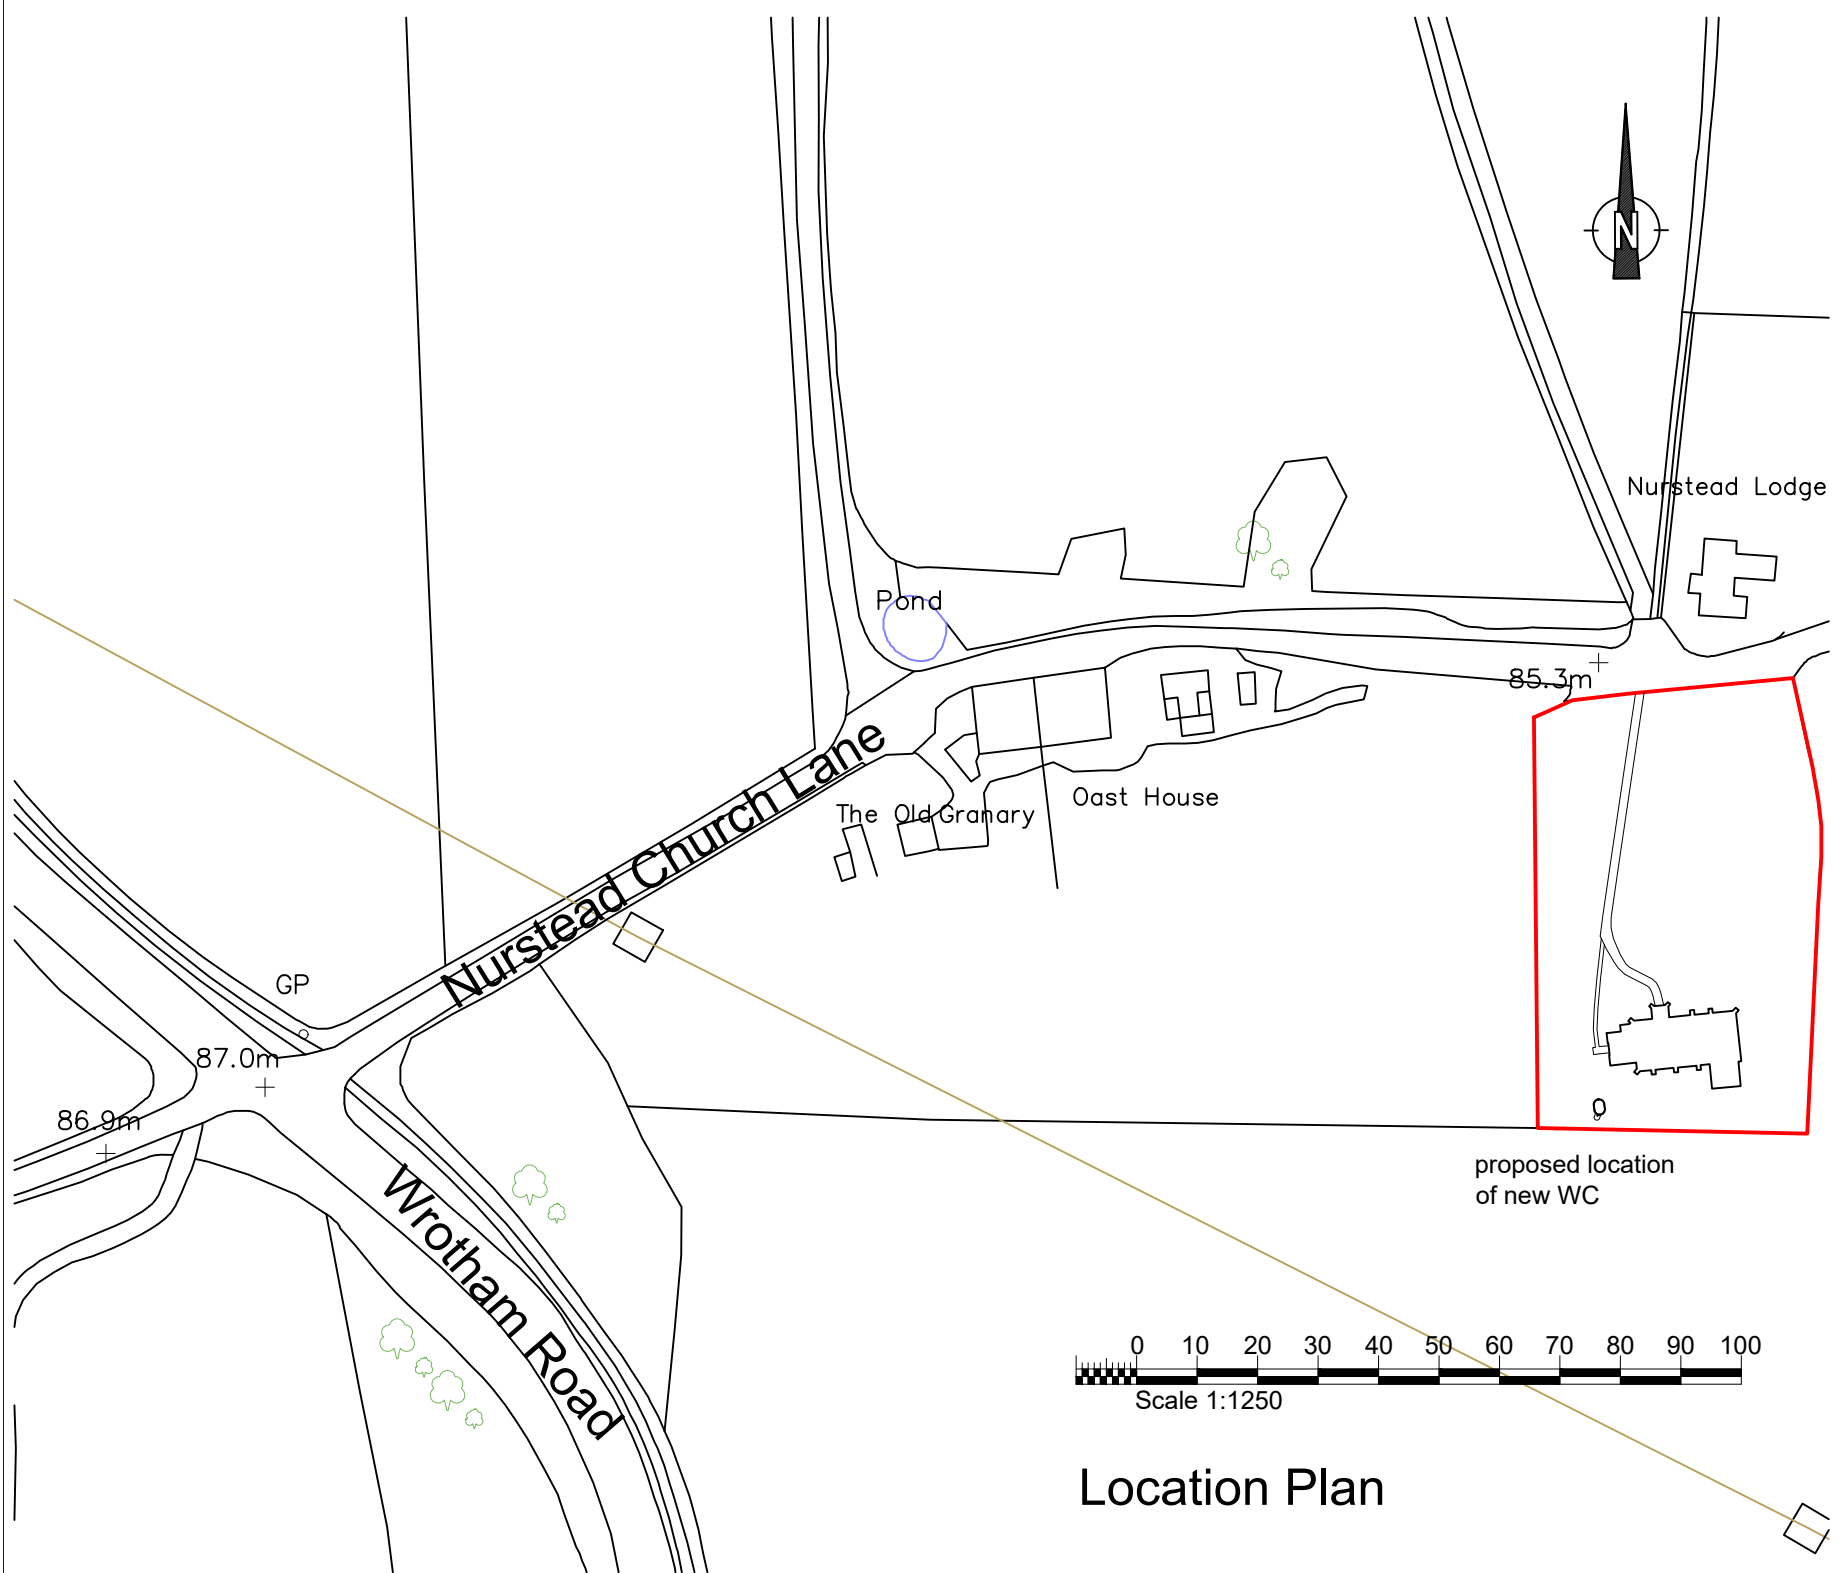

Kazuba KL2 WooWoo waterless toilet
Dark grey single ply membrane on wbp ply deck roof with Thermowood pine cladding walls on galv steel frame with concrete base
Naturally vented sewage container to manufacturers details

