



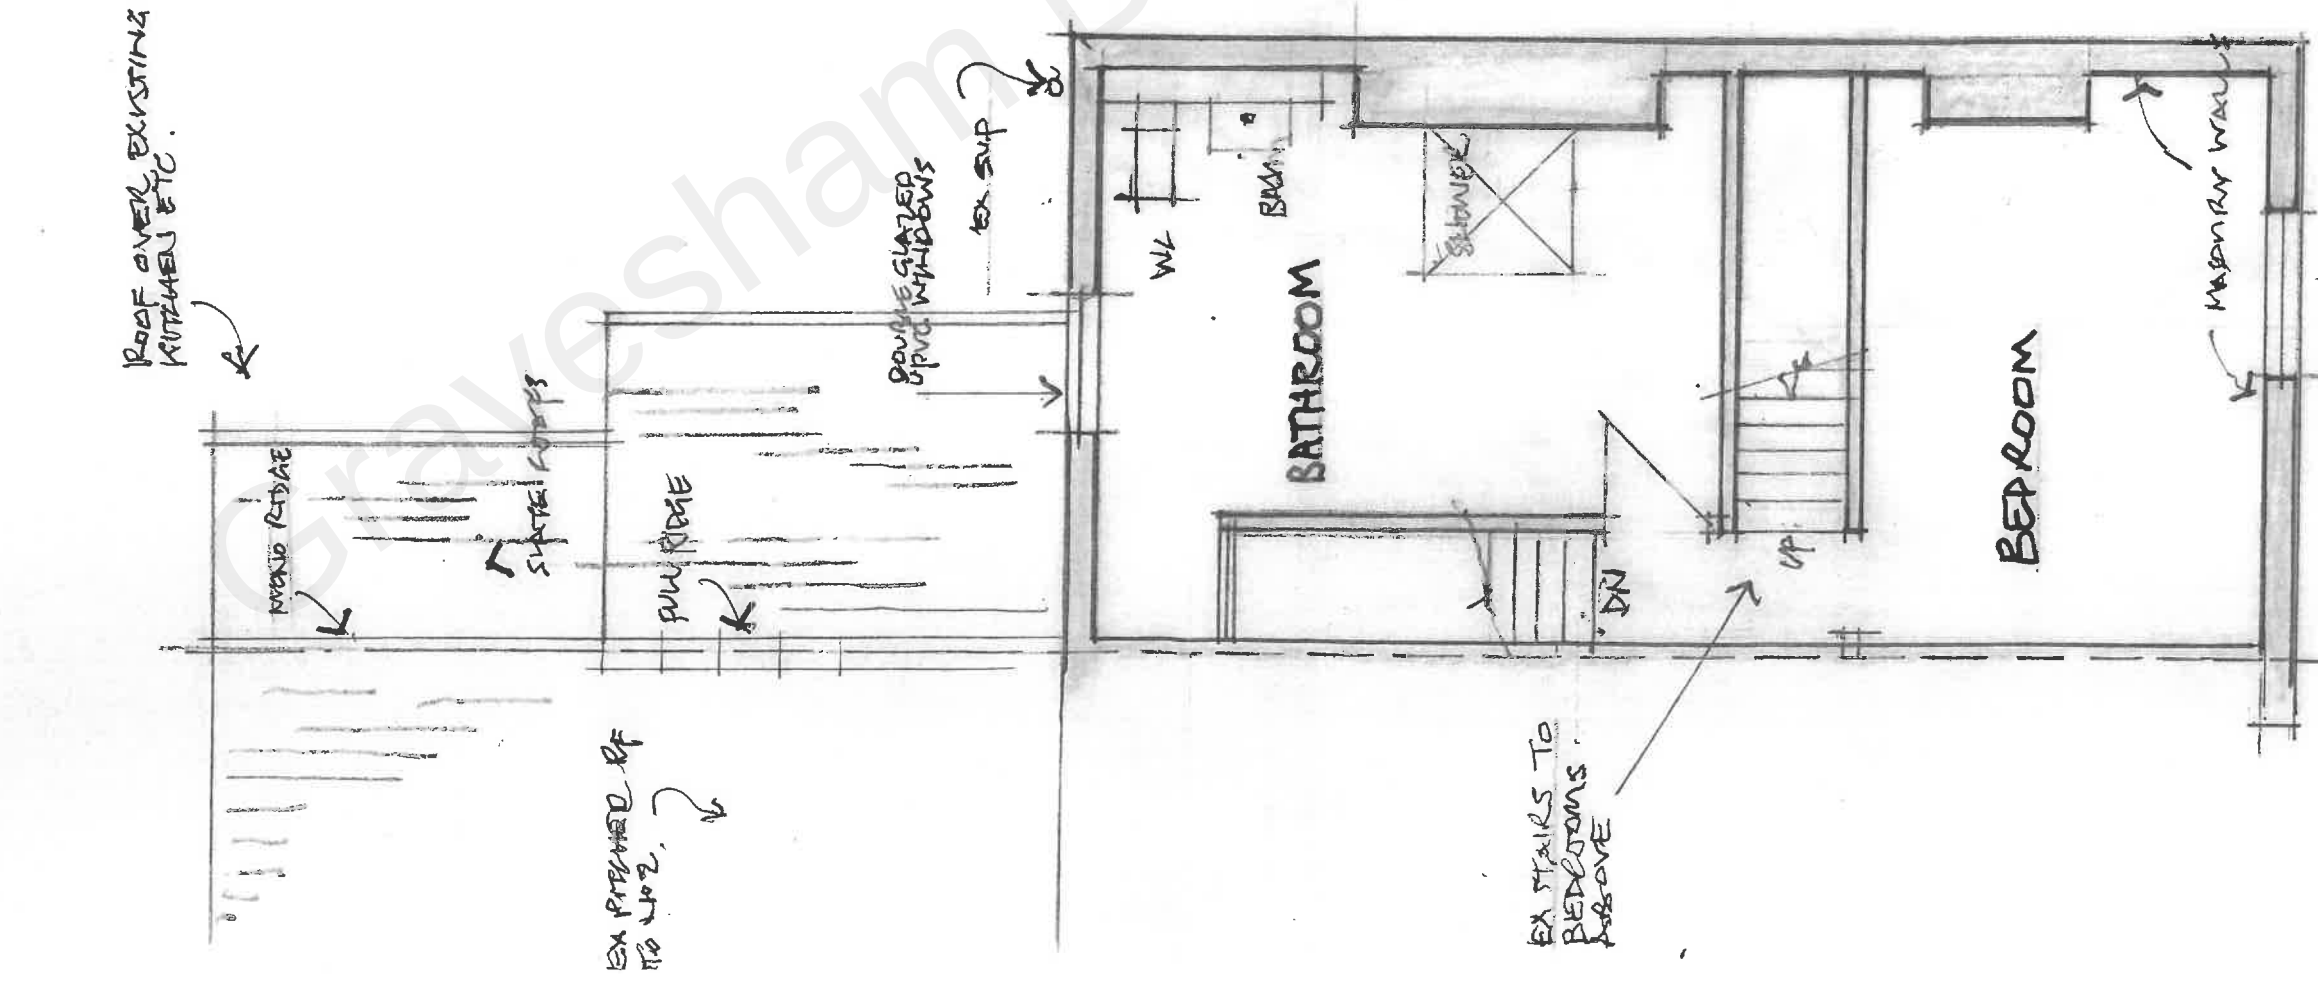

FIRST FLOOR + ROOF
AS EXISTING

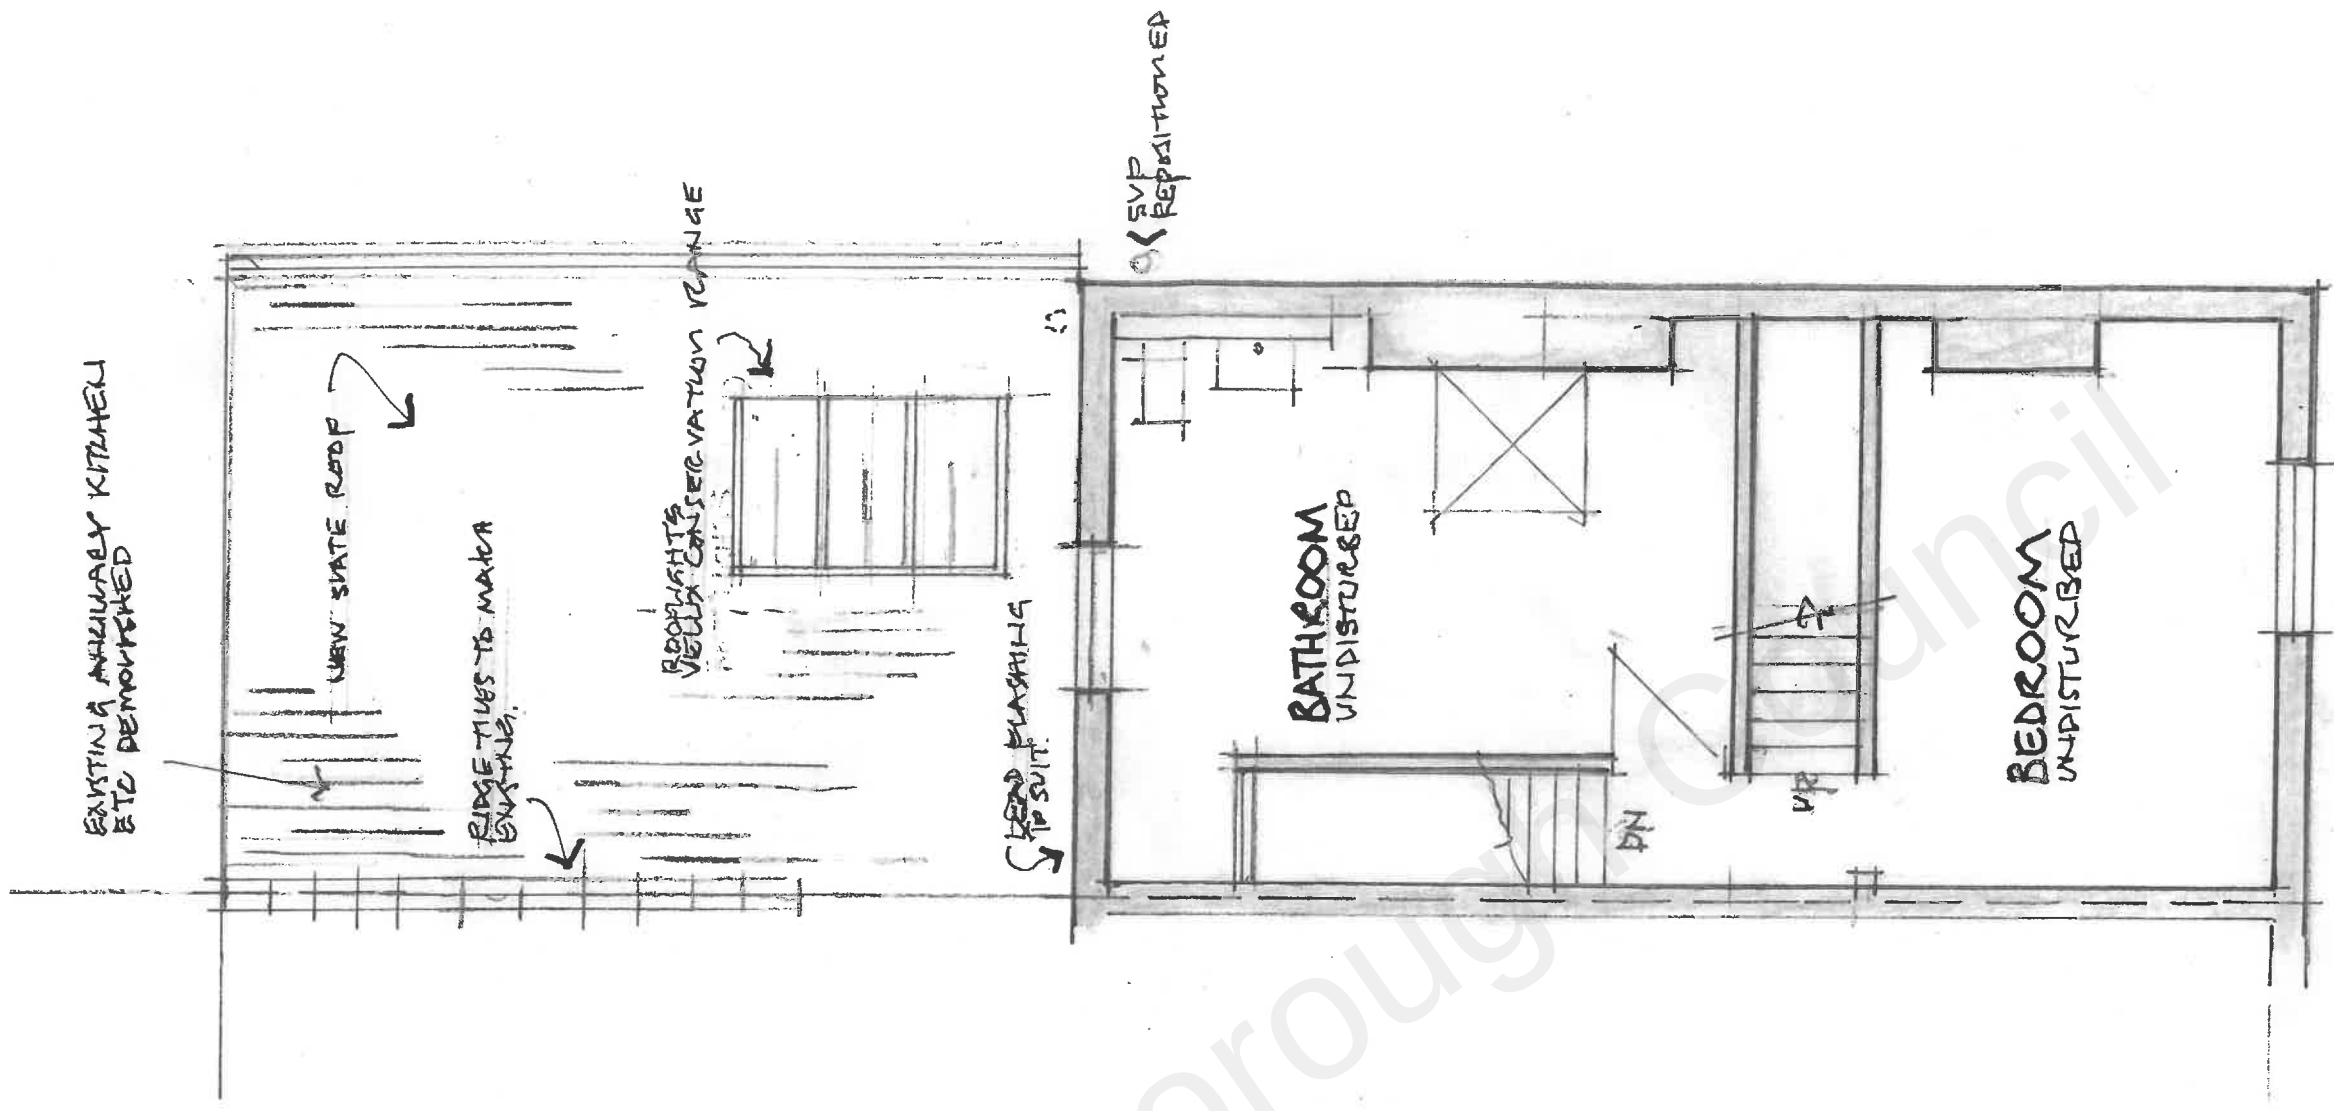

FIRST FLOOR + ROOF
AS PROPOSED