




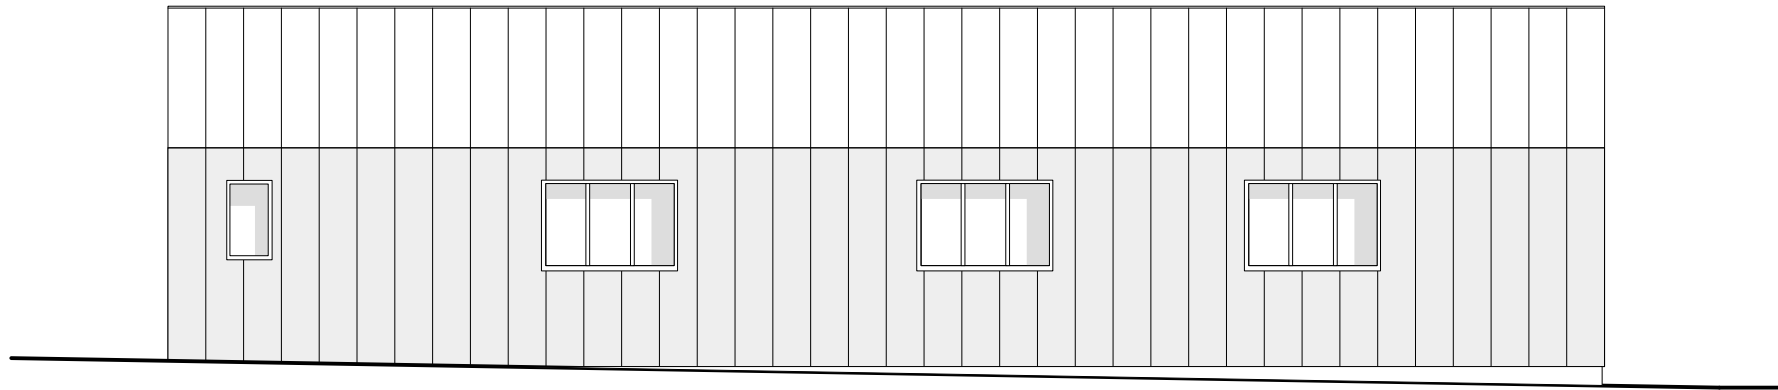


Side Elevation

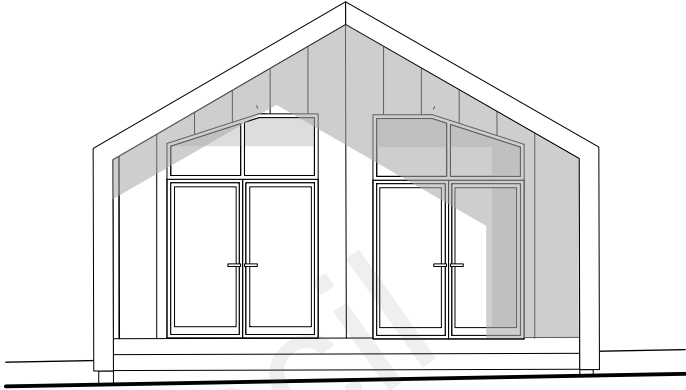



Left Gable Elevation

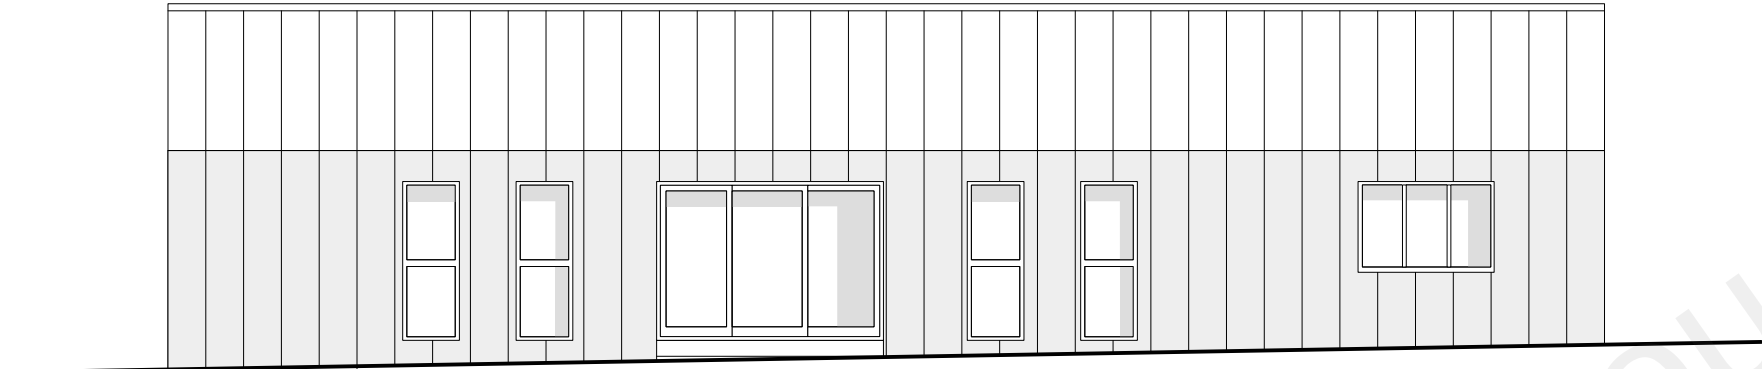


Side/entrance Elevation

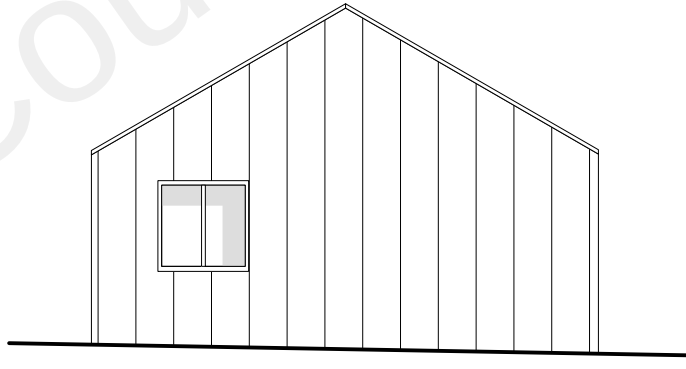

R Gable Elevation

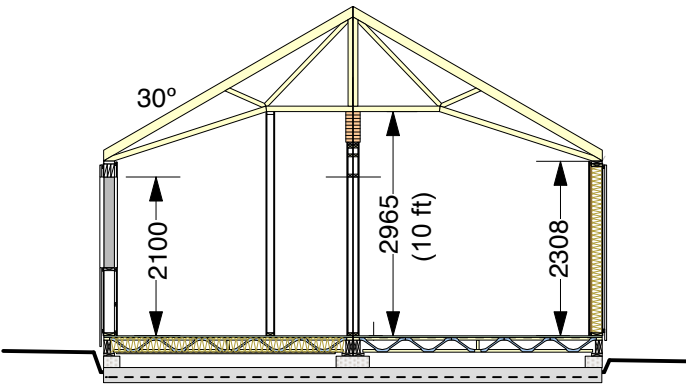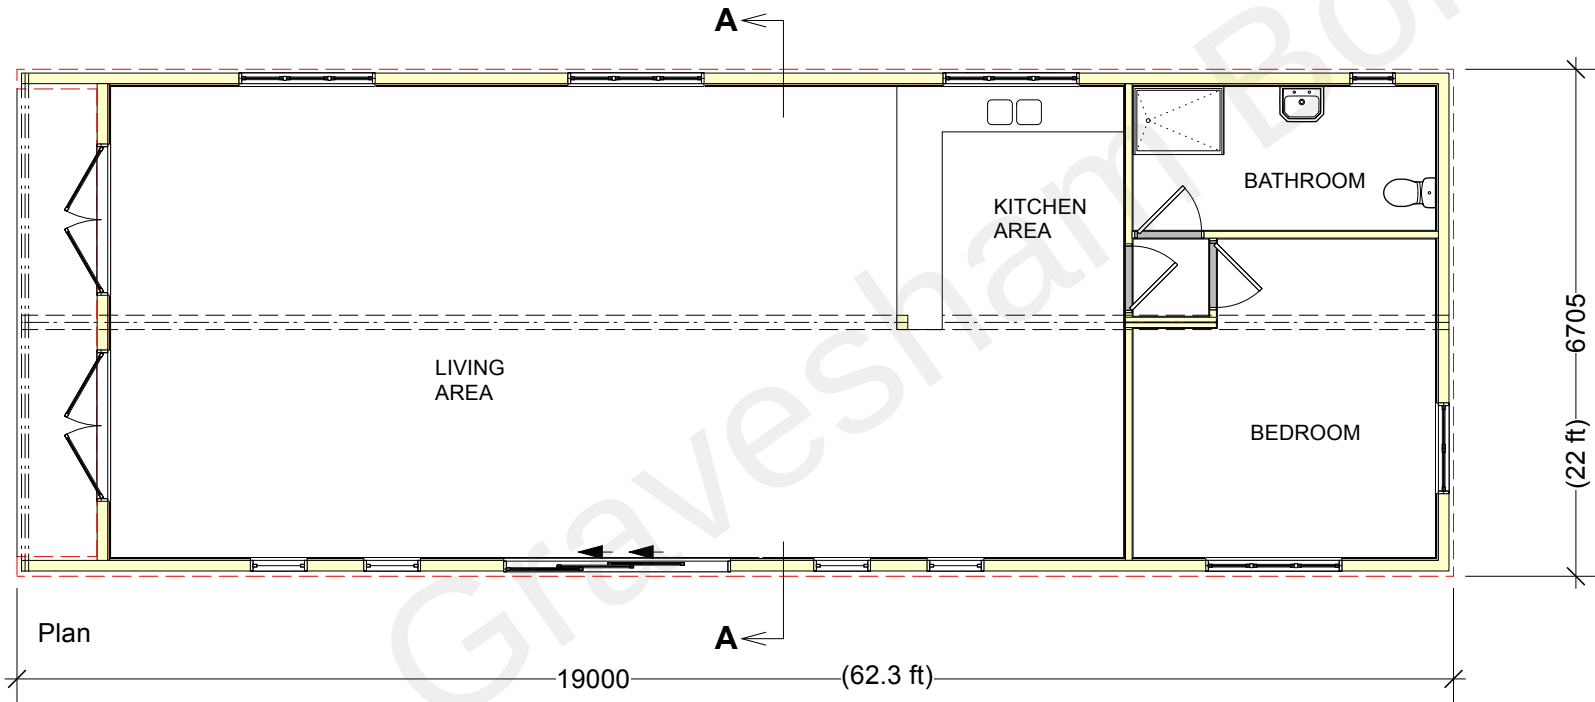

Section A-A

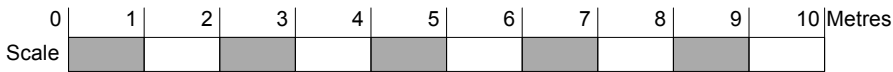

SIGNED-APPROVED
Customer:

Date:

PROJECT
NAME:- Chris South

ADDRESS:-
Lark Rise proposed
Mobile Home Plans



Setting out plan, Section and Elevations

Date: 09/2022

Scale
@ A3: 1:100

Rev: F



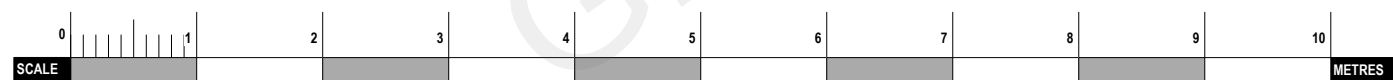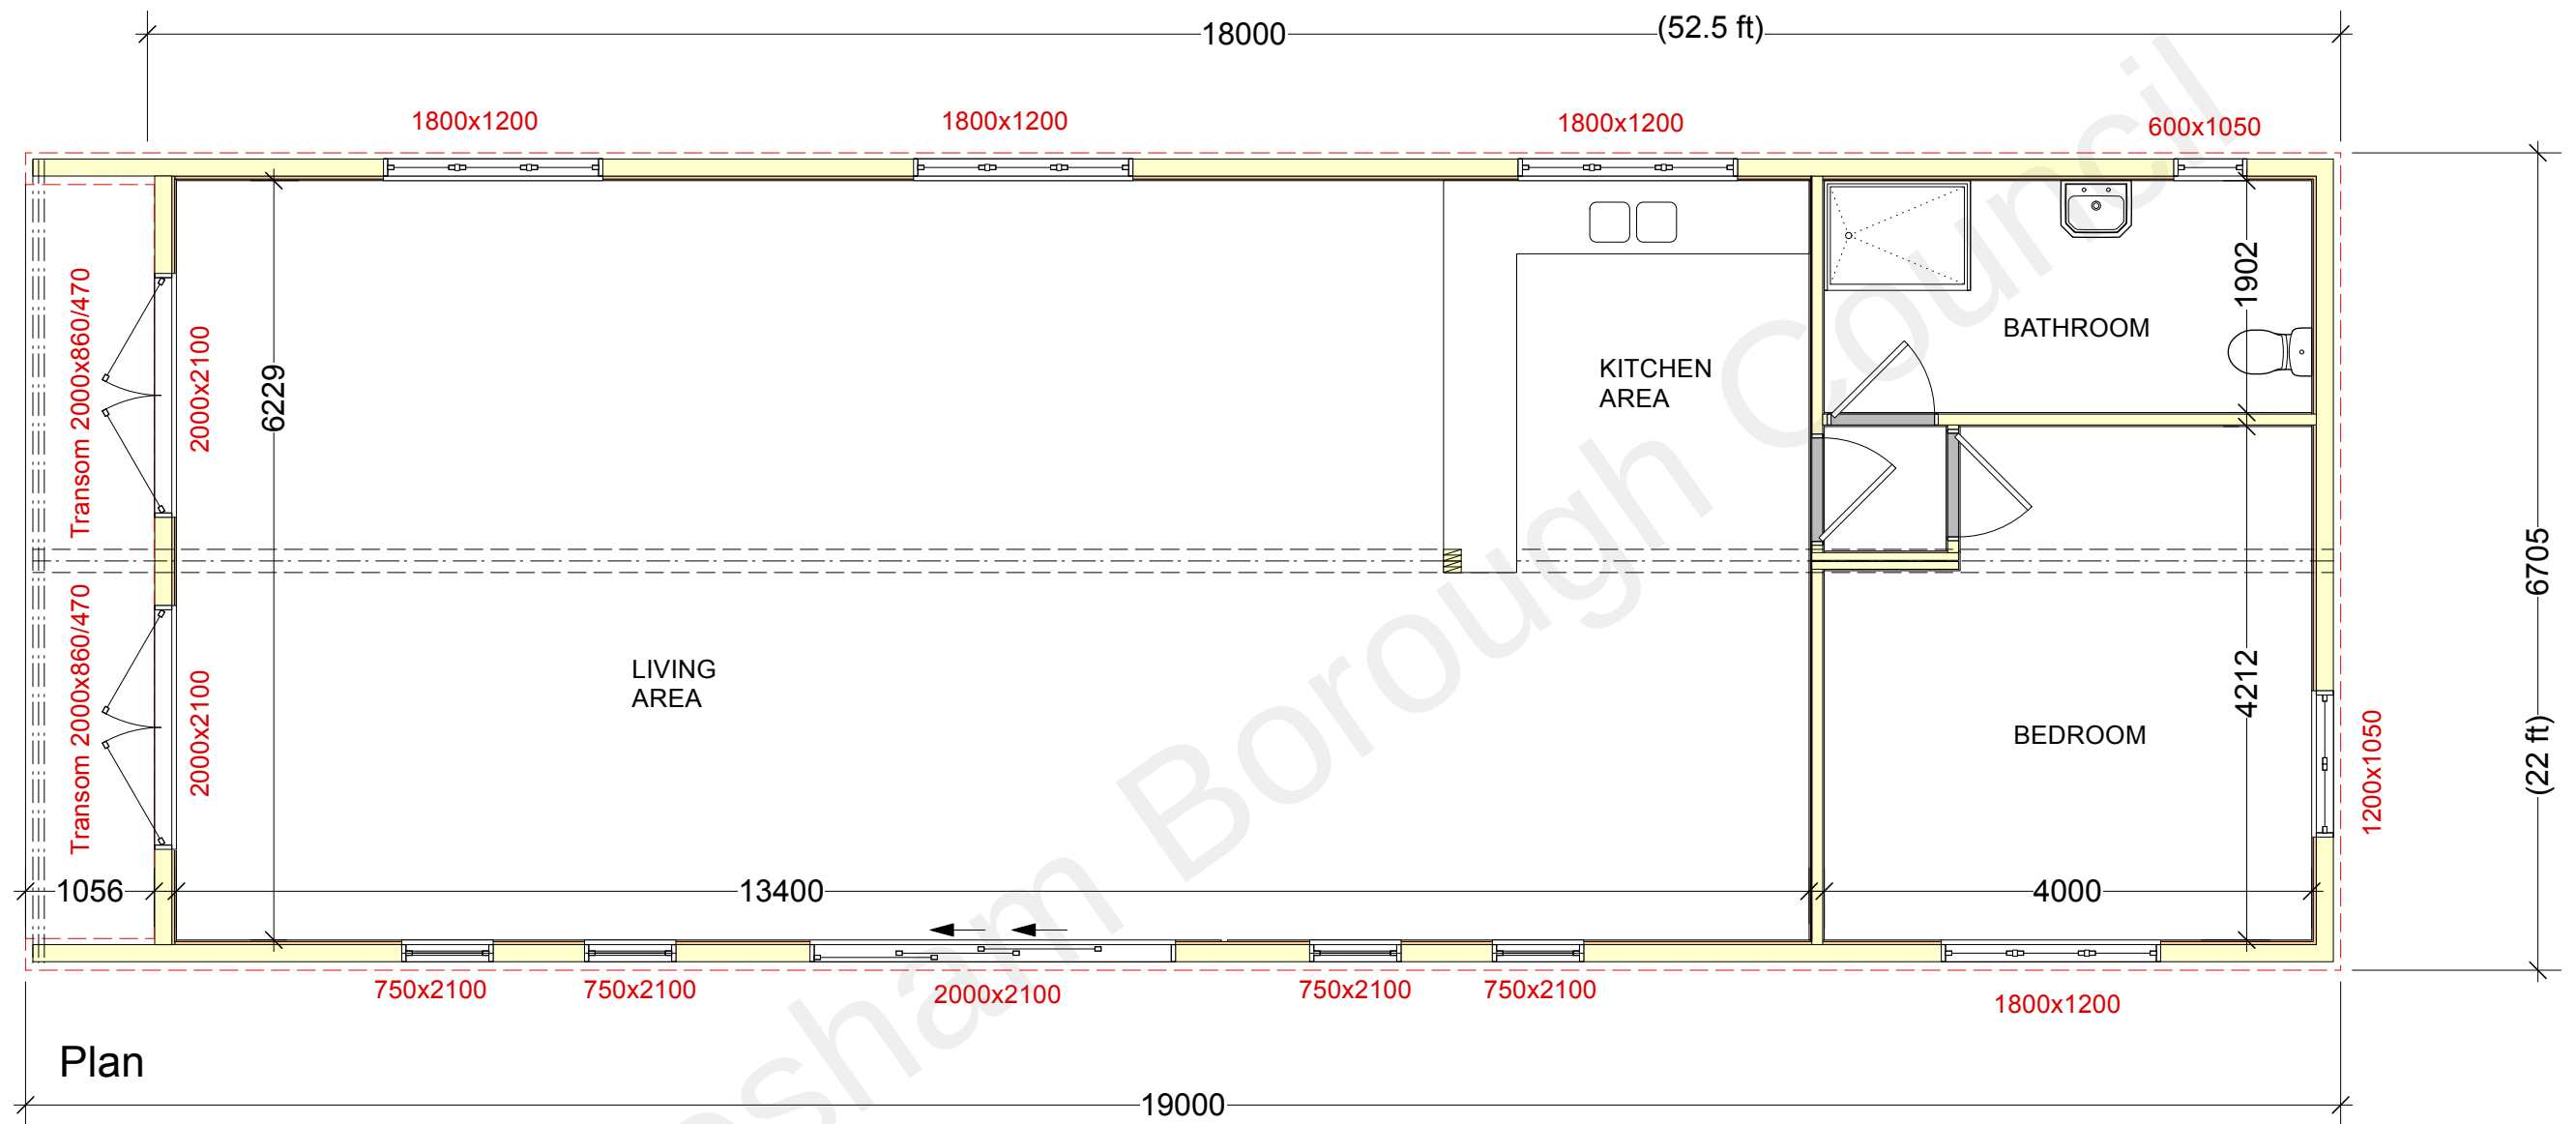

SIGNED-APPROVED Customer:	PROJECT NAME:- Chris South	SETTING OUT PLAN - FINISHED DIMENSIONS	Date: 09/2022	 HABITAT PARK HOMES LUXURY FOR LIFE
	ADDRESS:- Lark Rise proposed Mobile Home Plans		Scale @ A3: 1:60	
Date:			Rev: F	

NOTE: ALL BOXED AND DRAINAGE (RED) MEASUREMENTS ARE EXACT - ALL OTHER MEASUREMENT ARE APPROXIMATE DEPENDANT ON BLOCKWORK SIZES & JOINTS

Disclaimer:
Habitat Park Homes Ltd is not responsible for groundworks or services.
We are not liable for damages or loss of earning.
This drawing and all groundworks details are for guidance only.

