

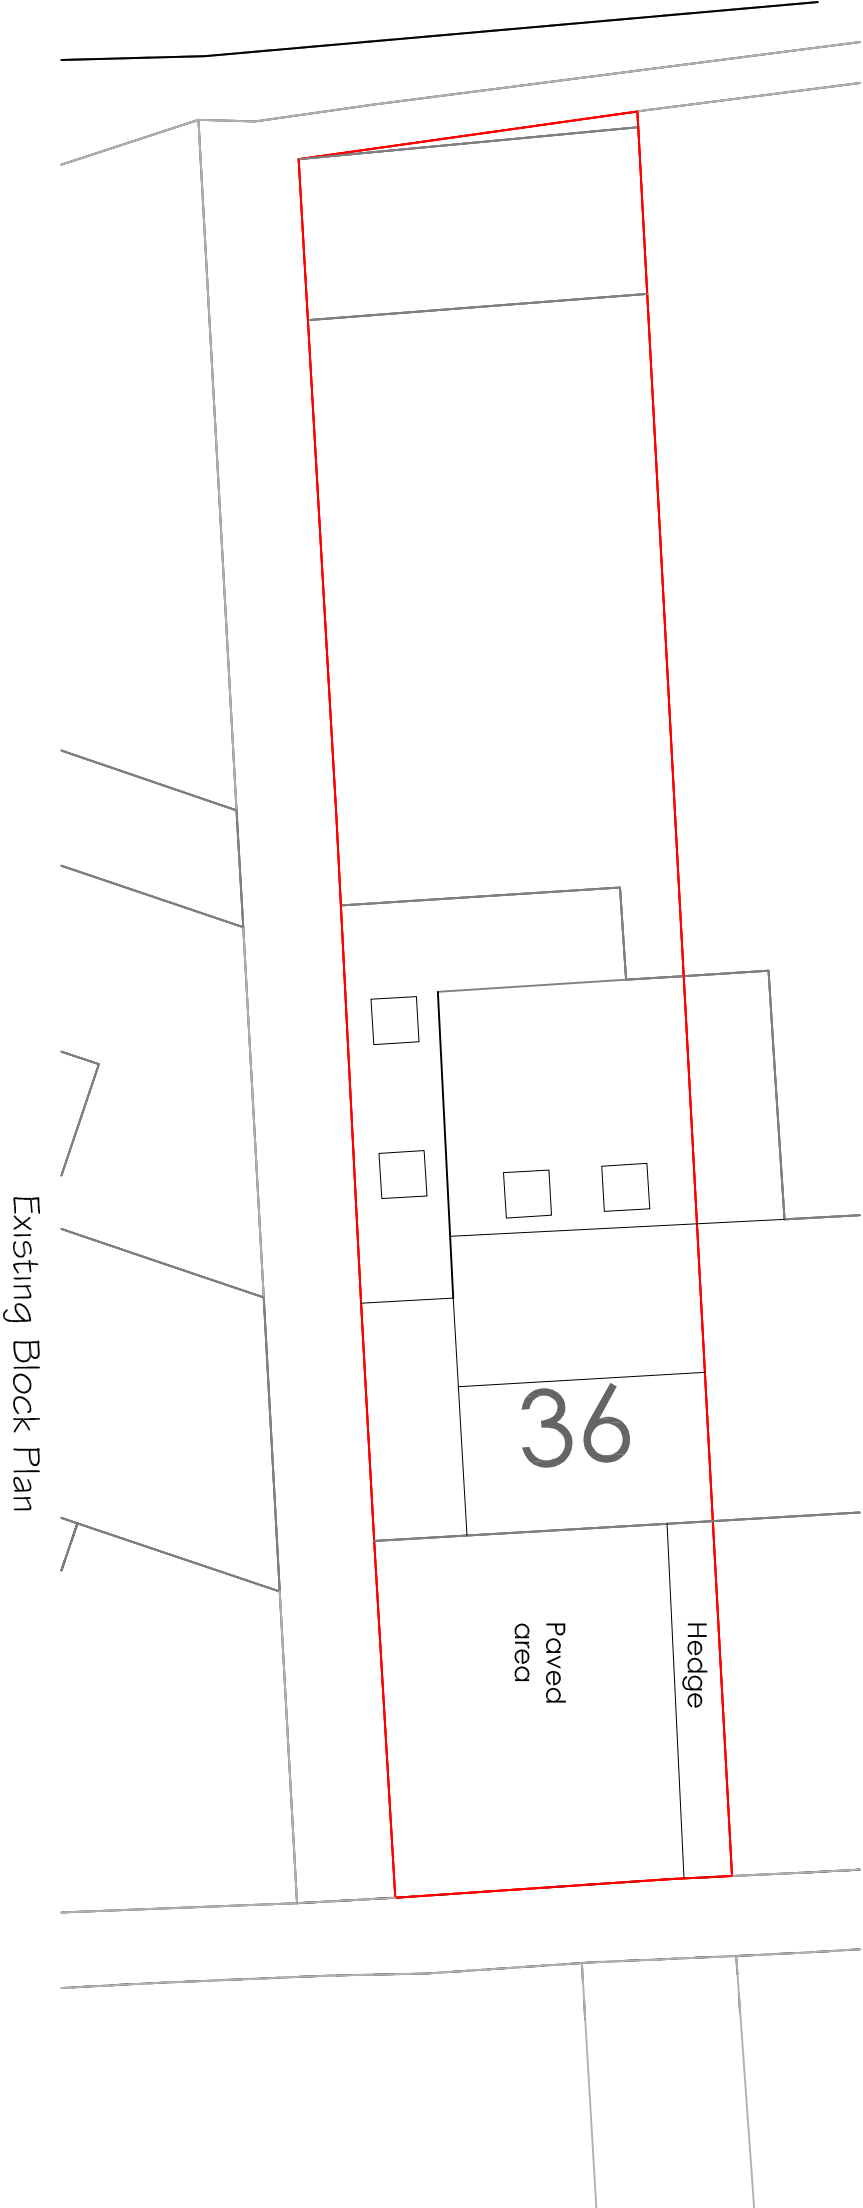


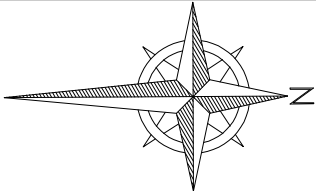

Existing Block Plan

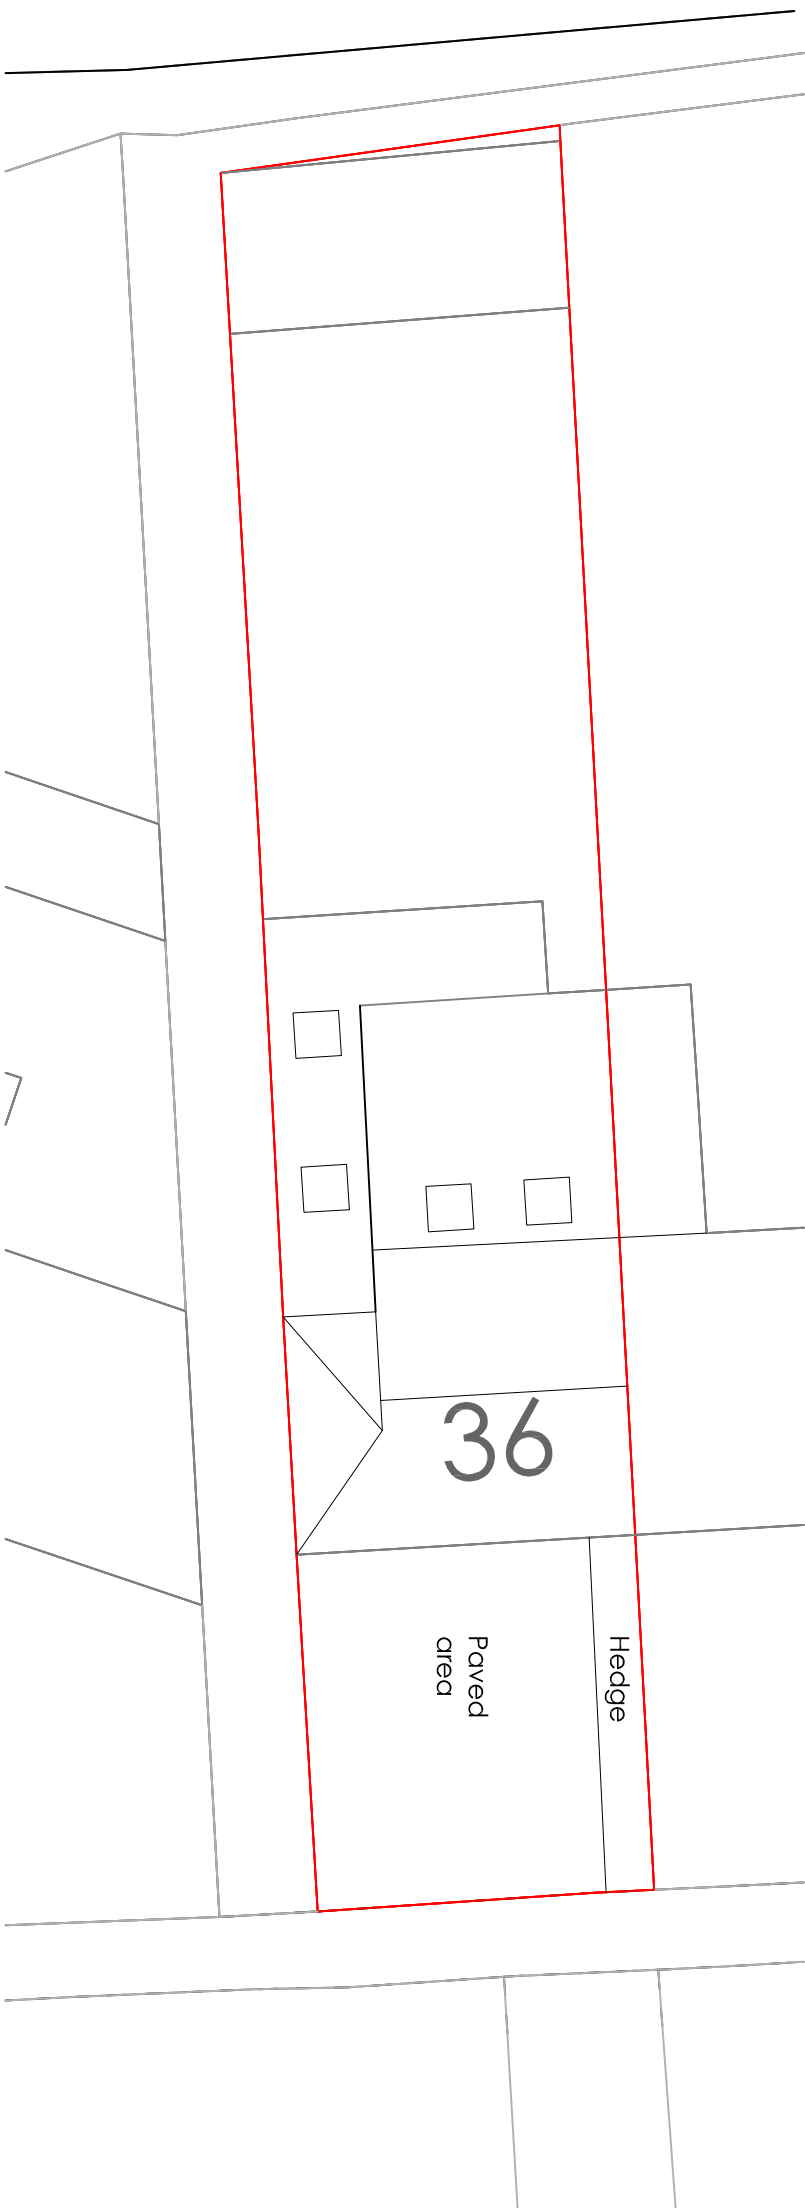

Proposed Block Plan

Project		Mrs Harpreet Kaur 36 Lennox Road Gravesend Kent DA11 OEP		Replace the existing flat roof to the side extension with a hipped, tiled roof	
Drawing Title		Existing & Proposed Block Plans		Rev	
				Description	
				Date	
		H Channa		Drawn HC	
		Picaroons Maidstone Road Platt Kent TN15 8LB		Date Sept 2026	
		Tel: 07828277909 E-mail: hbechanna@tiscali.co.uk		Scale 1:200	
				Drawing No. 36LR/A3/O3	