





SIDE ELEVATION FACING No 12 CROCKENHILL WAY

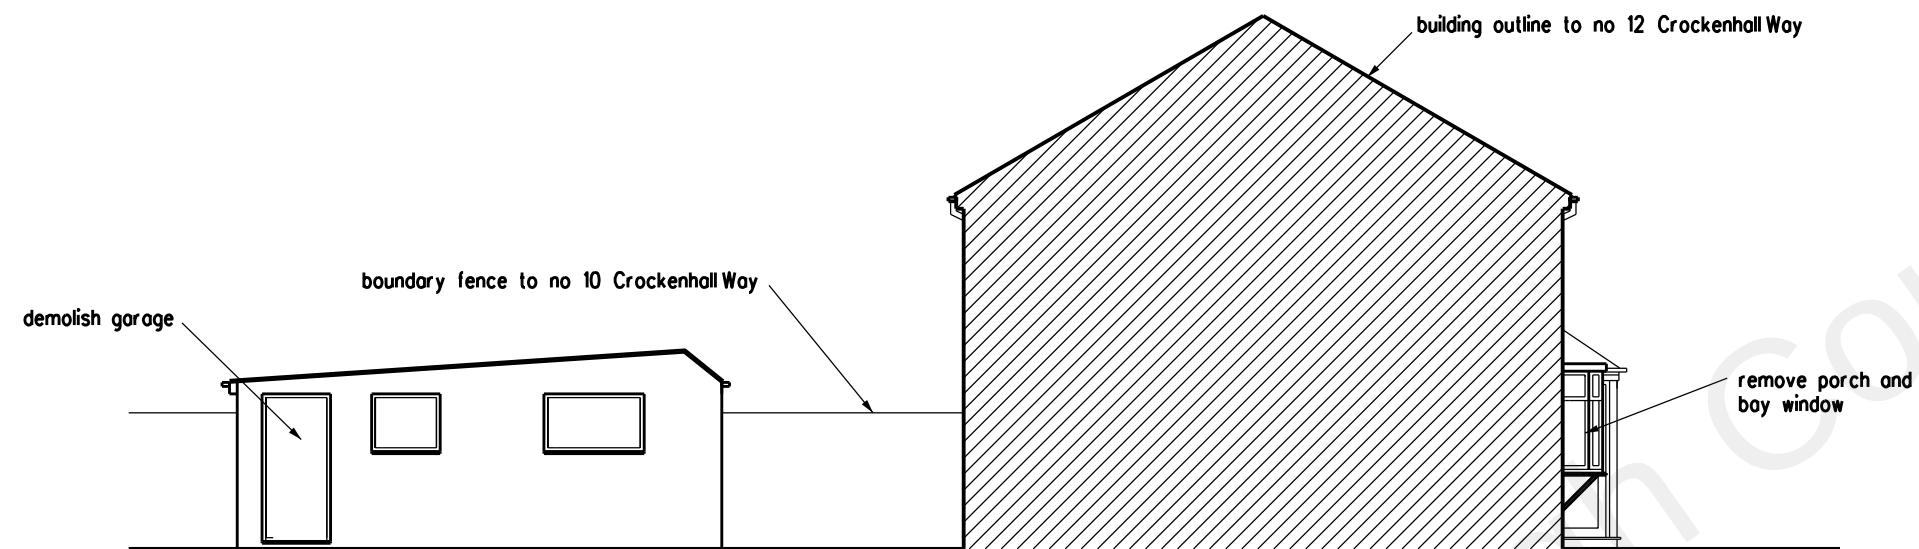

SIDE ELEVATION FACING No 8 CROCKENHILL WAY

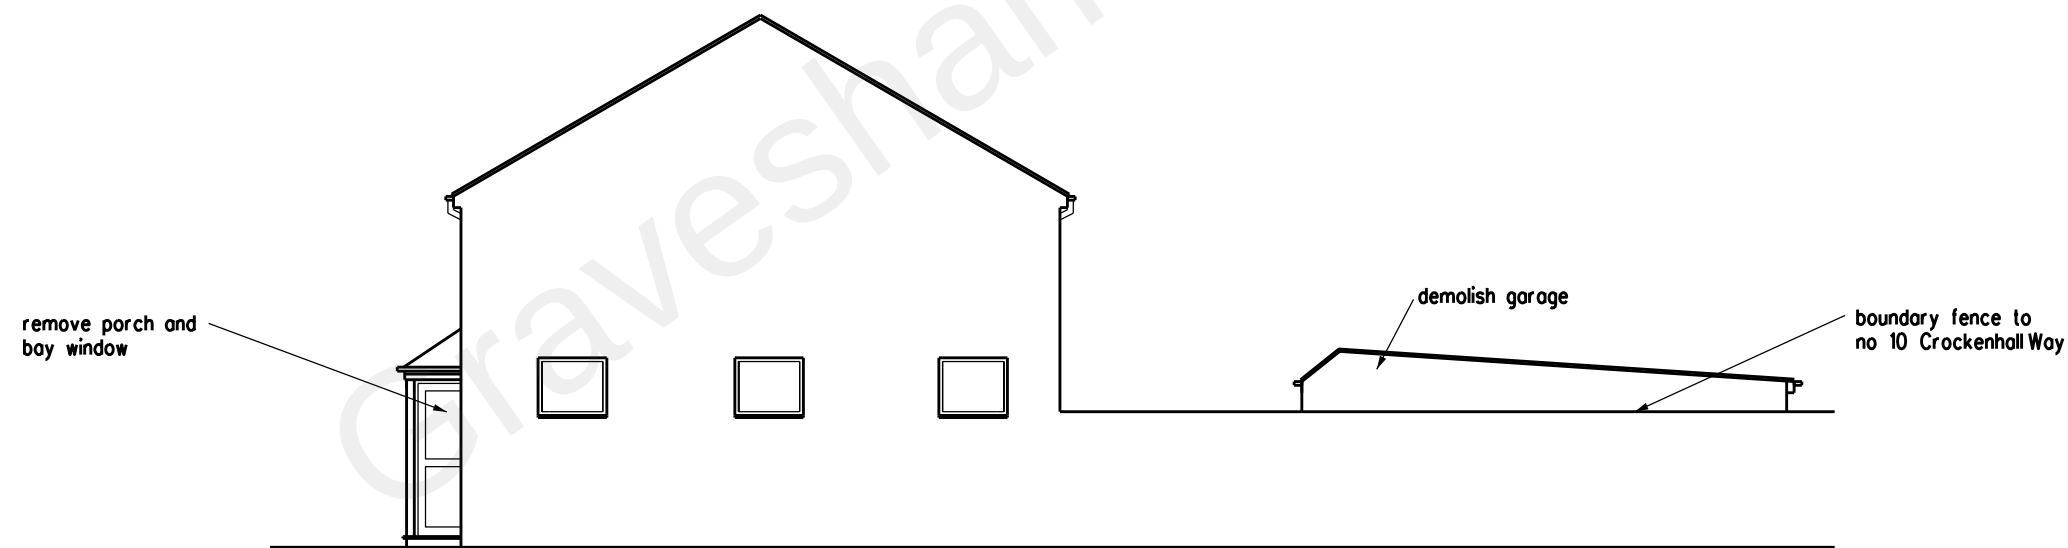

REVISION	DATE
ARCHITECT TAARCHITECTS 11 JOYDENS WOOD ROAD BEXLEY KENT DA5 2HS Tel 07905 130591 ta140256@googlemail.com	

JOB PROPOSED GROUND FLOOR REAR & FRONT EXTENSIONS AT 10 CROCKENHALL WAY ISTEAD RISE DA13 9DB

DRAWING EXISTING SIDE ELEVATIONS

SCALE	DATE
1:100 AT A3	OCT 2021

DRAWING NO. SK/03
