




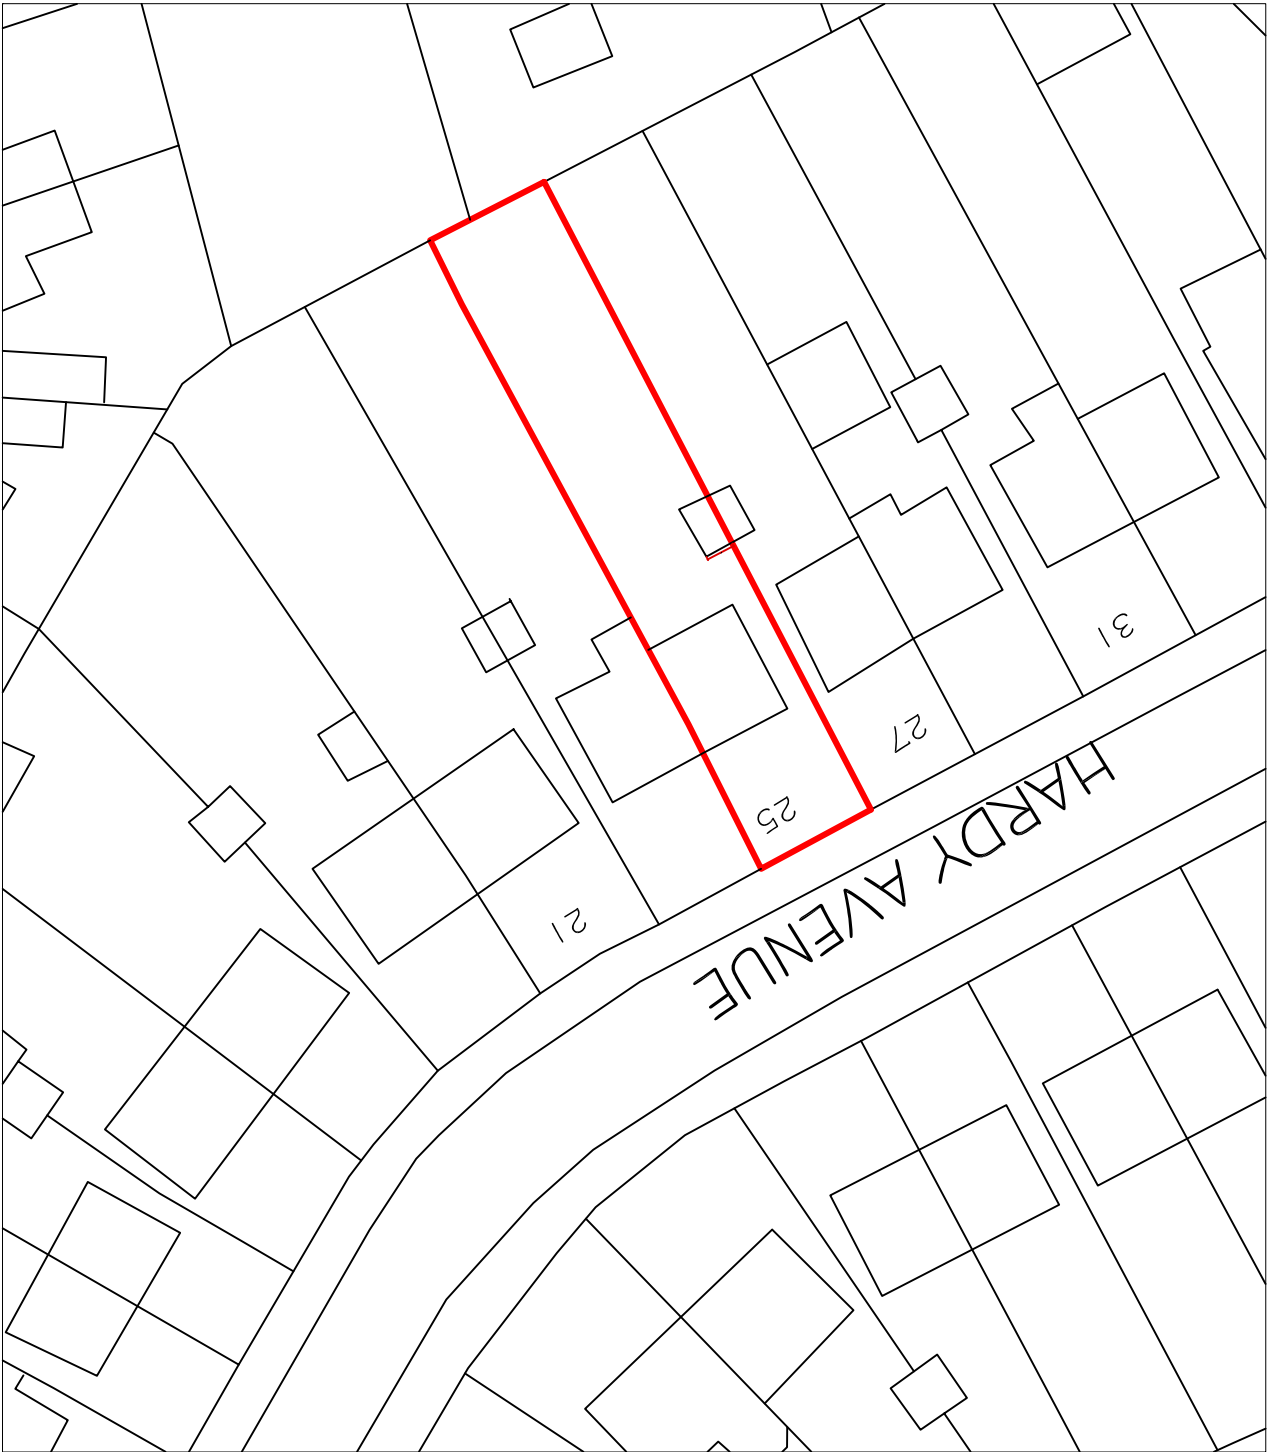

EXISTING BLOCK PLAN

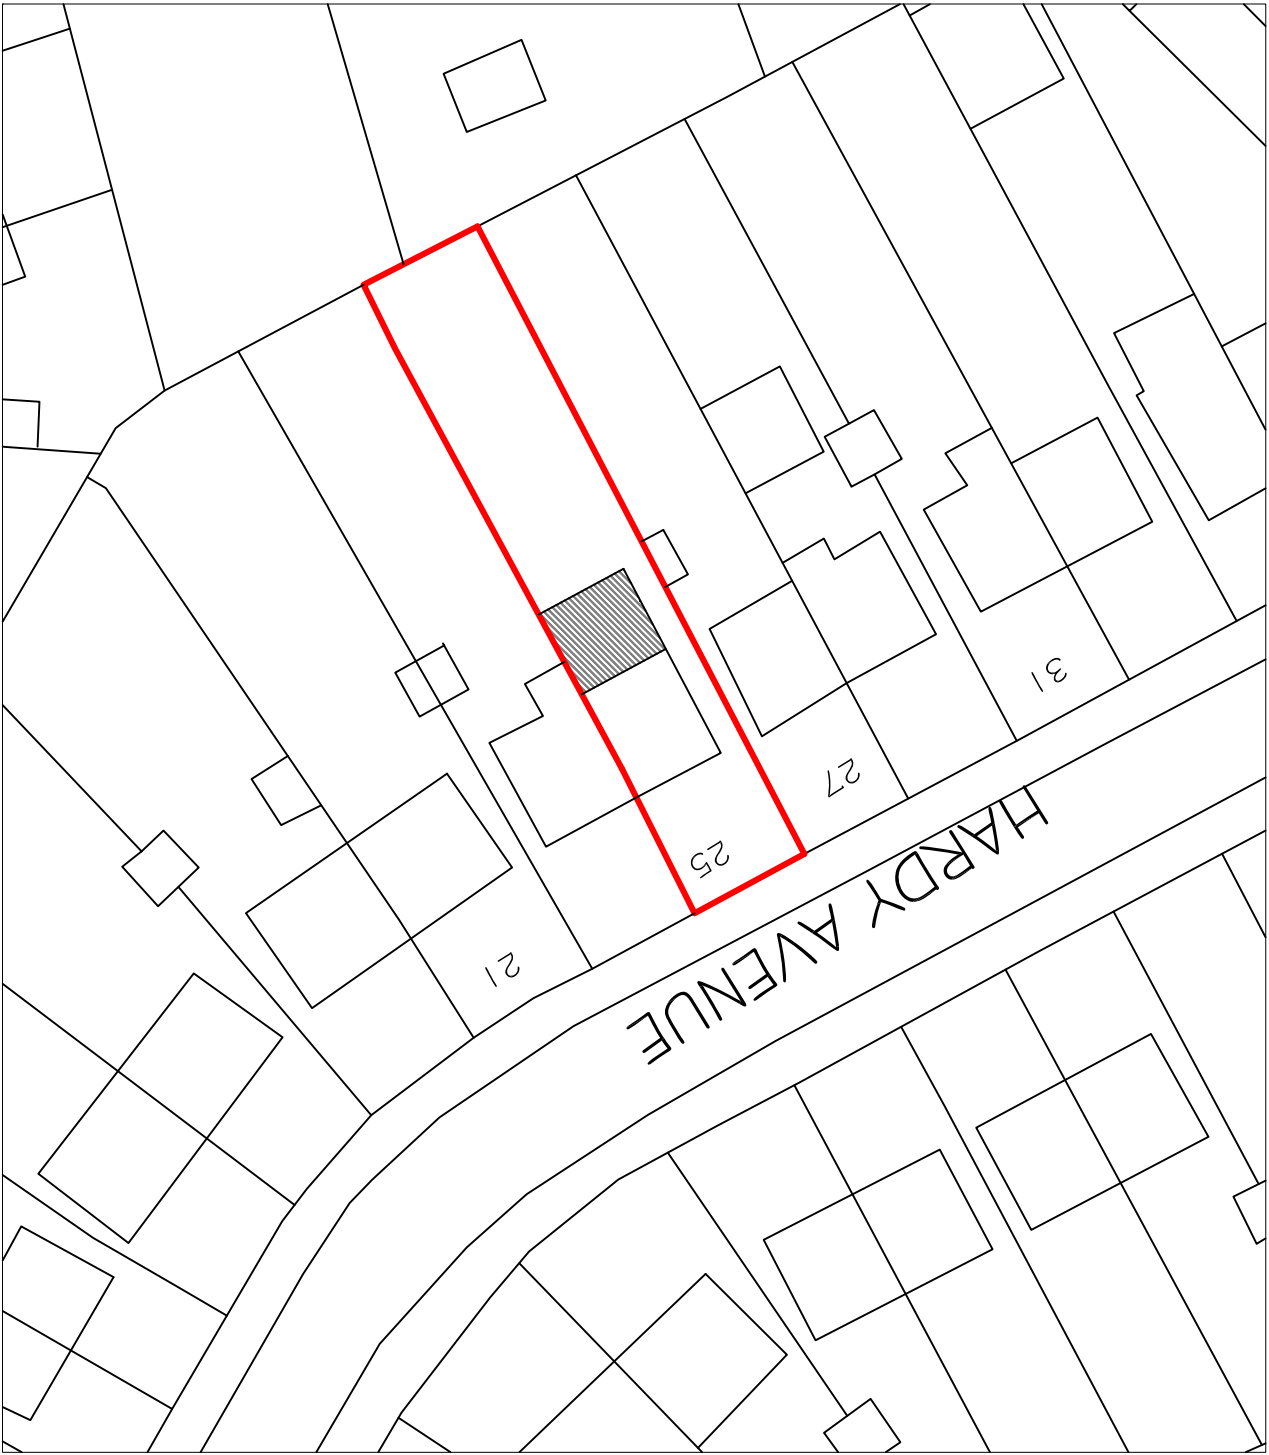

PROPOSED BLOCK PLAN

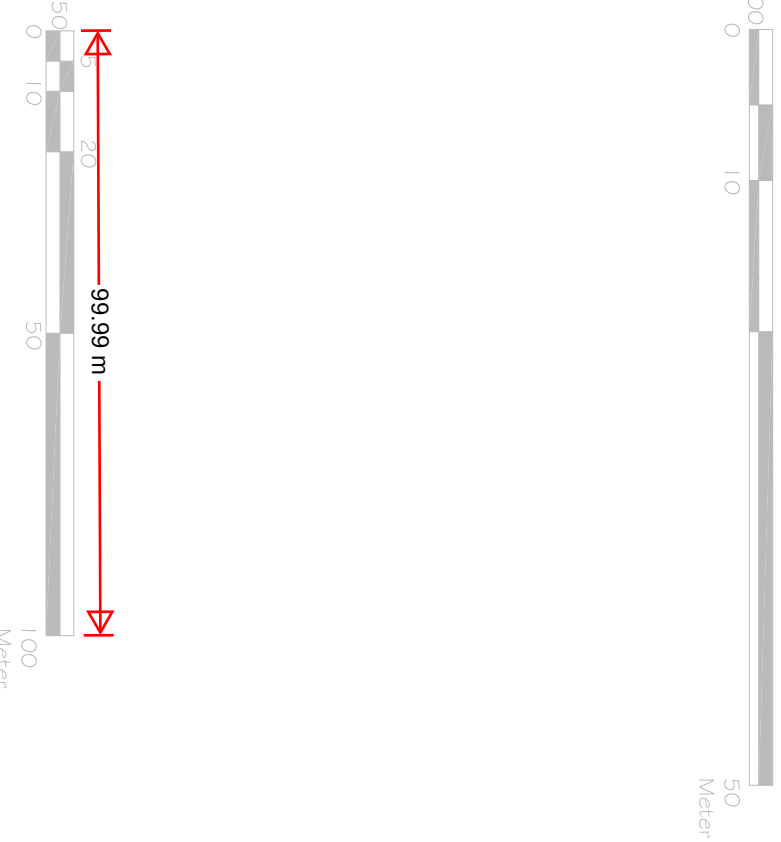

LOCATION PLAN

25 HARDY AVENUE GRAVESEND
TITLE: PROPOSED GROUND FLOOR REAR EXTENSION
SCALE: 1:500, 1:1250@A3
DWG NO SD025/PR03

