



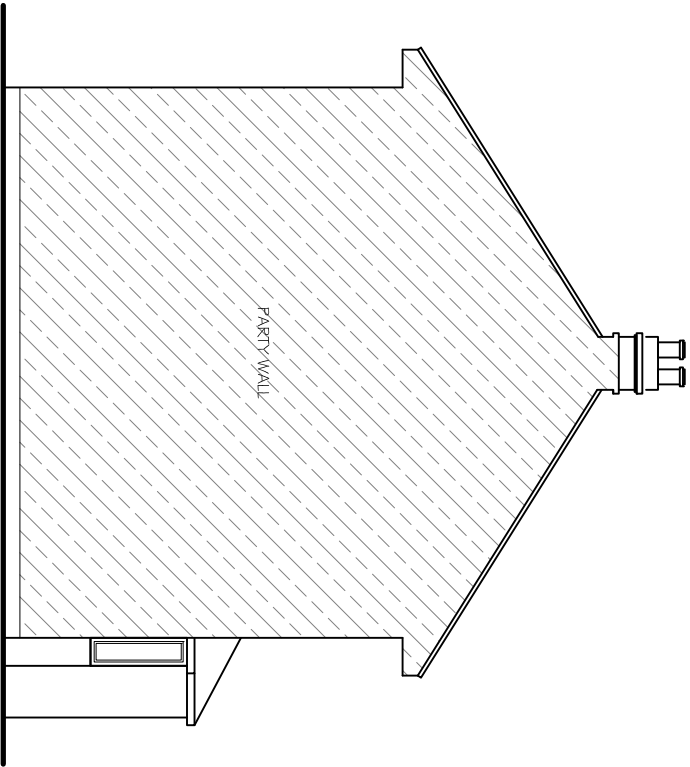


EXISTING SIDE ELEVATION

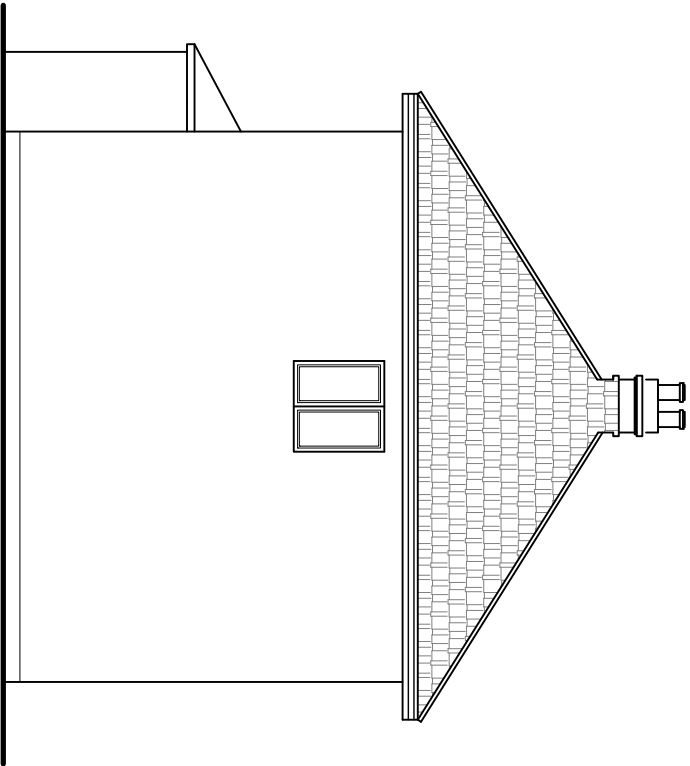


EXISTING OTHER SIDE ELEVATION


MATCHING MATERIALS
TO BE USED FOR
EXTENSION

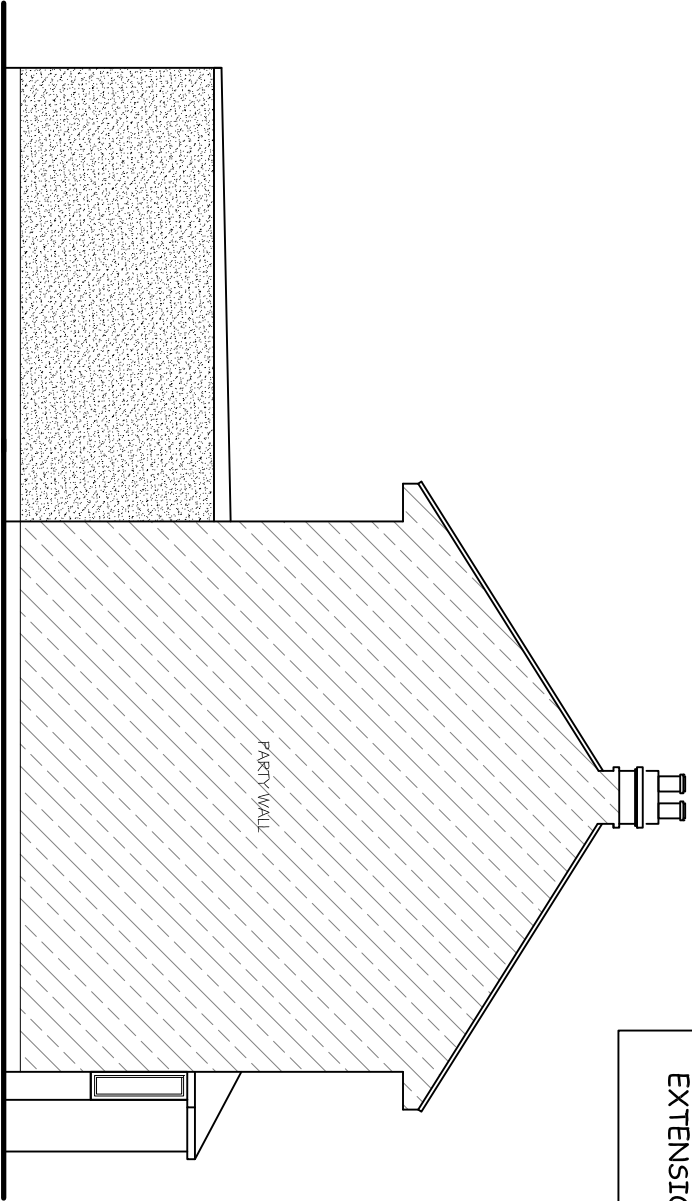

PROPOSED SIDE ELEVATION

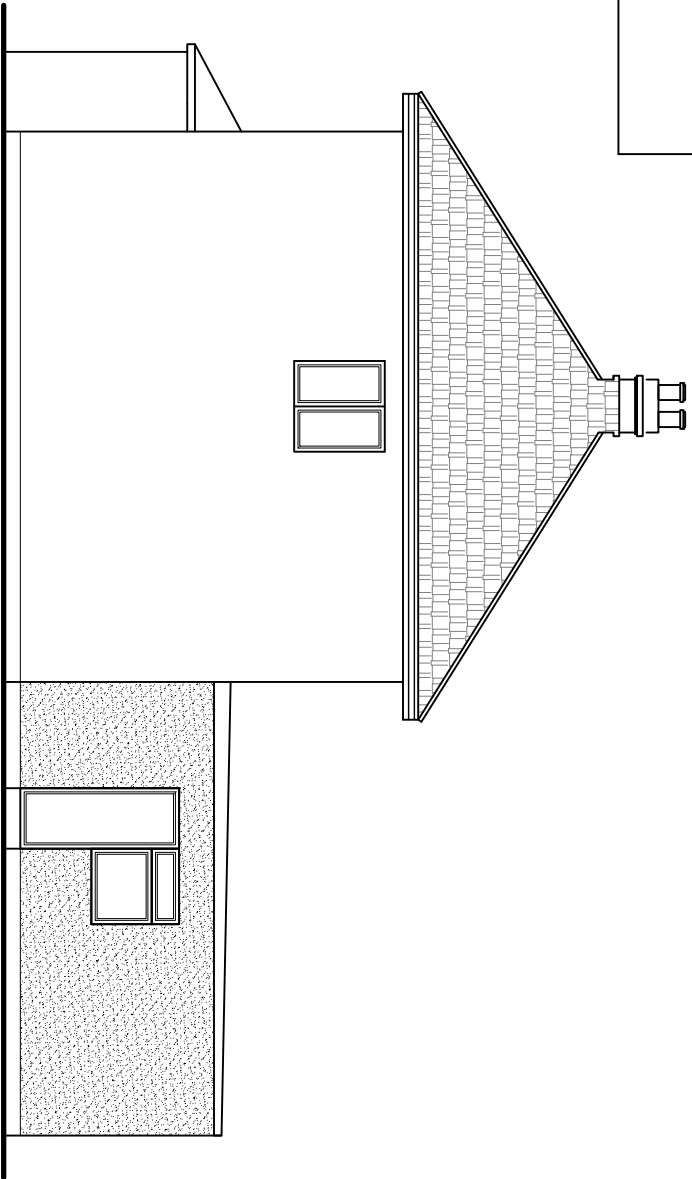

PROPOSED OTHER SIDE ELEVATION

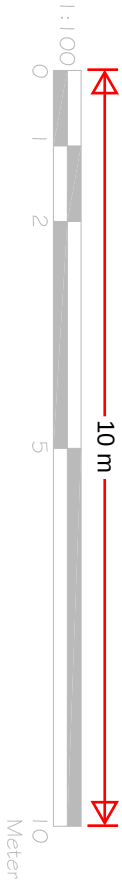

25 HARDY AVENUE
GRAVESEND

TITLE:

PROPOSED GROUND FLOOR
REAR EXTENSION

SCALE: 1:100@A3

DWG NO SD025/PR02