


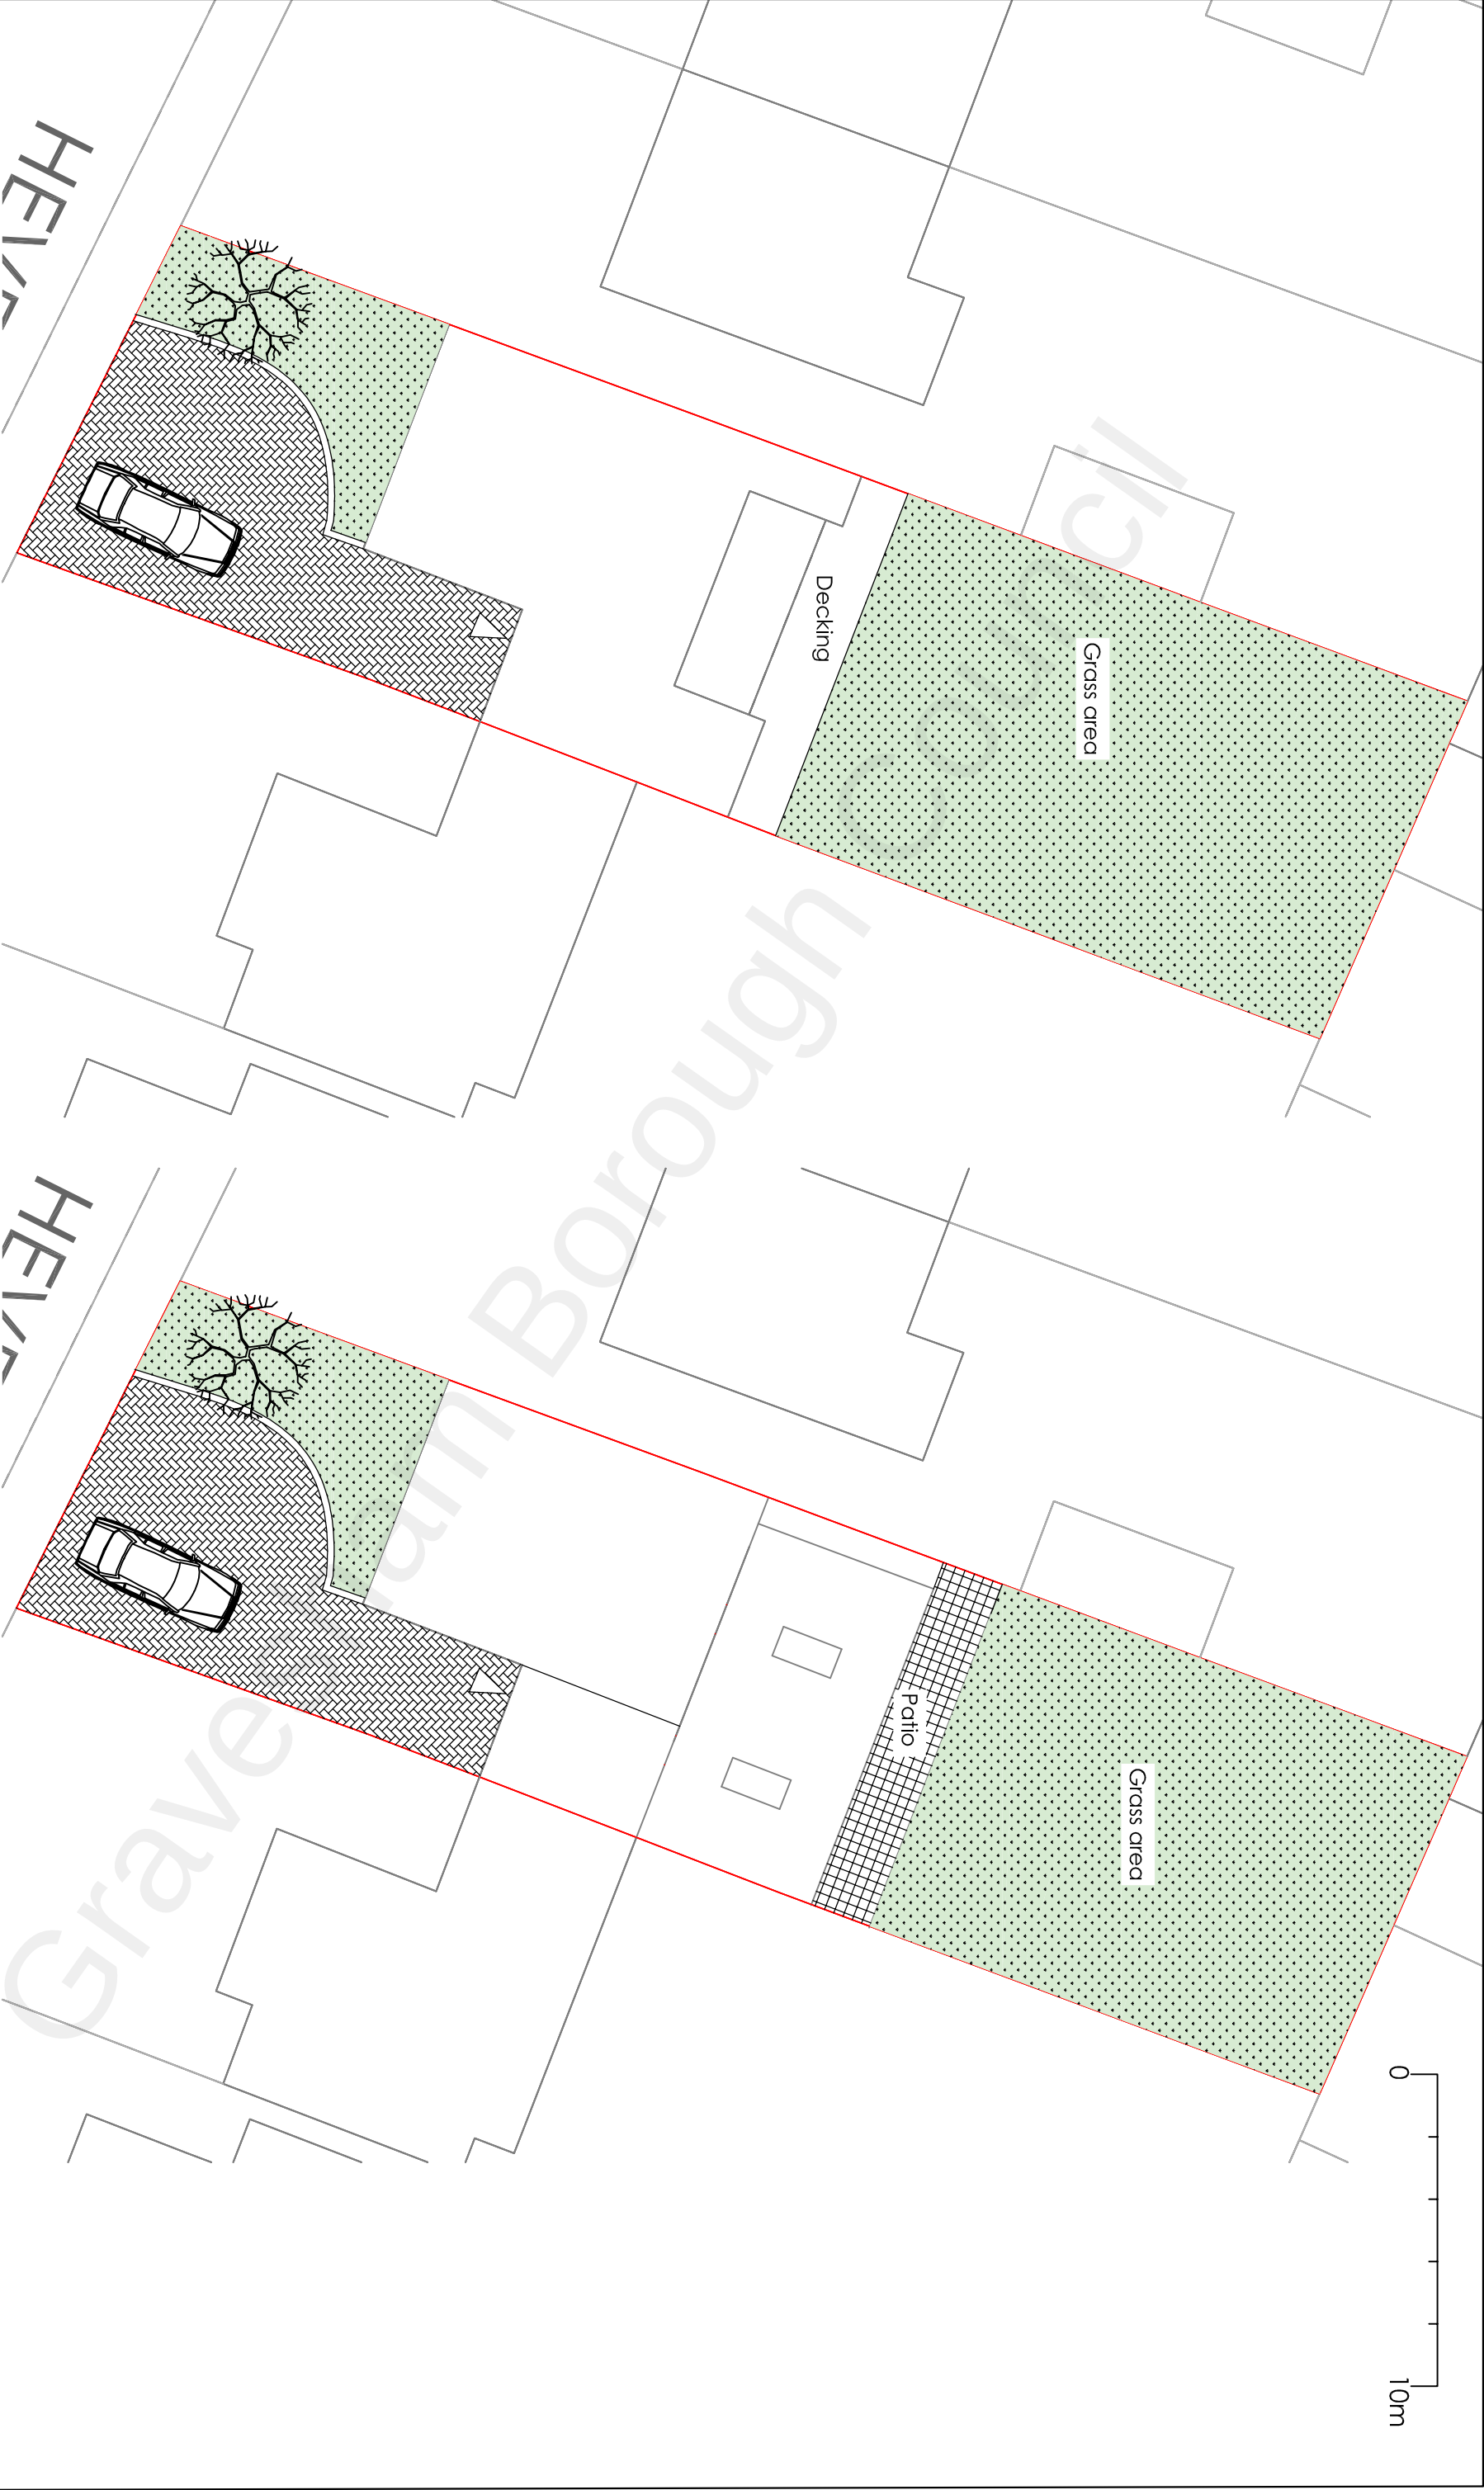

Project		77 Hever Court Road Gravesend Kent DA12 5EG	
Drawing Title		Room Above Garage, Rear Single Storey Extension and Extend Side First Floor Dormer	
Existing and Proposed Block Plans			
Rev		Description	
Date			
Drawn		Date	
HC		Oct 2021	
Scale		1:200	
Drawing No.		77HCR/A3/06	