
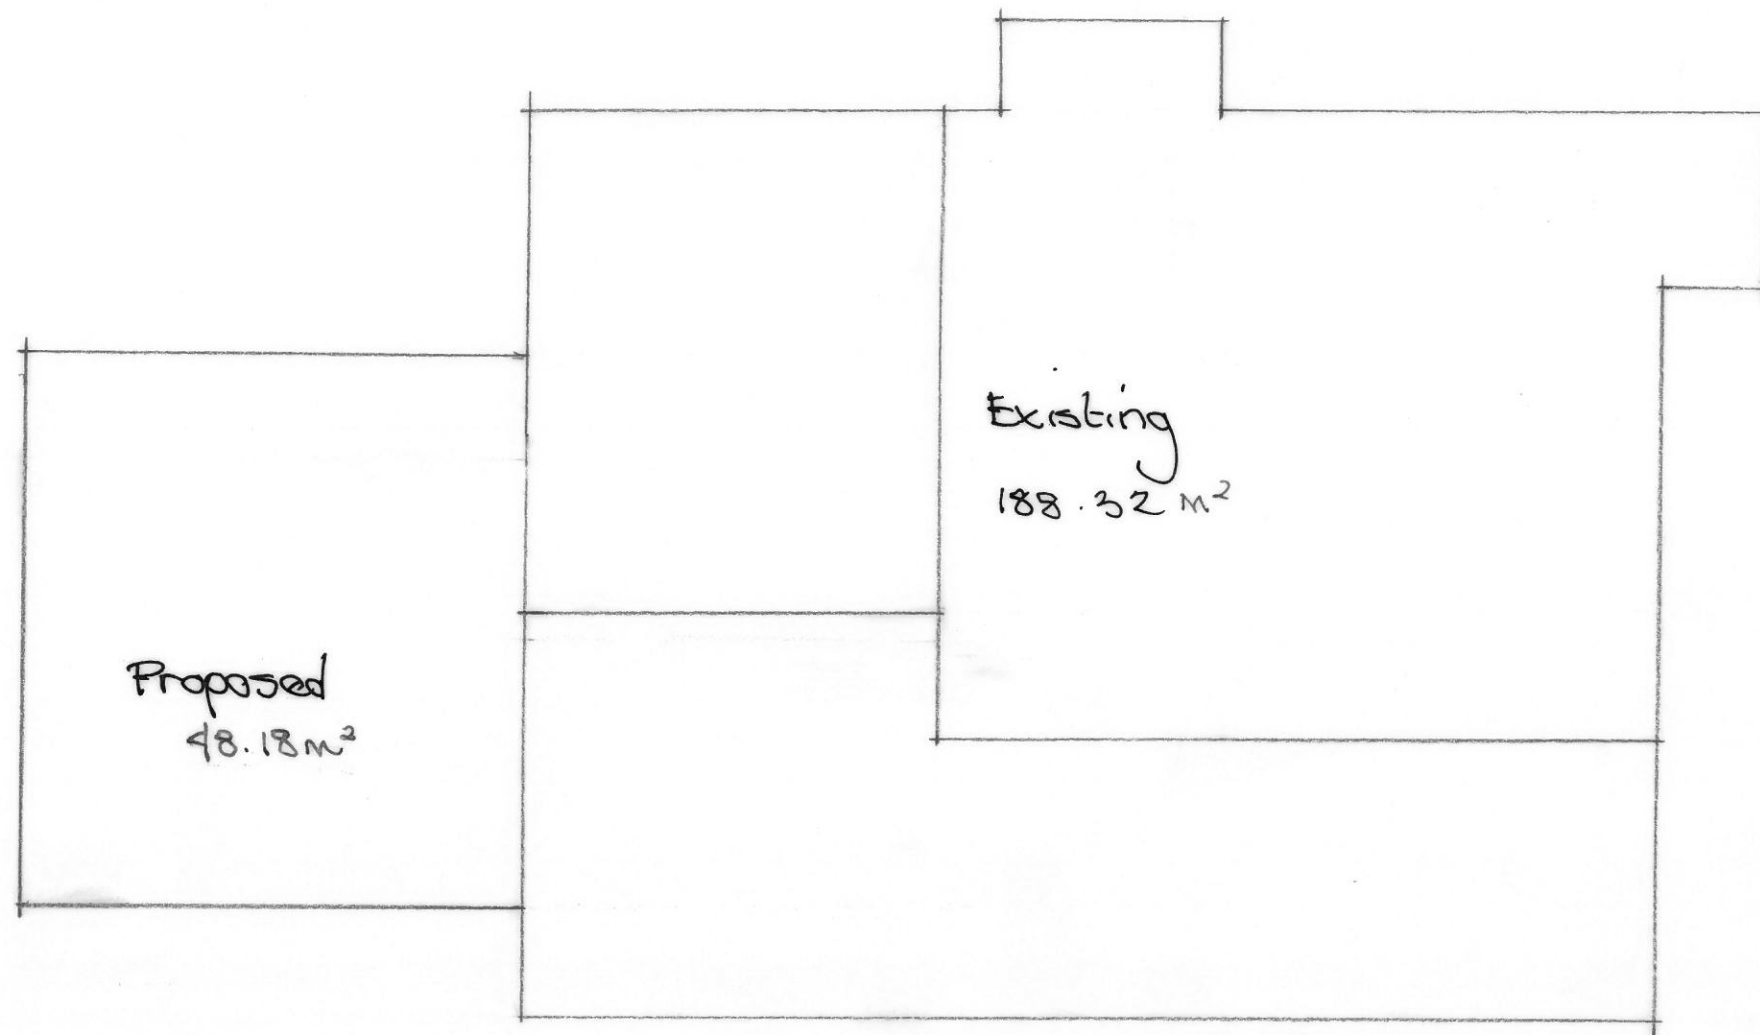


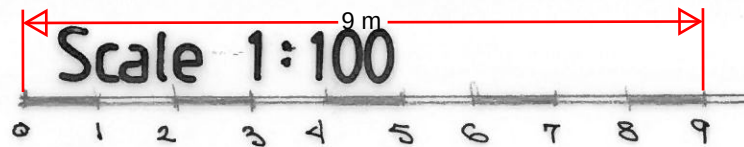

Total Footprint

236.5 m²

2545 ft²

(9.14 m² extra)

Layout Proposed
Revised proposals

A layout amended

2/1/24

Extension & Alterations, Crabbles Cottage, Pear
Tree Lane, Shorne, Gravesend, Kent

For Mr & Mrs M Tutty-Johnson

221/56-30