



All materials to match
existing as close as possible.
No part of new construction to
encroach on neighbors land.

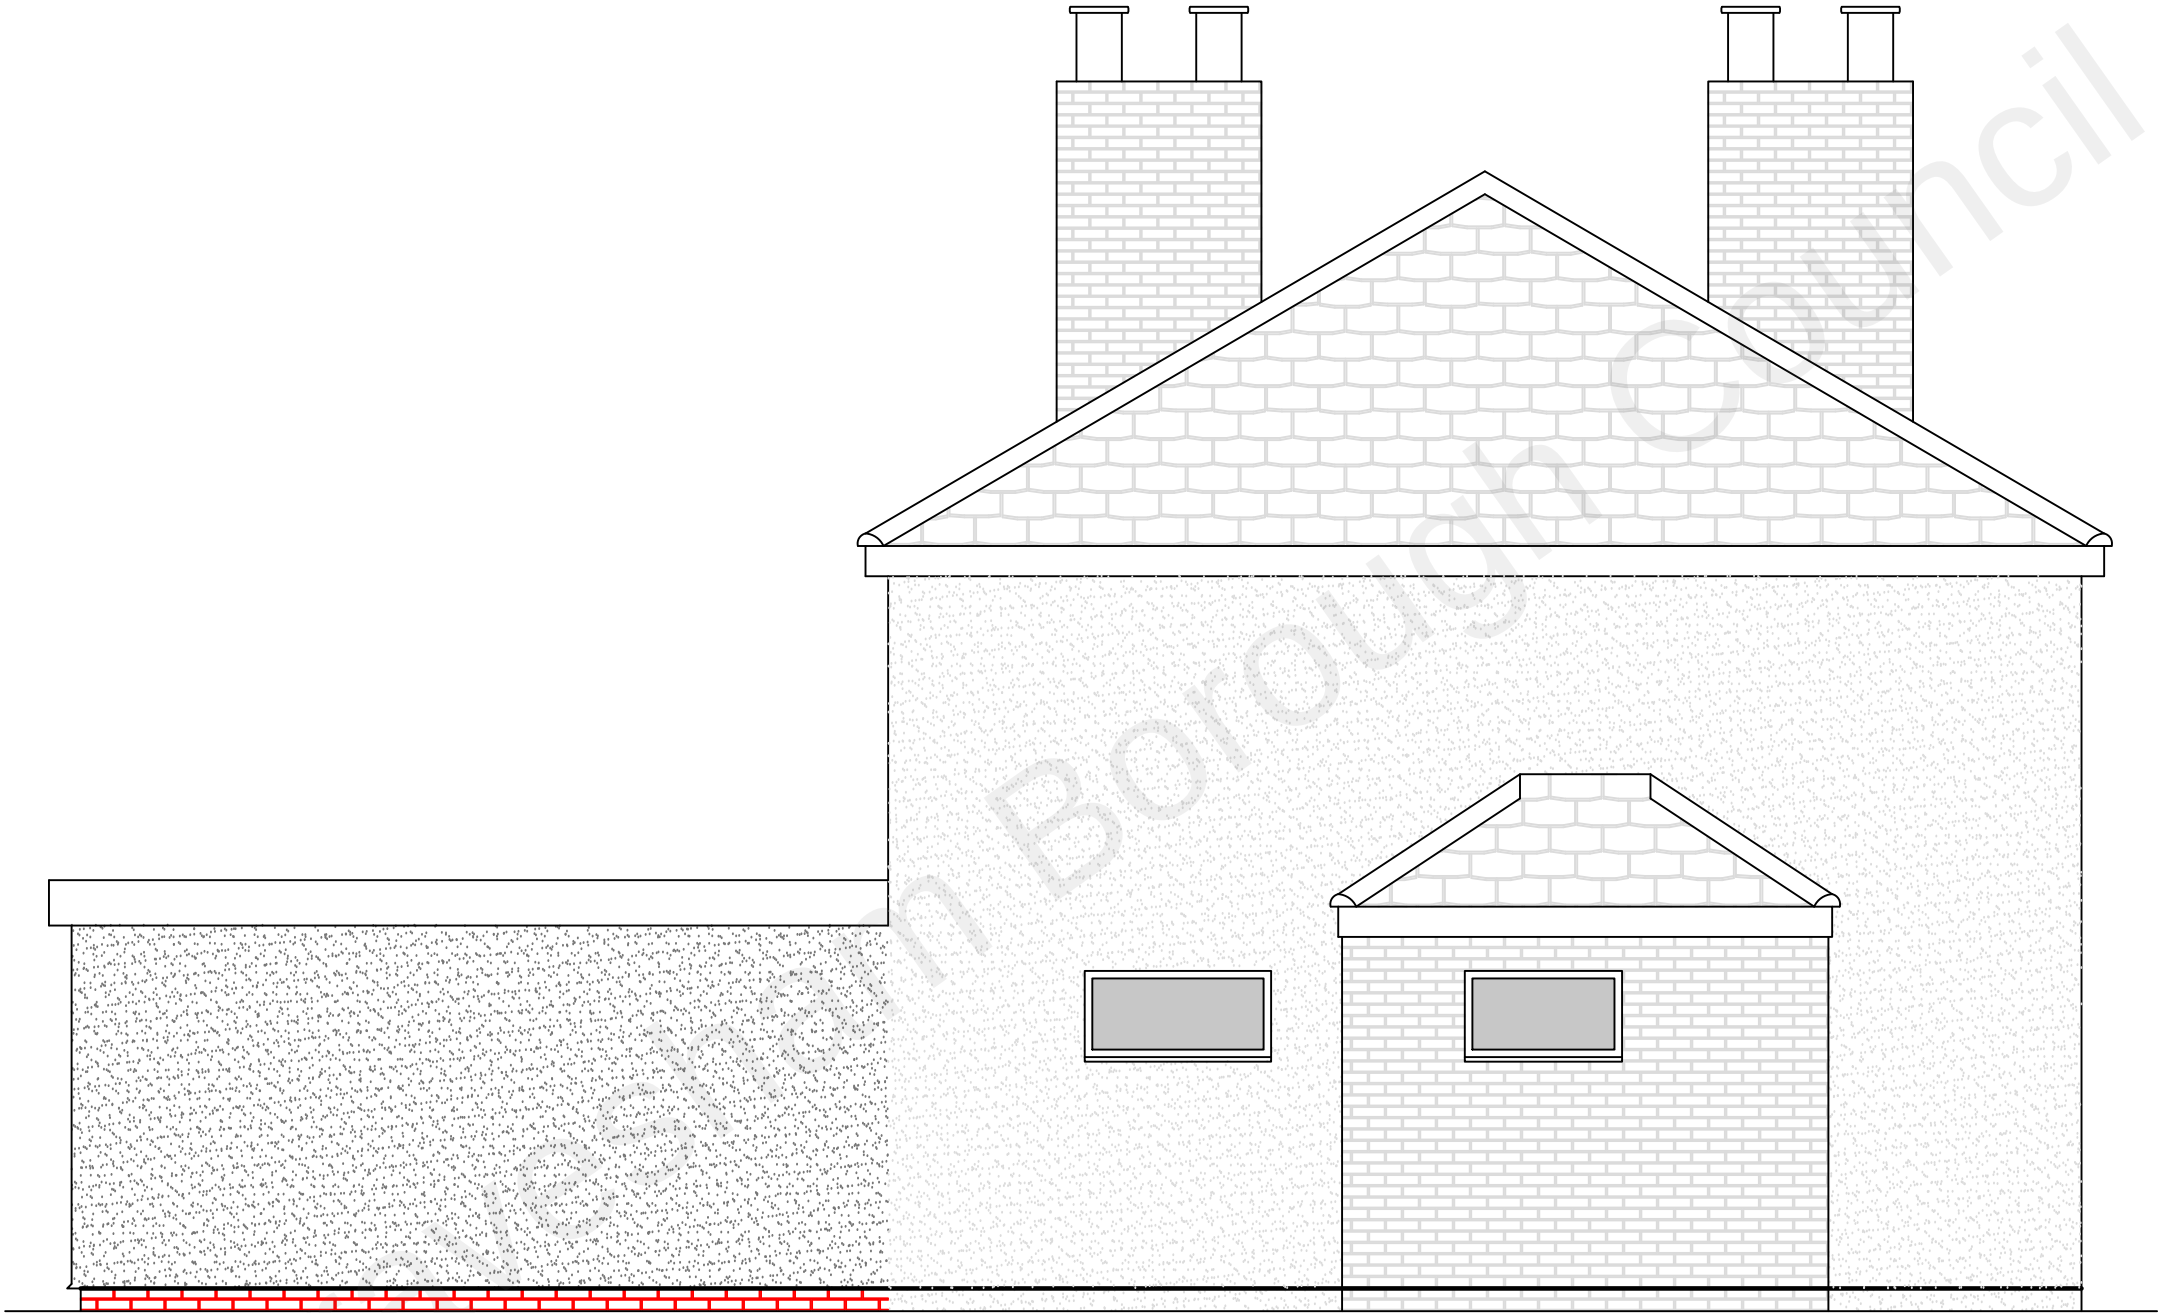

P-(04)01

Proposed Elevations: North
(Scale 1:50 @A3)

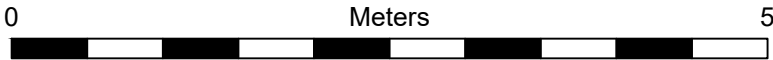

Date: August 2021 Drawing Number:21048GB-PP-P-(04)01 Rev

Project: Ground Floor Rear Extension

Client: Mr & Mrs G Bainbridge

Site Address: 2 Youens Place, Gravesend Road , Higham. ME3 7DT



124a North Road, Hythe. CT21 5DY
t: 01303 237762
m: 07711 200634

e: des@building-drawings.co.uk
w: www.building-drawings.co.uk