

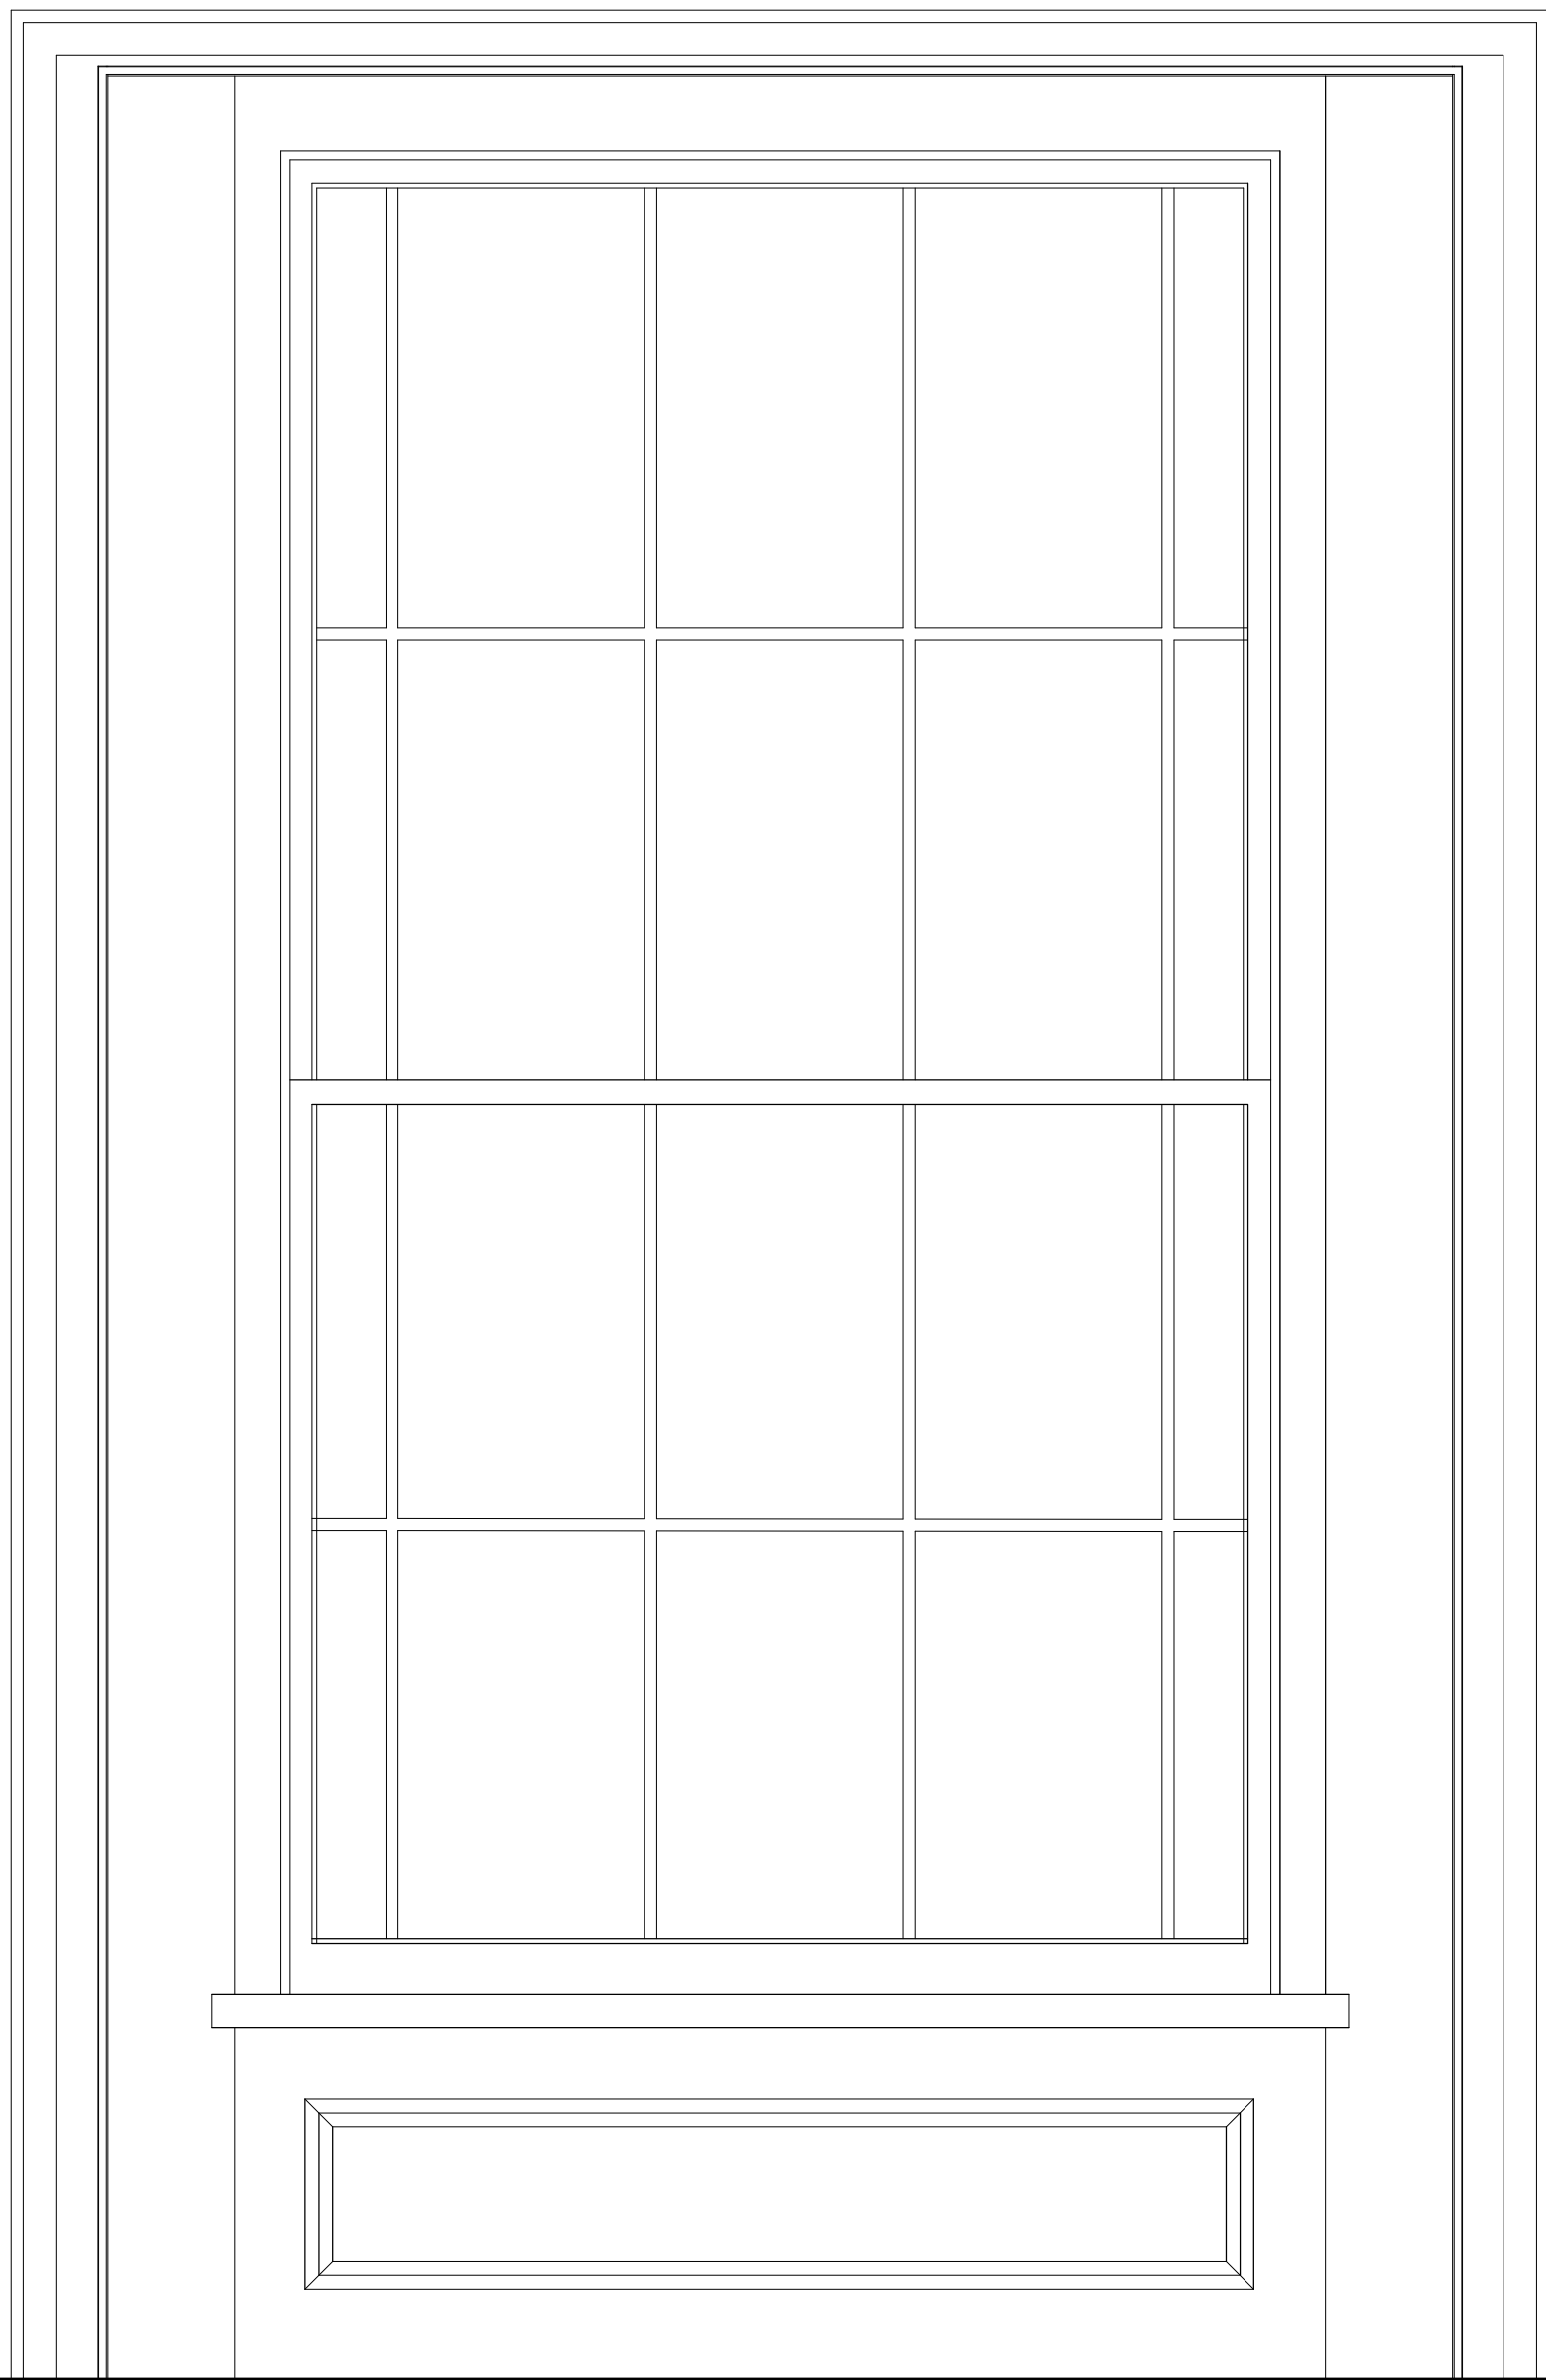


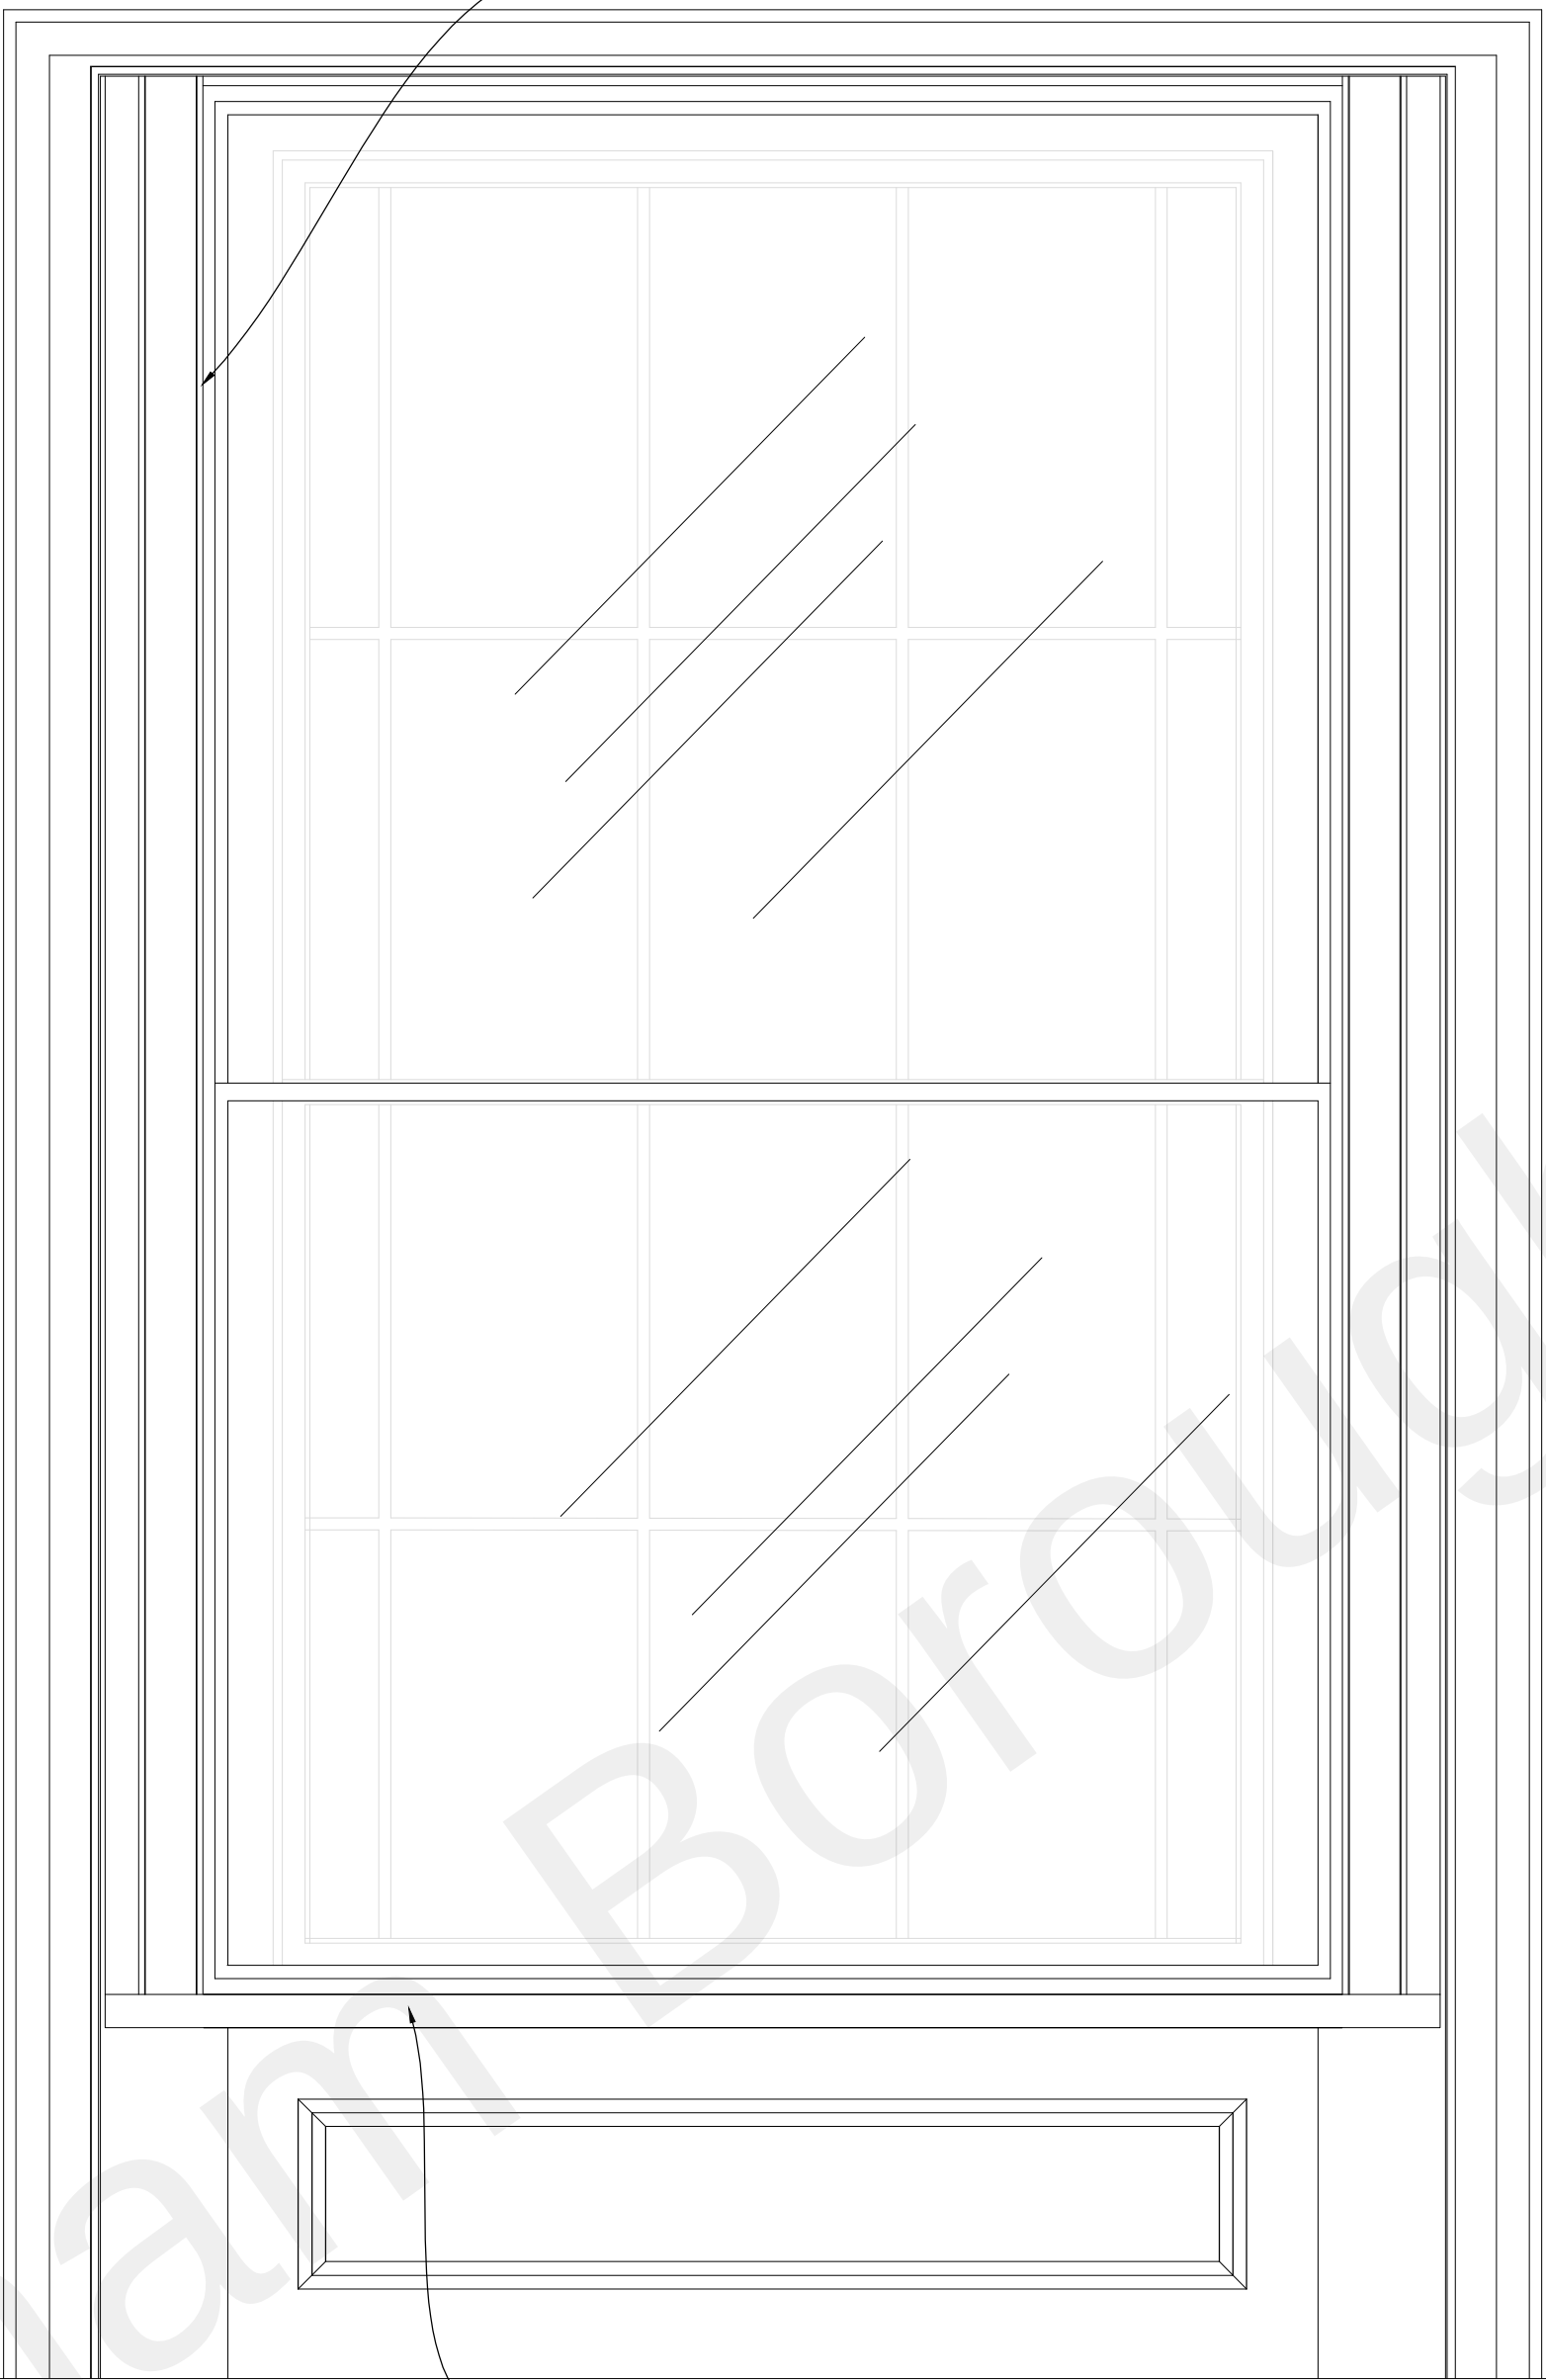


Existing internal window elevation
Scale 1:10

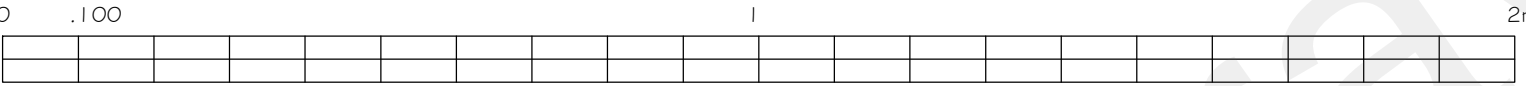


Proposed internal window elevation

Frame of secondary glazing

Proposed window cill board under secondary glazing

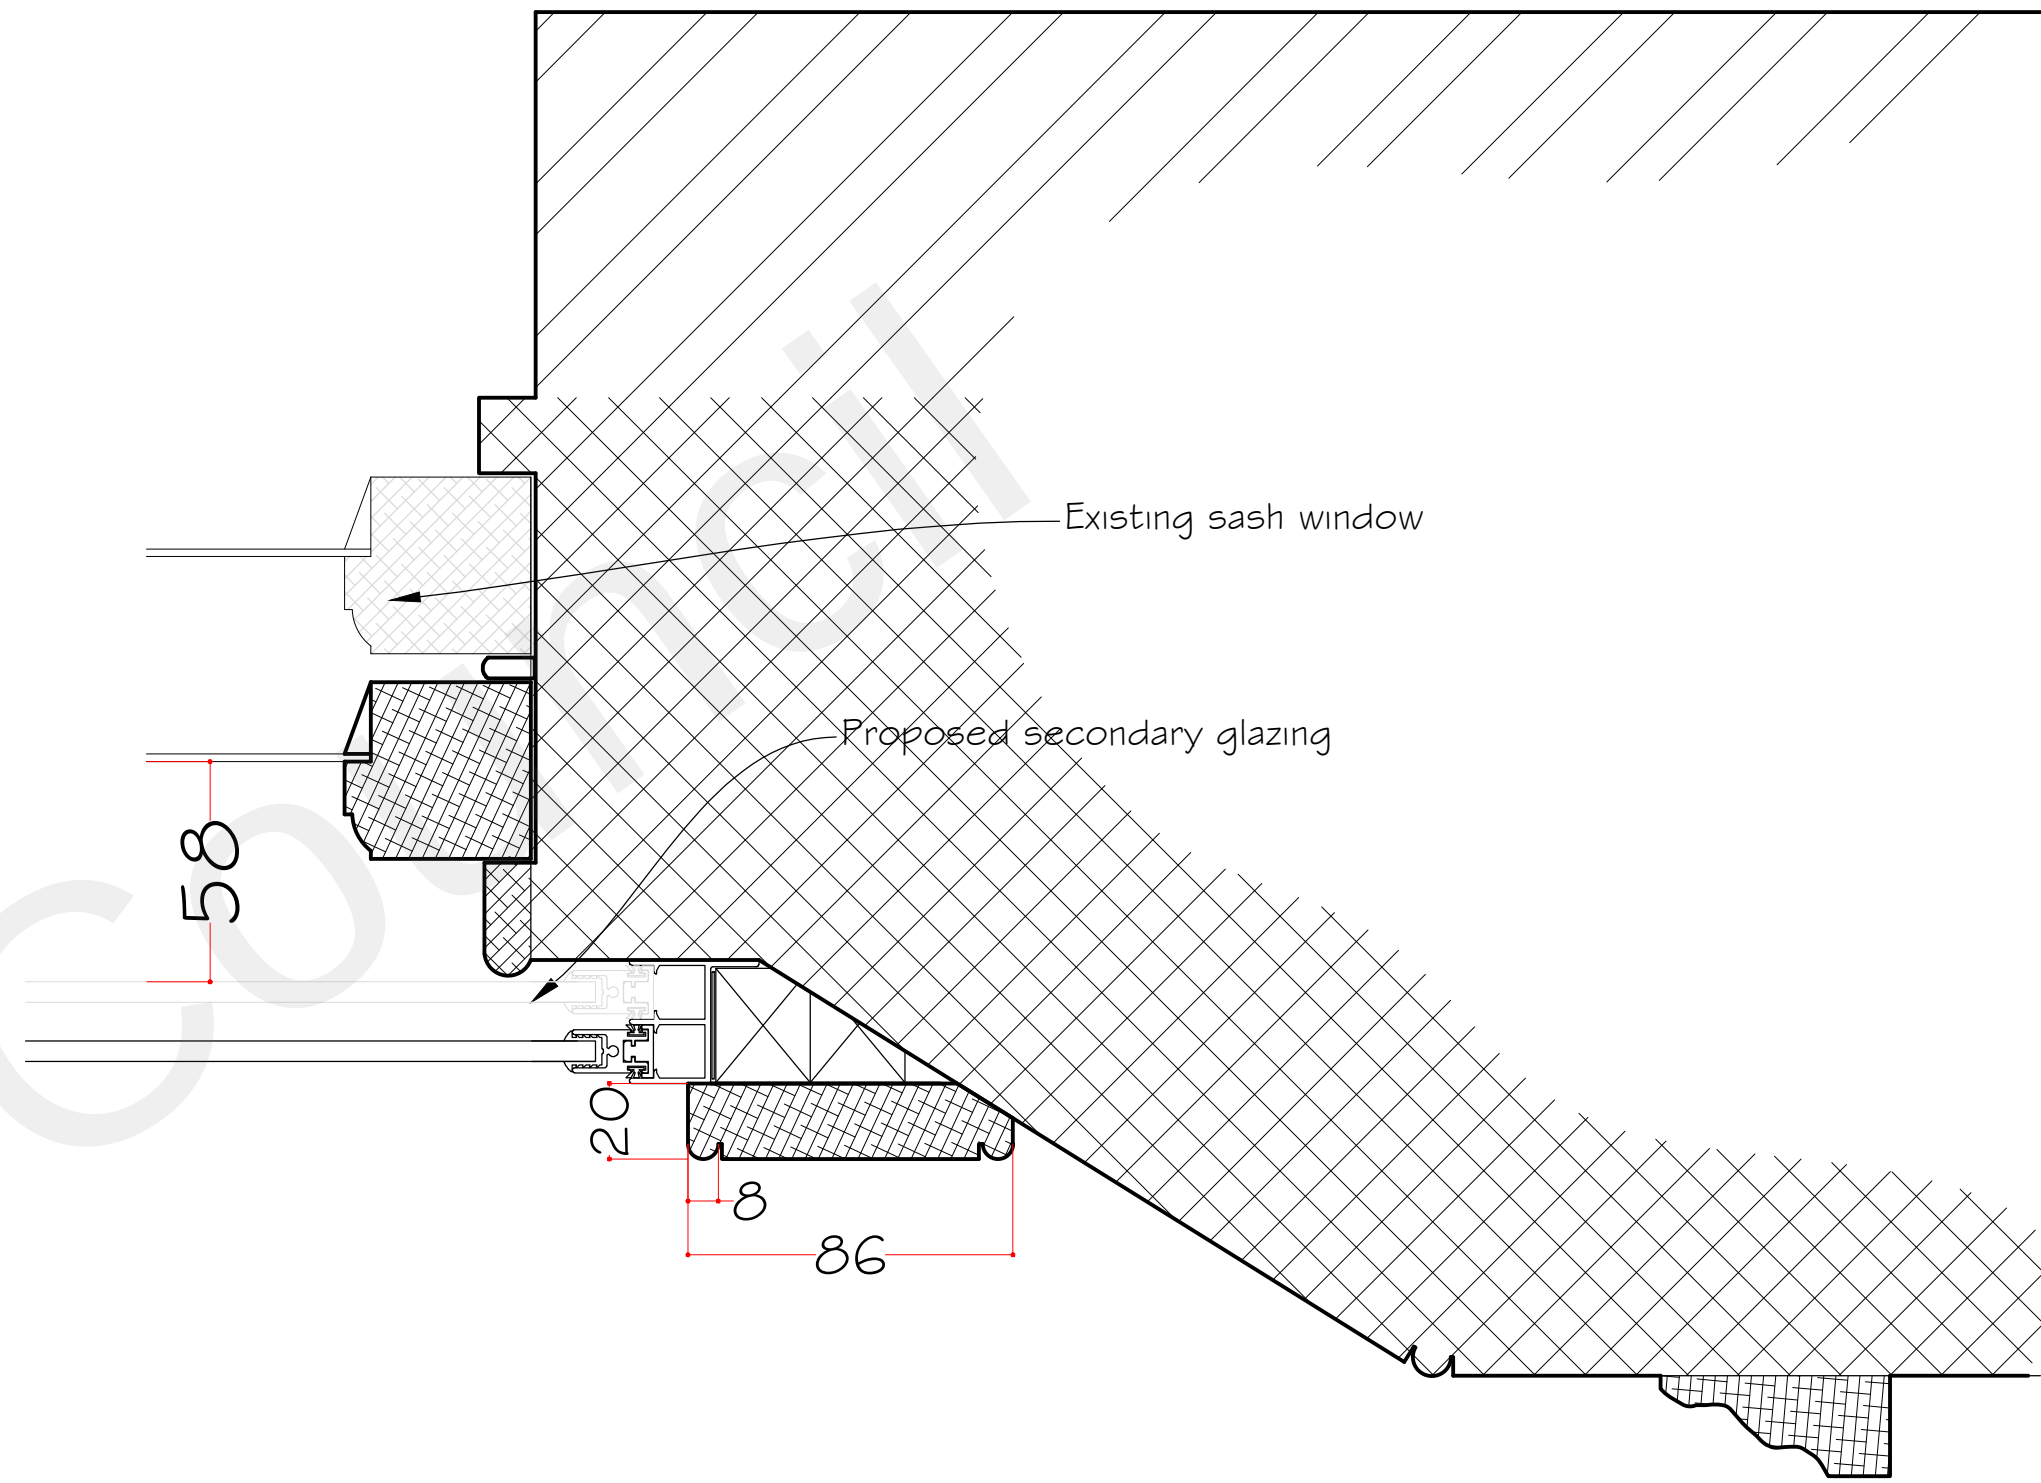

Horizontal window section A-A
Scale 1:2

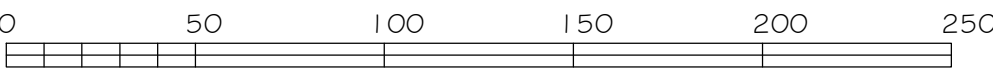

Synergy

Planning & Property Consultants Ltd
Suite 6 Laser Quay
Mariner City Estate
Rochester
Kent ME2 4HU

Client
S Rana & A Asghar

Address
6 Berkley Crescent Gravesend Kent
and 48 Harmer Street Gravesend Kent

Drawing title
Secondary glazing

Scale
1:20/ 1:2 at A1

Date
20 October 2021

Drawn by

Drawing No
20/297/09