


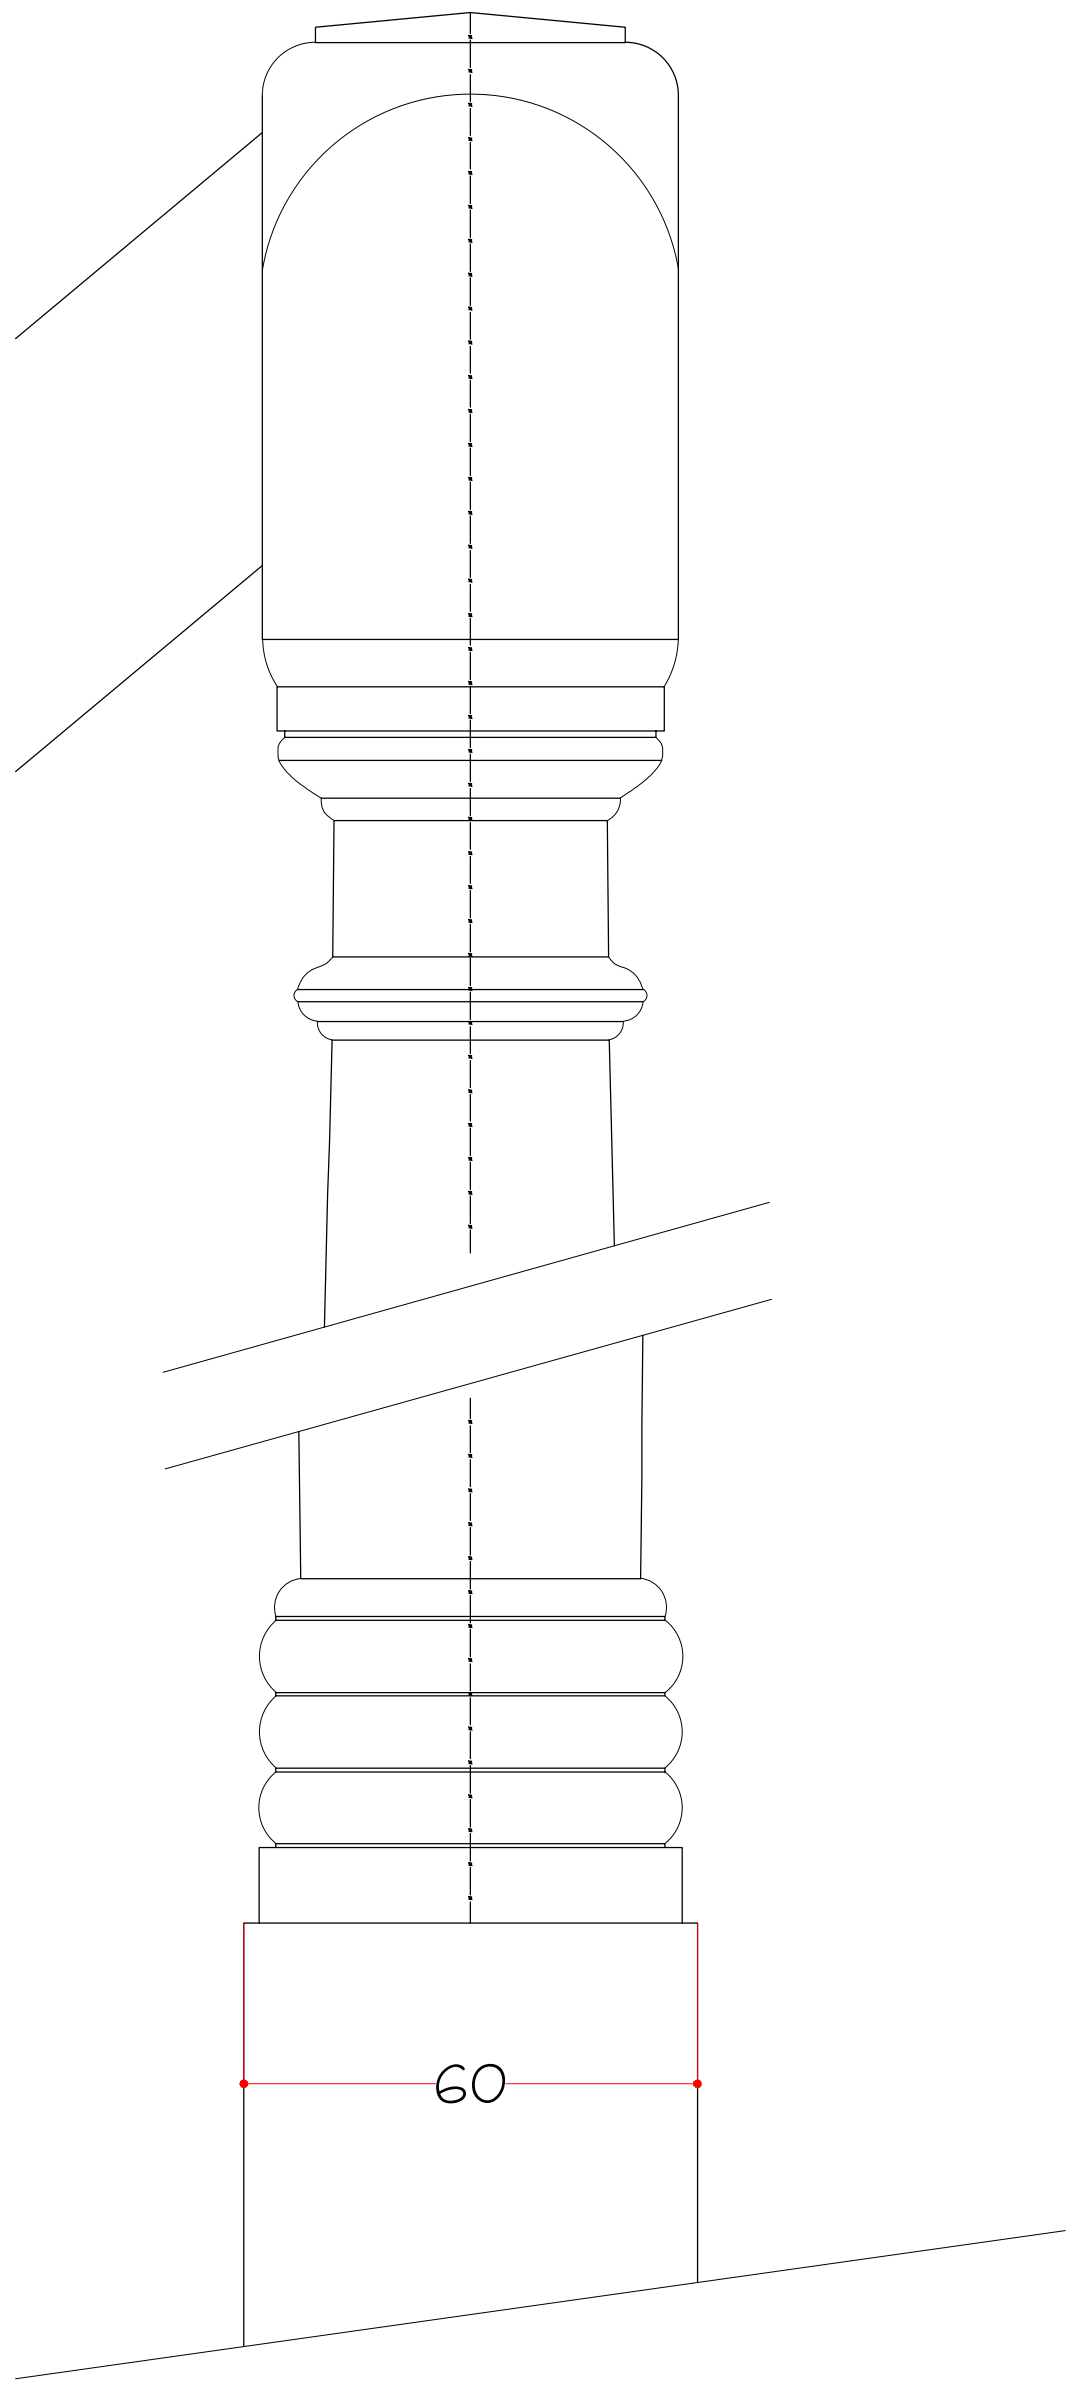
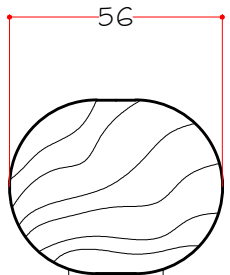


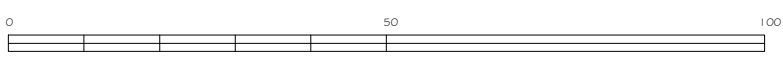

Newel post
Scale 1:1

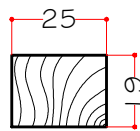


Hand rail section
Scale 1:2

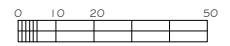


Spindle section
Scale 1:2

To be used on side edge
of tread where not against
a wall.


Stair nosing
from second
to third floor
Scale 1:2

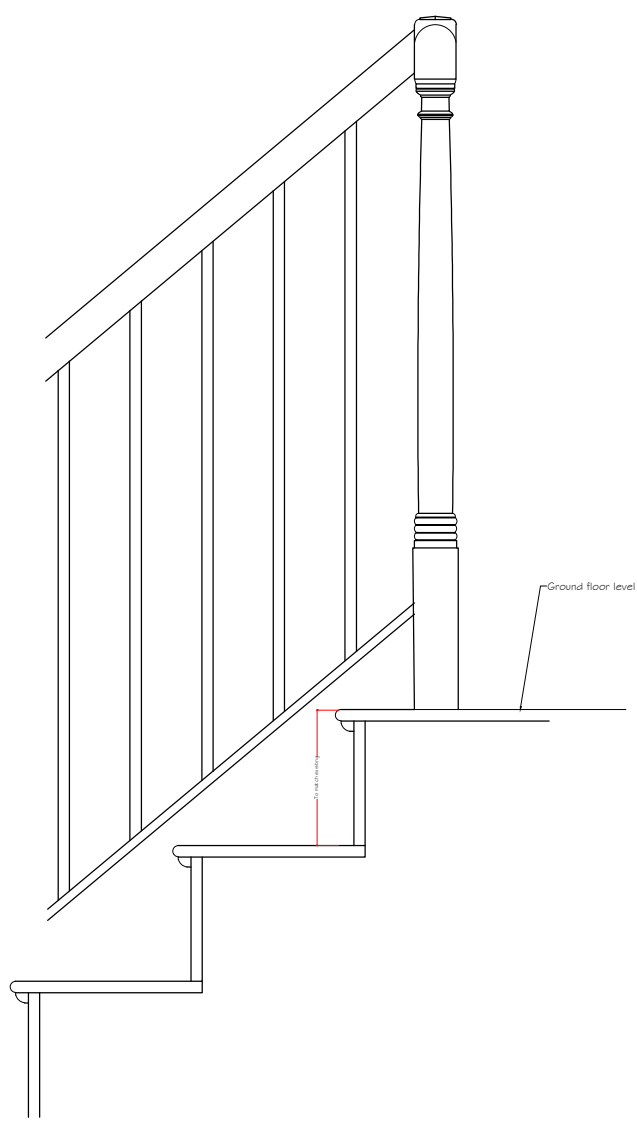


Proposed staircase at
ground floor to basement
Scale 1:10

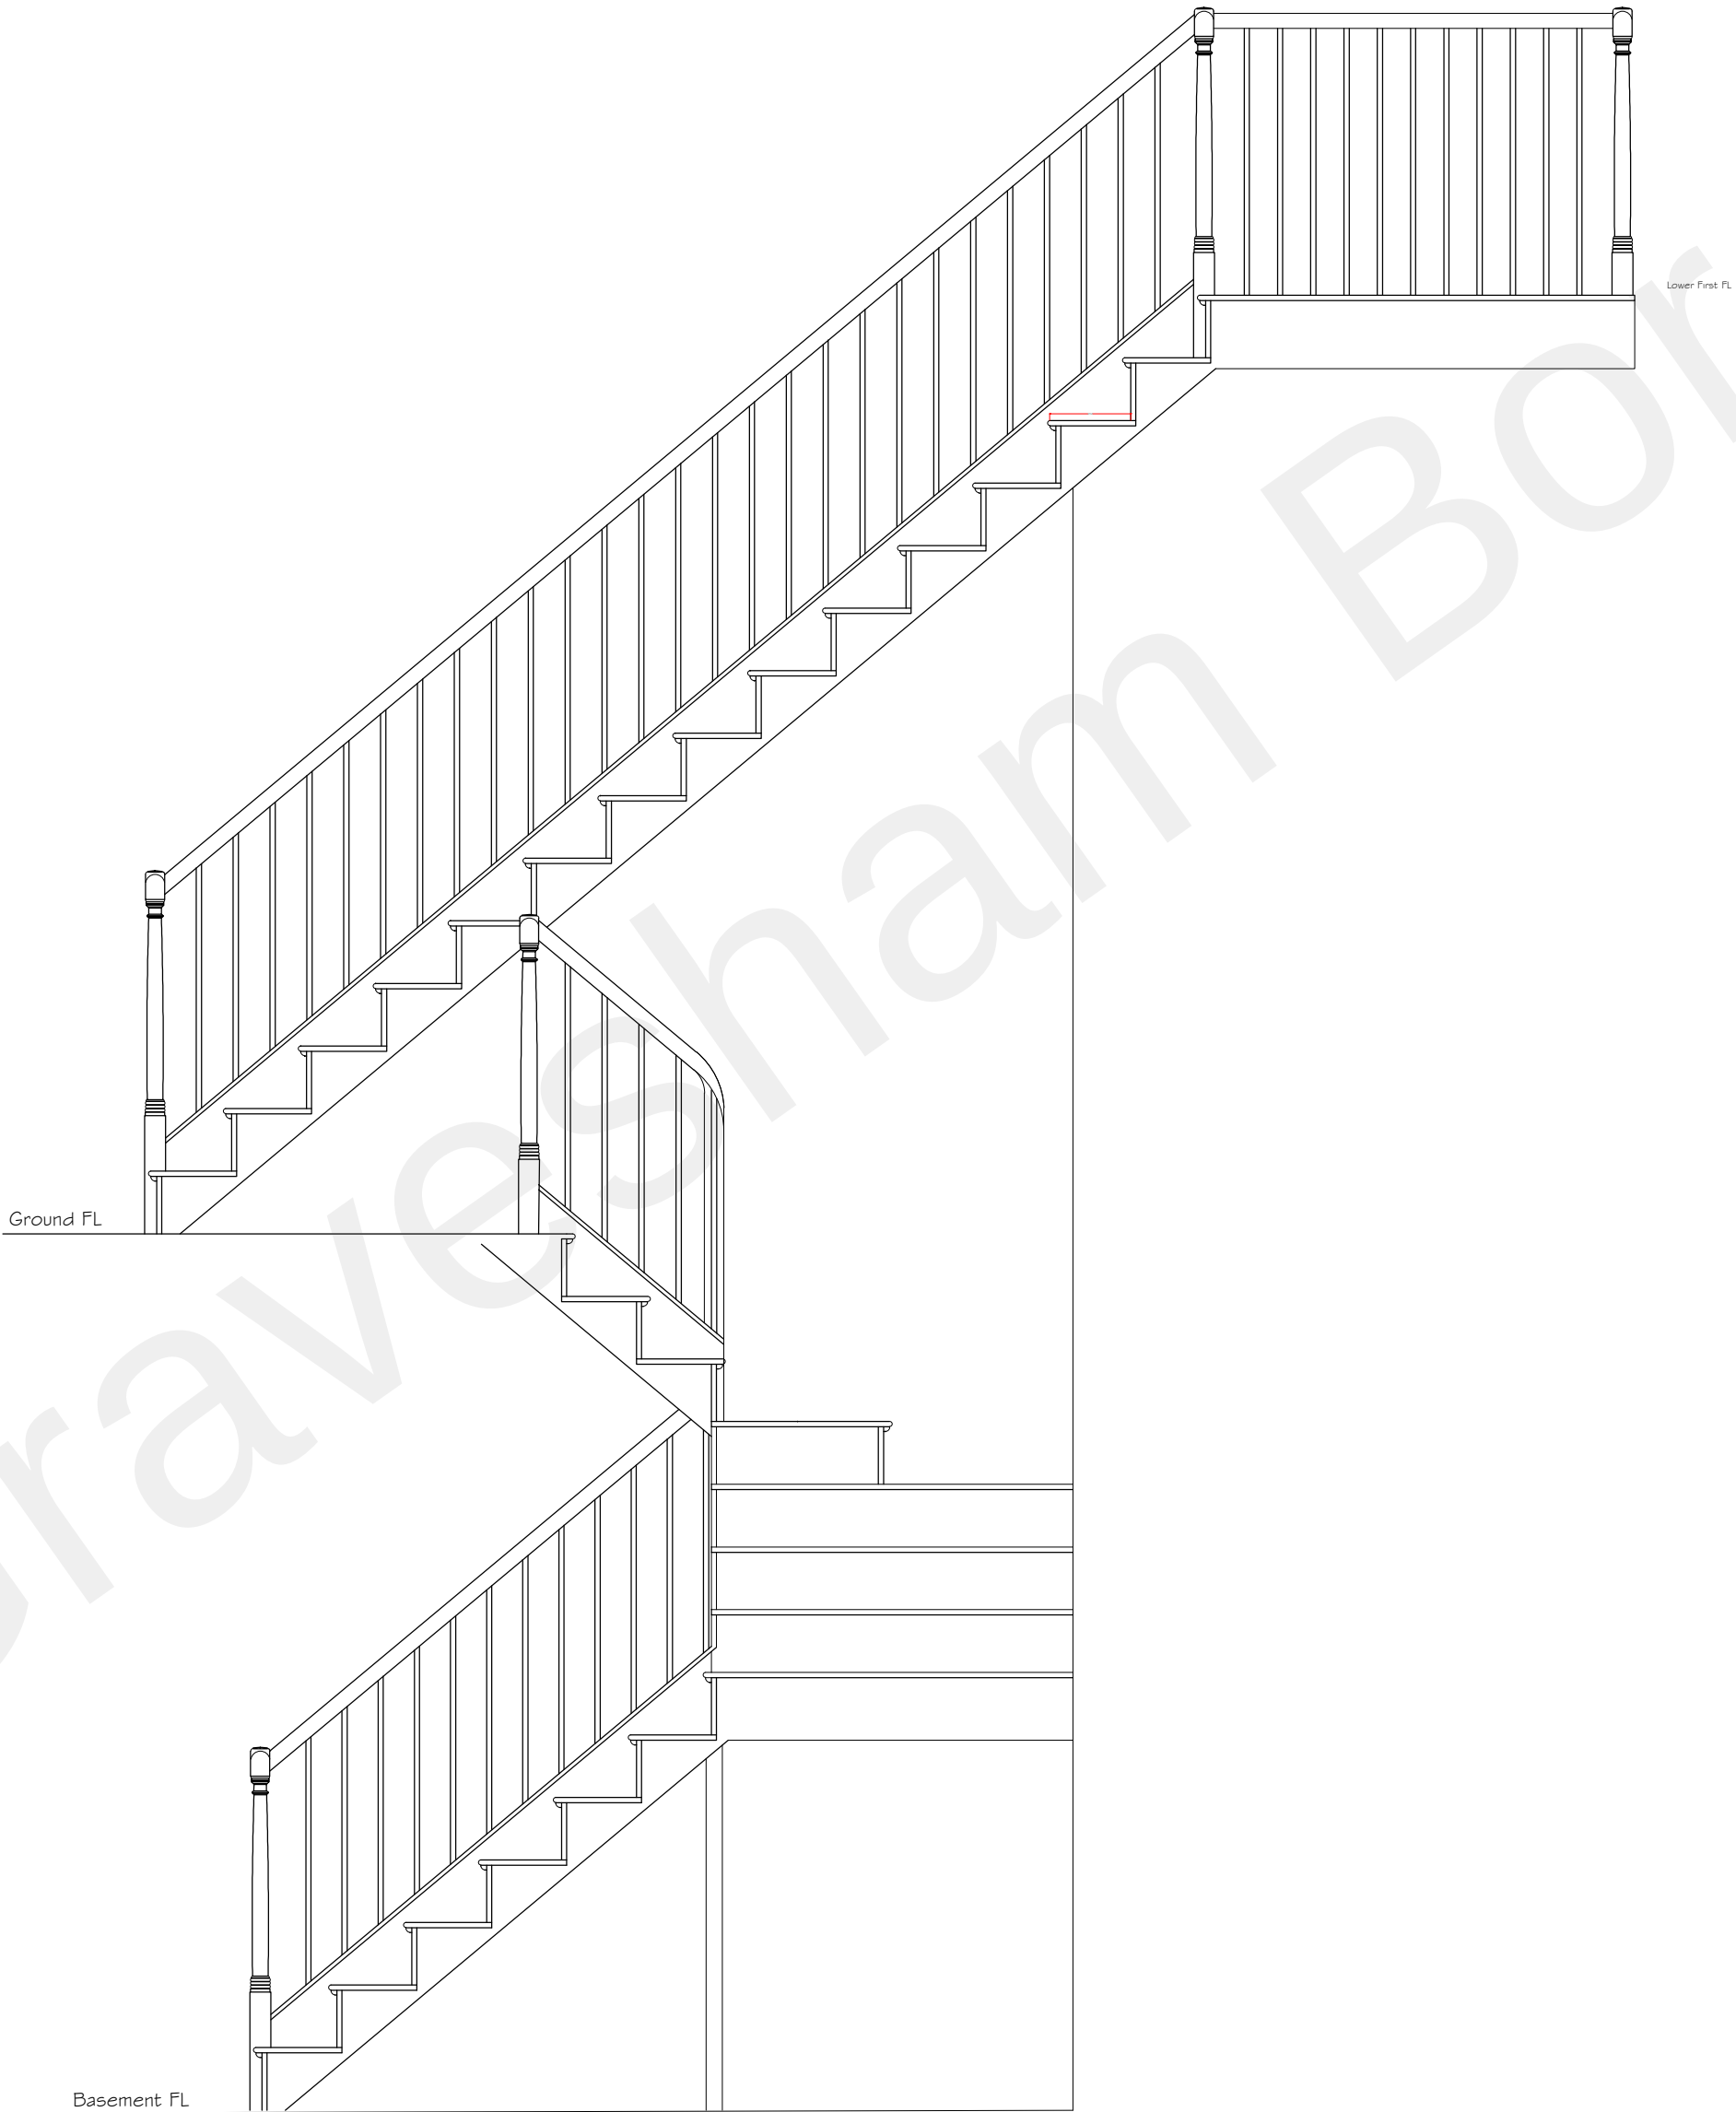


Proposed staircase
Scale 1:20

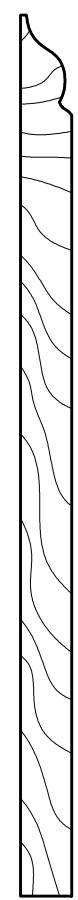



Skirting section
on first floor
Scale 1:2

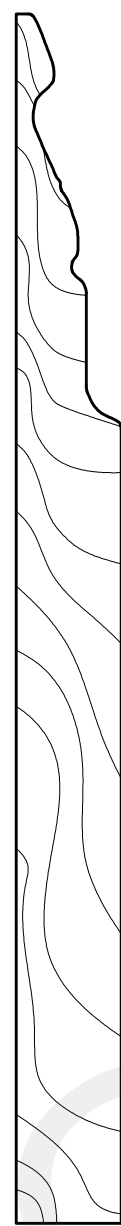


Skirting section
on first floor
Scale 1:2

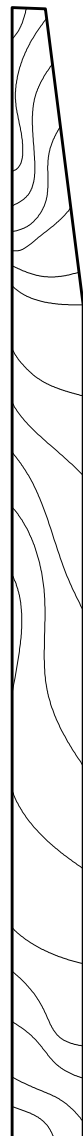

Skirting section on
ground floor
Scale 1:2

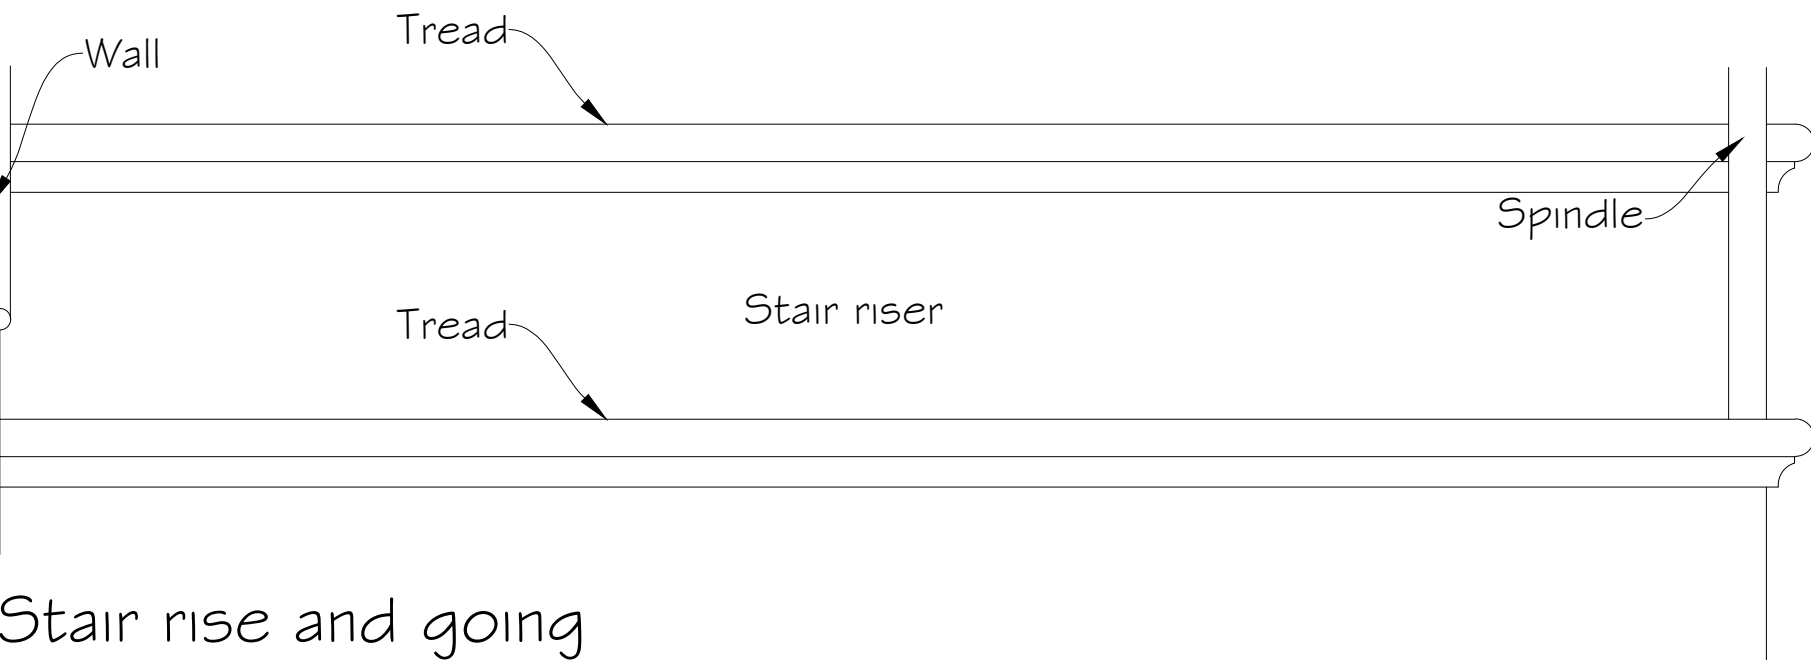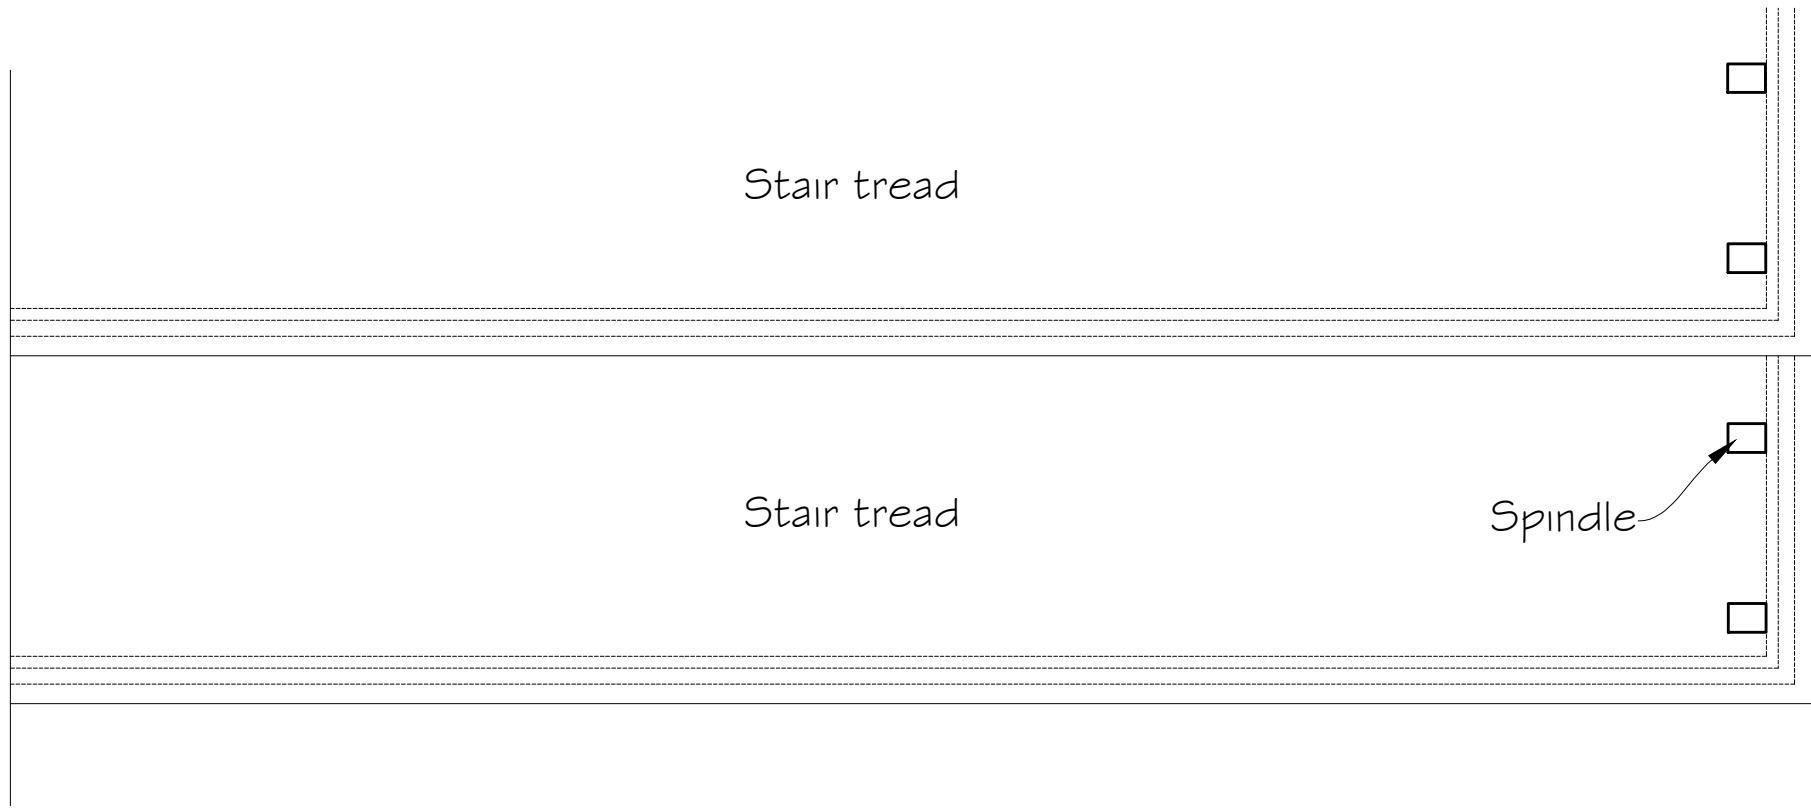

Stair rise and going
Scale 1:5

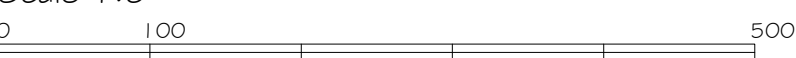

Synergy

Planning & Property Consultants Ltd
Suite 6 Laser Quay
Mariner City Estate
Rochester
Kent ME2 4HU

Client
S Rana & A Asghar

Address
**6 Berkley Crescent Gravesend Kent
and 48 Harmer Street Gravesend Kent**

Drawing title
Joinary details

Scale
1:2/1:5/1:10/1:20 at A1

Date
9 May 2022

Drawn by

Drawing No
20/297/010