


WOODLANDS,
WHITEPOST LANE,
CULVERSTONE,
MEOPHAM,
KENT
DA13 0TH.

1/11/23
LOXENHA

Location Plan.

1:1250

Scale bar: 1:1250

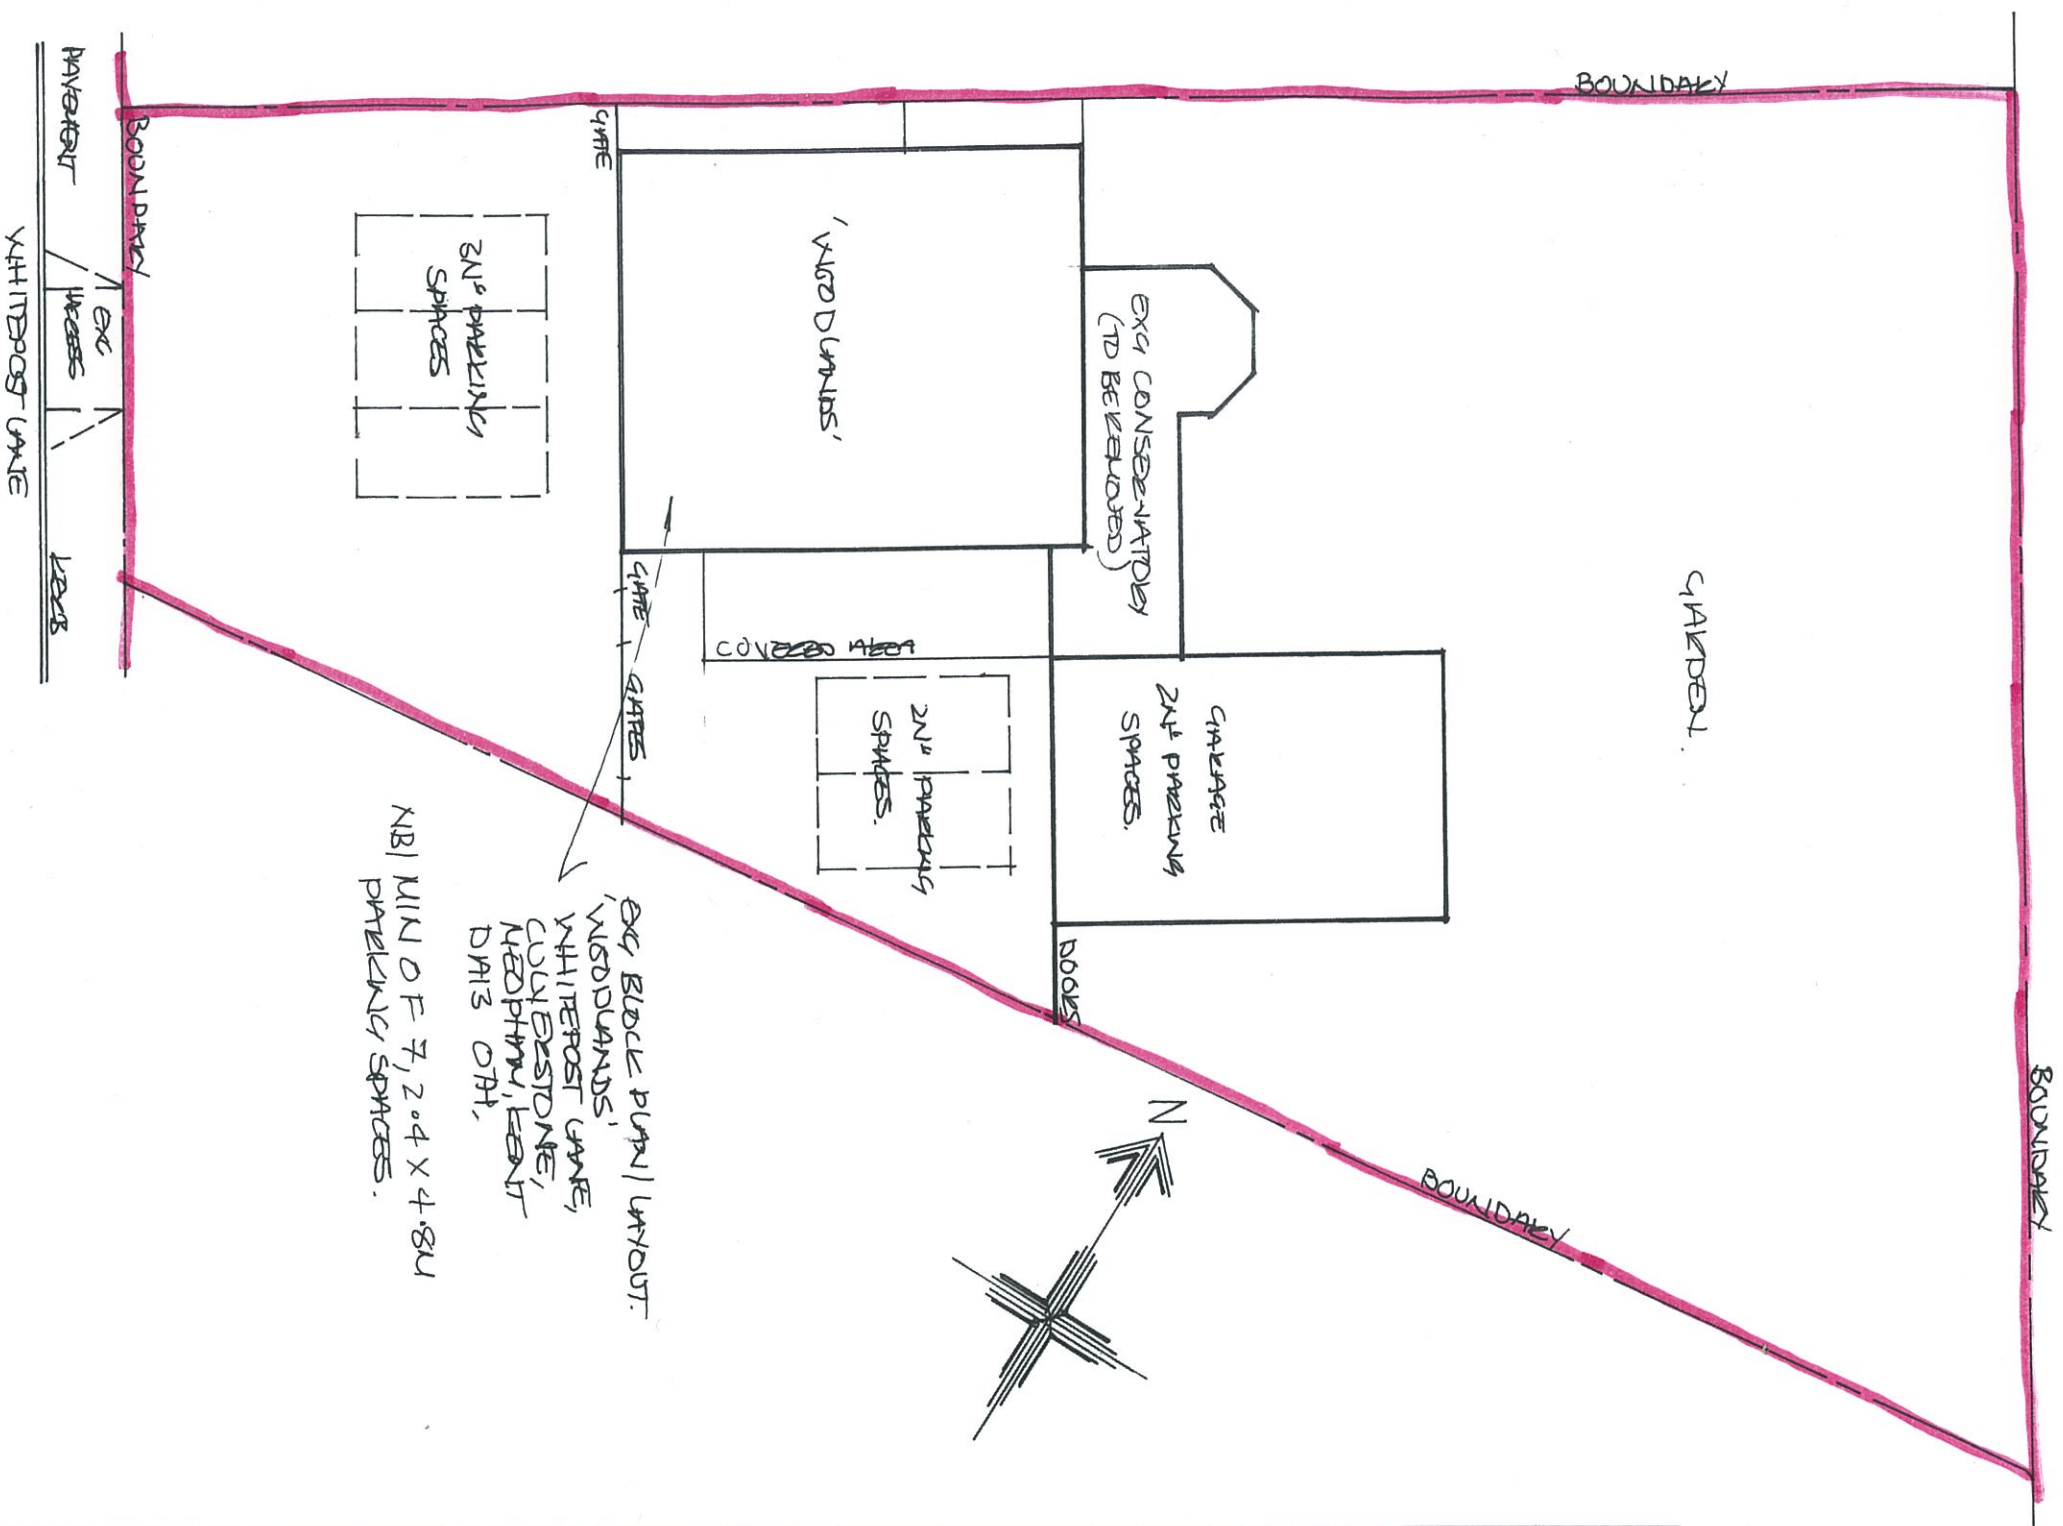

Exg. Block Plan.

1:200

Scale bar: 1:200

VED. H. - EXC BLOCK PLAN (DD150).
C.A. KED 25/4/2023

Russell A Broad & Associates.

*Architecture *Surveying *Supervision
*Designs since 1986

The Architectural Design Studio

The Old Cycle Shop, 200 High Street,
Wickham Market, Suffolk IP13 0BL
Mobile:- 07931 150805.
Email:- RussellBroad1986@gmail.com

Project:-
Existing Ground Floor Layout
& Location Plan.

Project Address:-
'Woodlands',
Whitepost Lane, Culverston
Meopham, Kent. DA13 0TH.
For:-
Mr. & Mrs. Muzio.

Drawn:-
Submitted:-
Approved:-

Date:-
Apr. 2023.
Scale:-
1:50, 1:1250, 1:200

Do Not Scale From Drawing
All Dimensions are to be Checked on Site.
All works to Relevant Codes of Practice & B.S.
Codes and Contractor to ensure compliance with
C.D.M. Health & Safety Regulations & Party B
Agreement Act where applicable.

Project Ref
81164.
Drawing Number
01.