

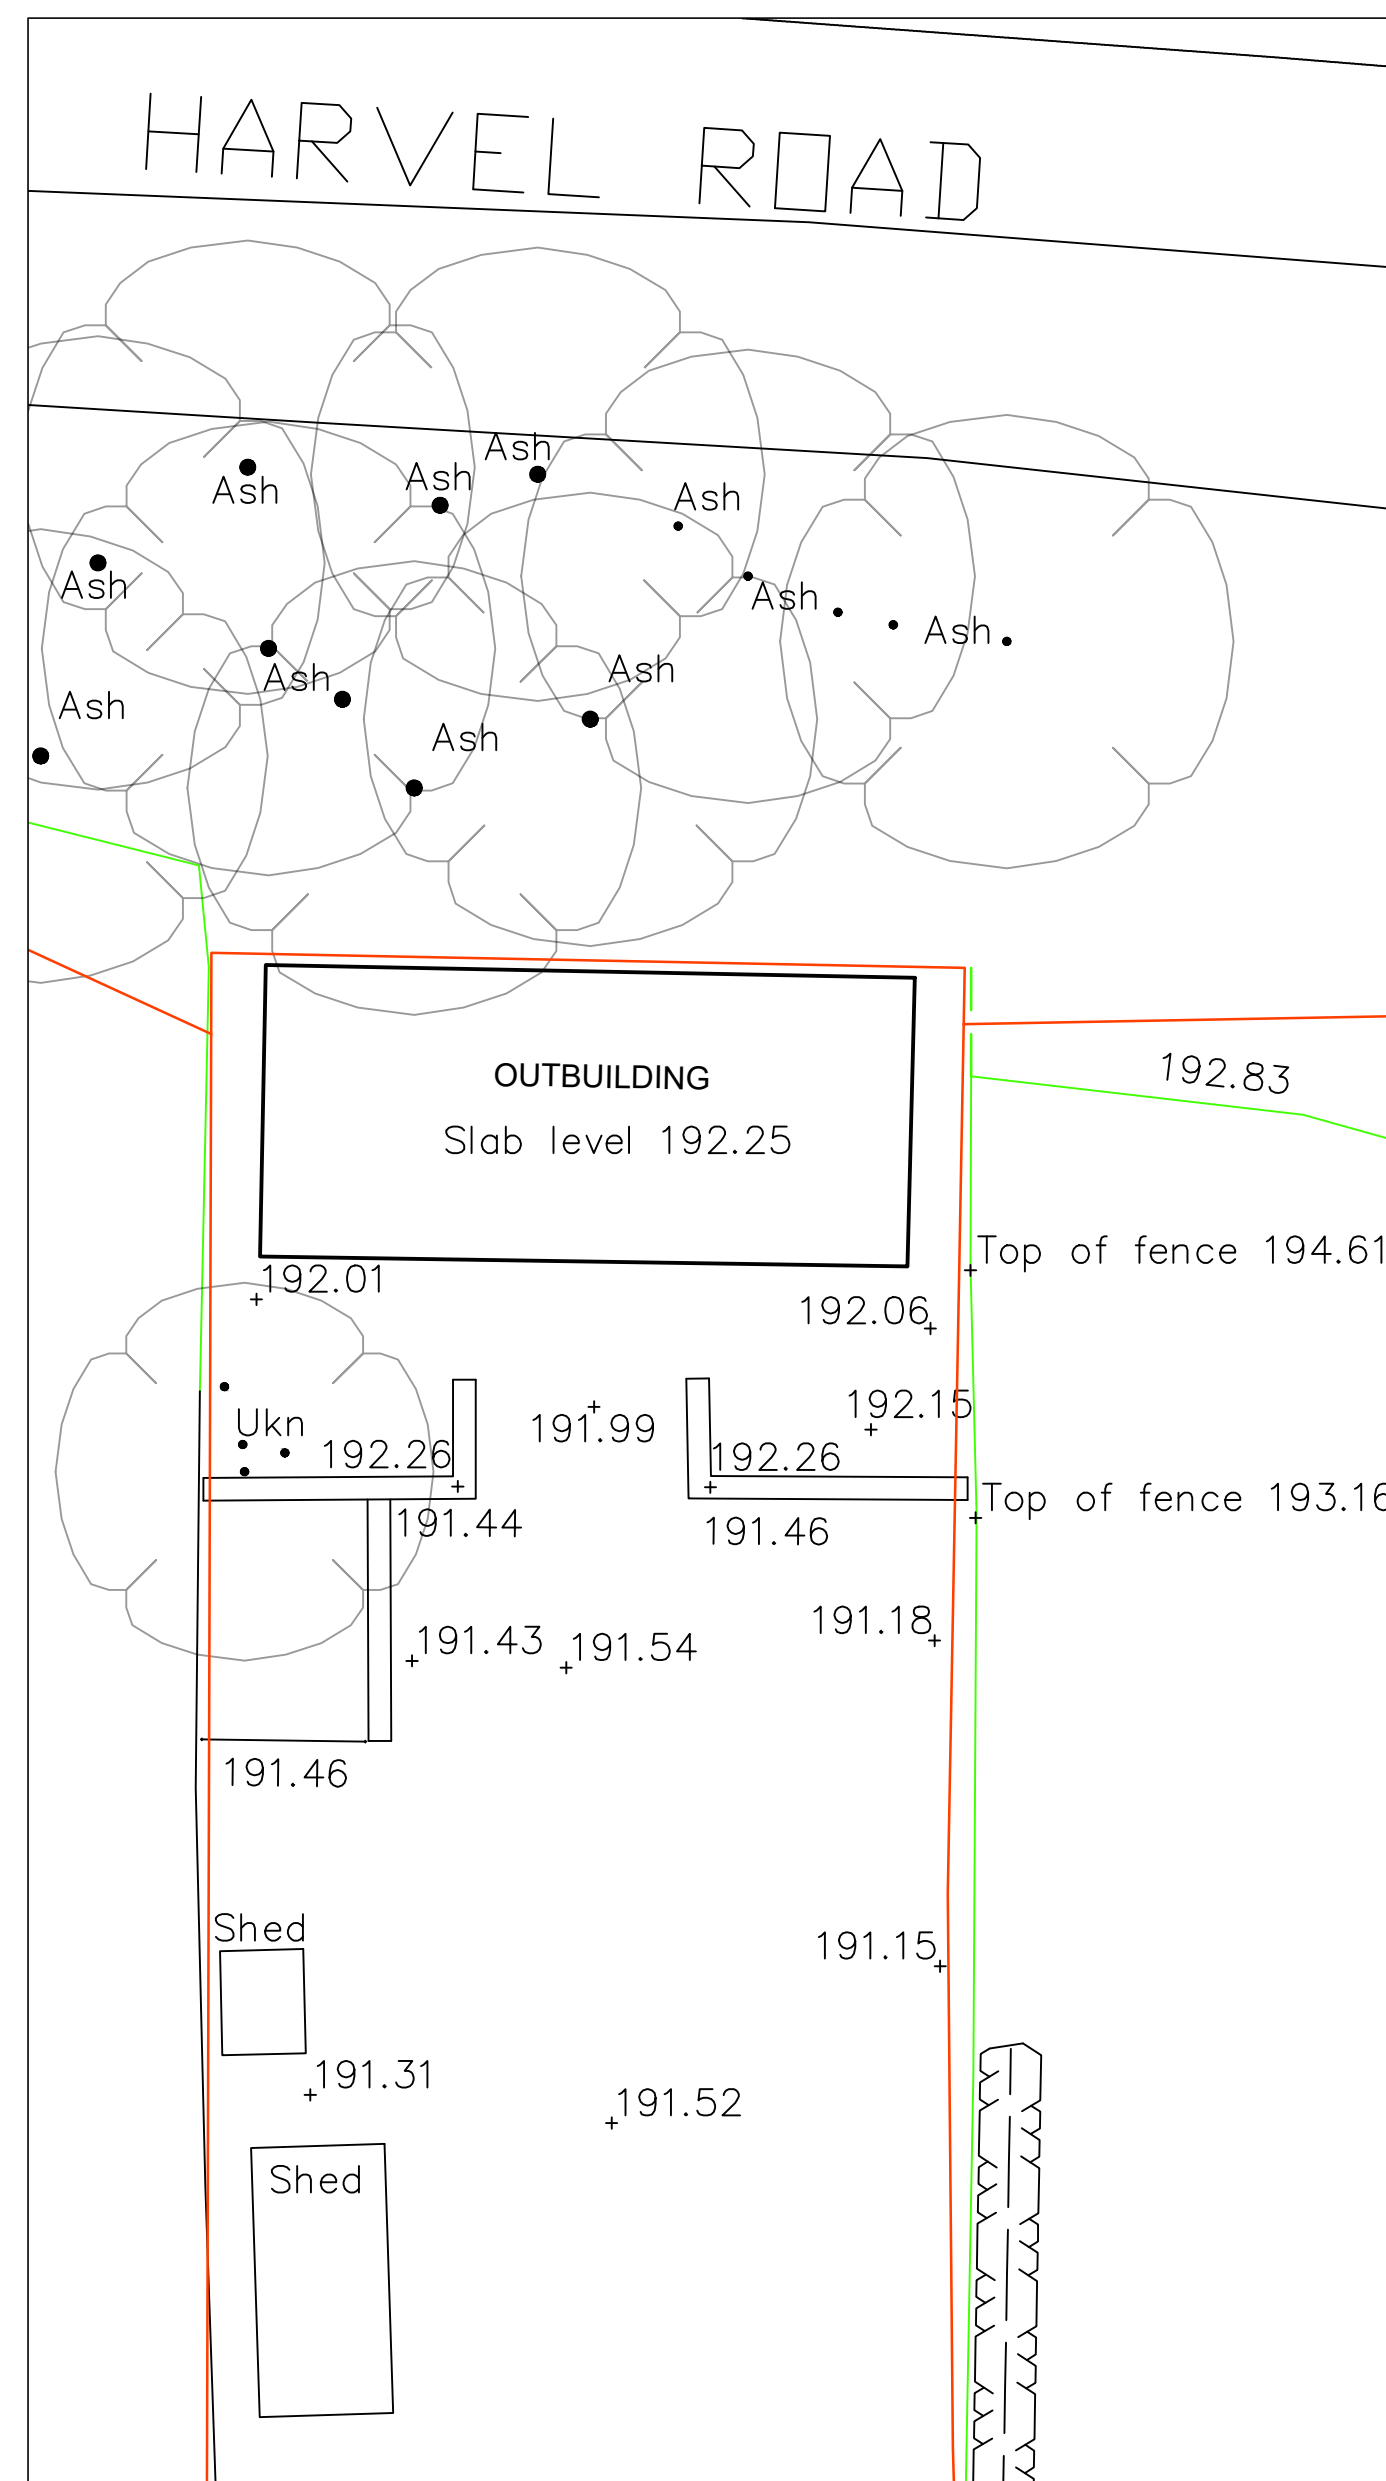


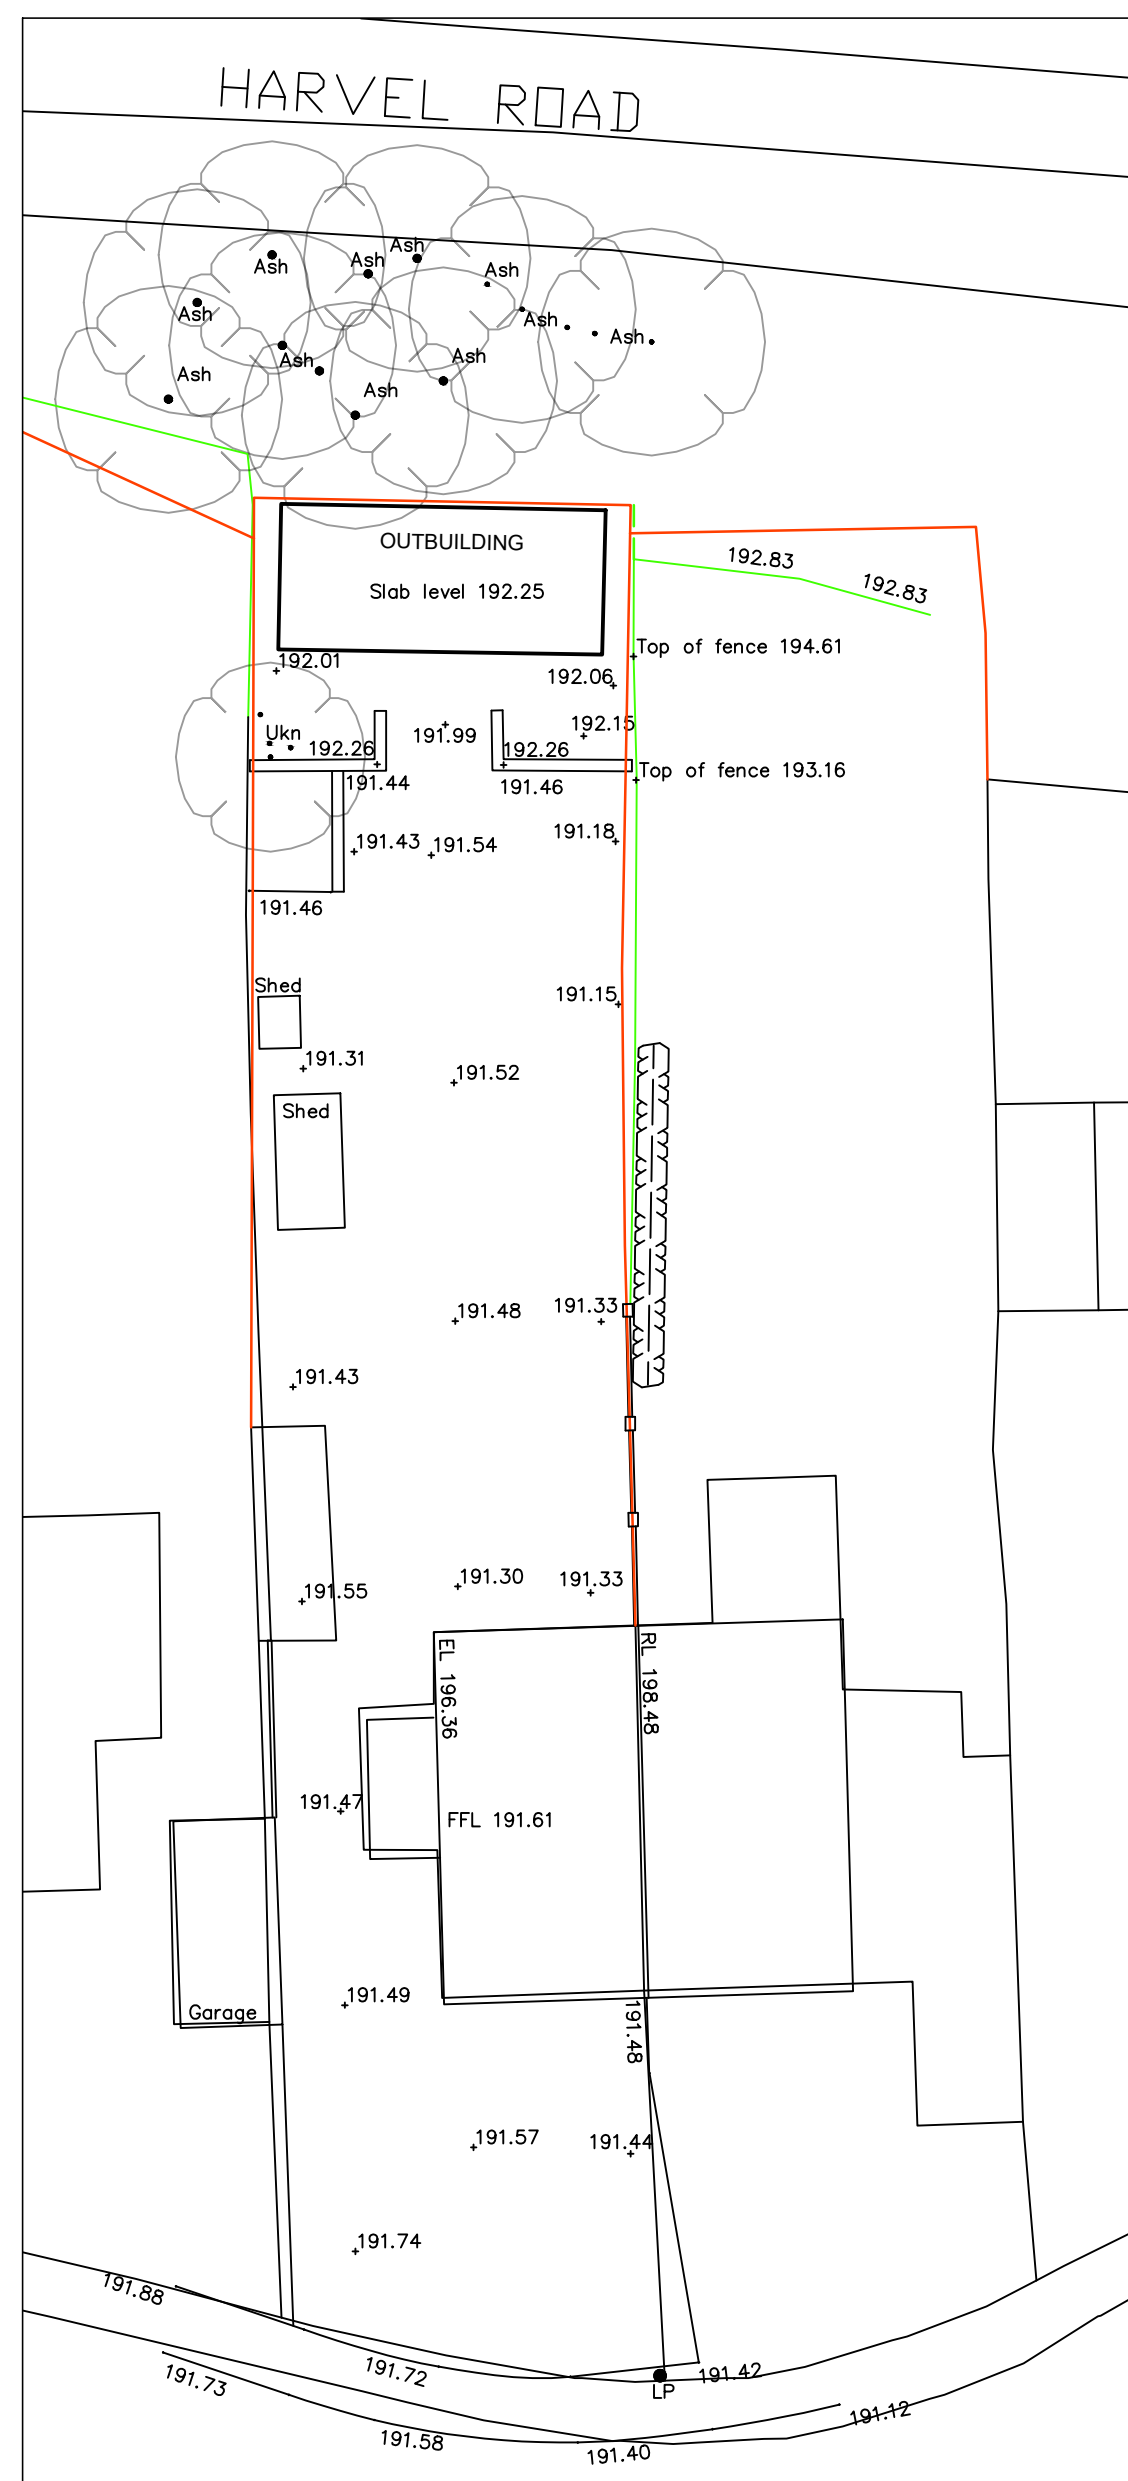

EXTRACTED FROM ASTON LAND
SURVEYS DETAILS AS SURVEYED AND
PLOTTED JANUARY 2023

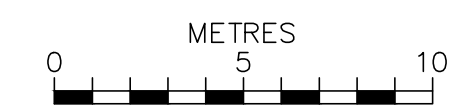

Date	No	Revision
<i>Penfold Project Services</i> Epmarket, Wrotham Road, Meopham, Kent, DA13 0JH Telephone: 01474 816690 e-mail: apenfold448@btinternet.com		
Job Title:	46 TIMBERBANK VIGO GRAVESEND KENT DA13 0SE	
Dwg Title:	PROPOSED OUTBUILDING BLOCK PLAN AS PROPOSED	
Scale:	1:200 & 1:100 @ A2	
Dwg No.:	103	
Date:	April 20223	