

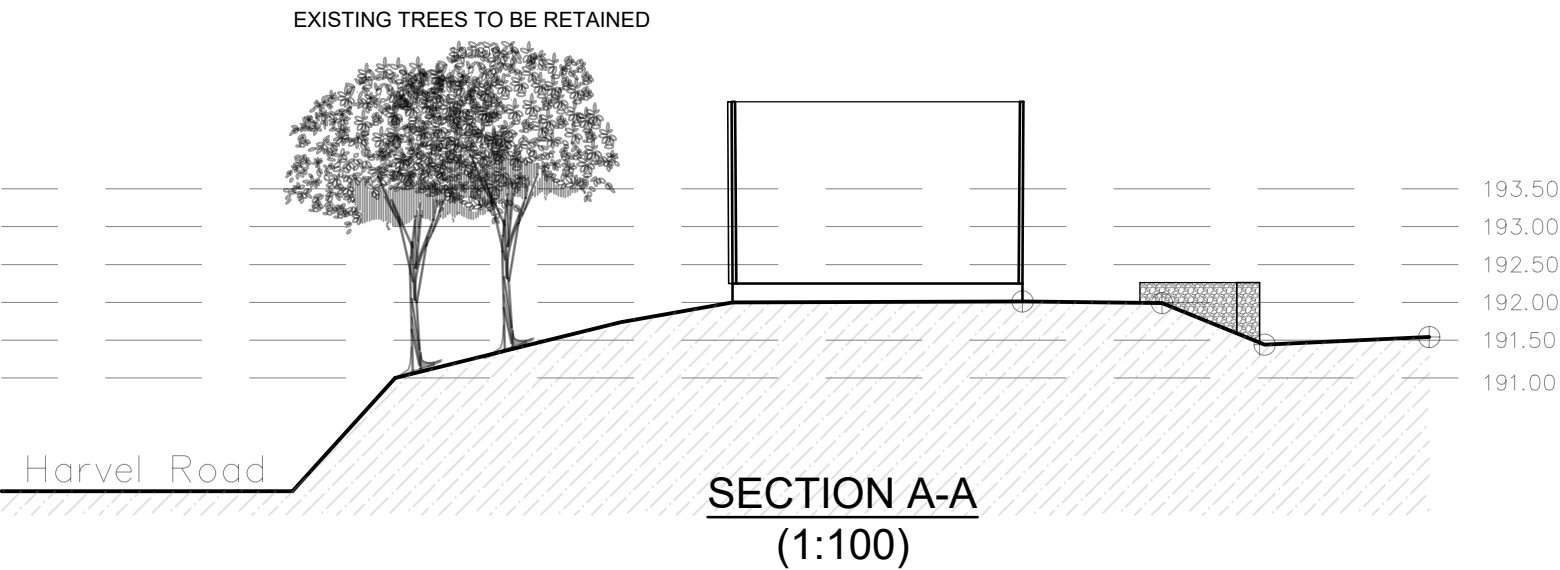
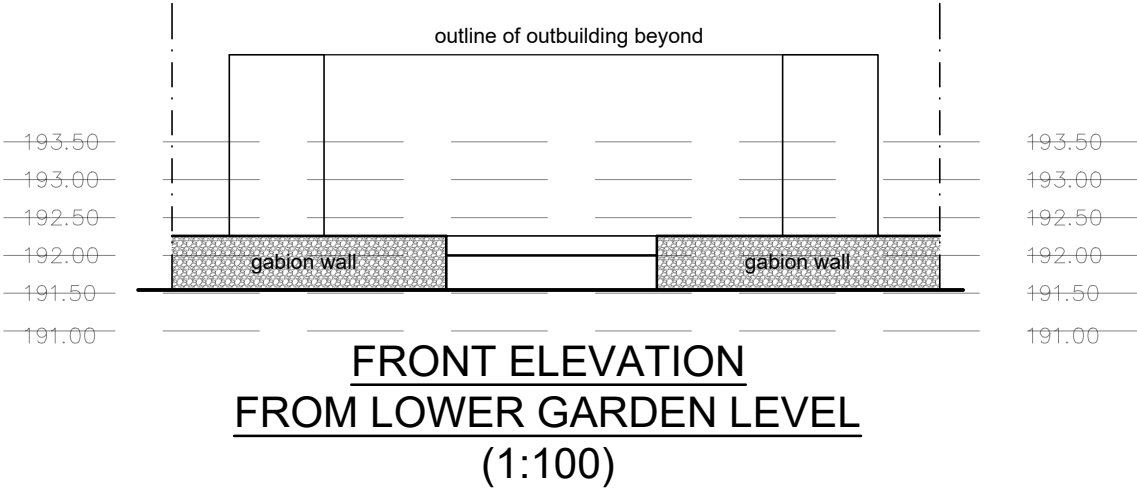
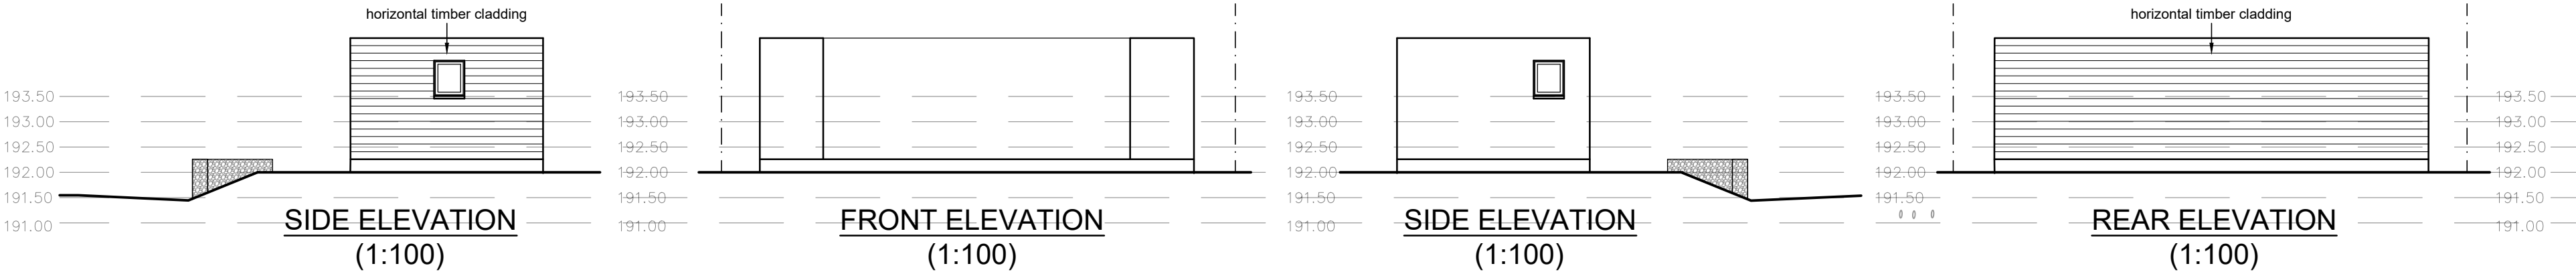
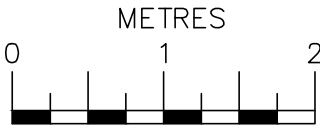


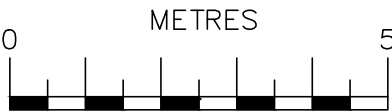

A

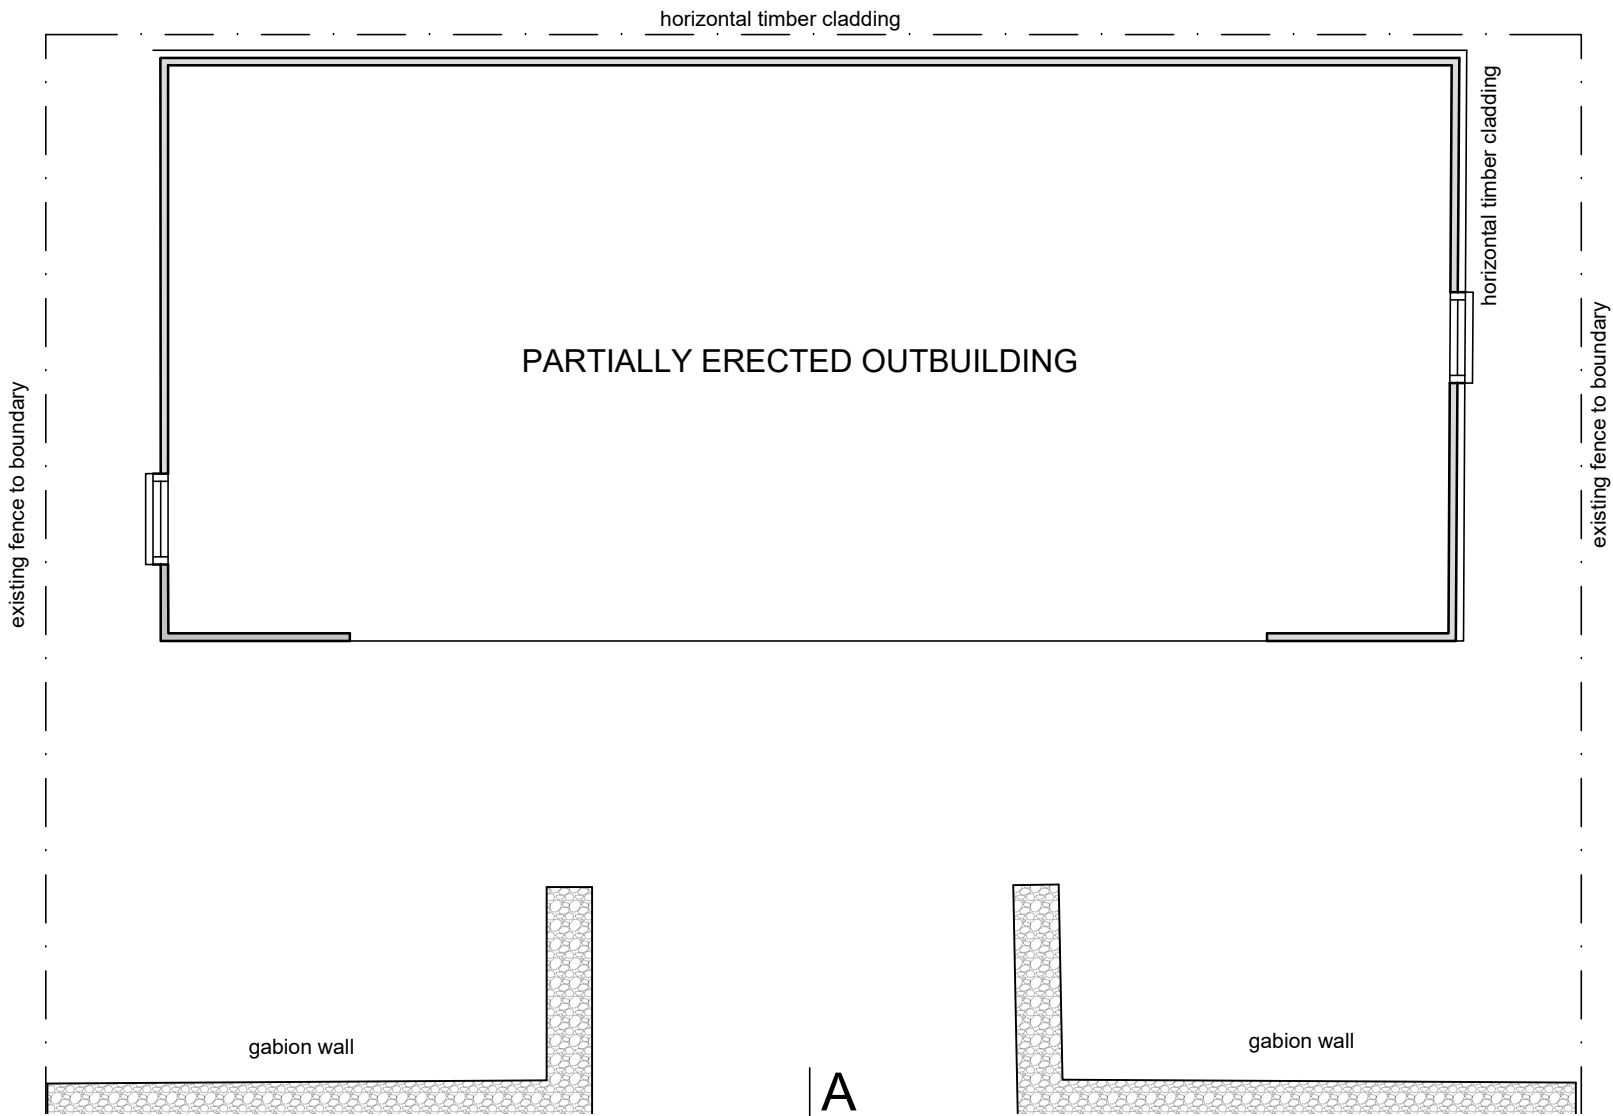

Date	No	Revision
Penfold Project Services		
Epmarket, Wrotham Road, Meopham, Kent, DA13 0JH		
Telephone: 01474 816690		
e-mail: apenfold448@btinternet.com		
Job Title:	46 TIMBERBAMK VIGO GRAVESEND KENT DA13 0SE	
Dwg Title:	PROPOSED OUTBUILDING PLANS & ELEVATIONS AS EXISTING	
Scale:	1:50 & 1:100 @ A2	
Dwg No.:	104	
Date:	April 20223	