
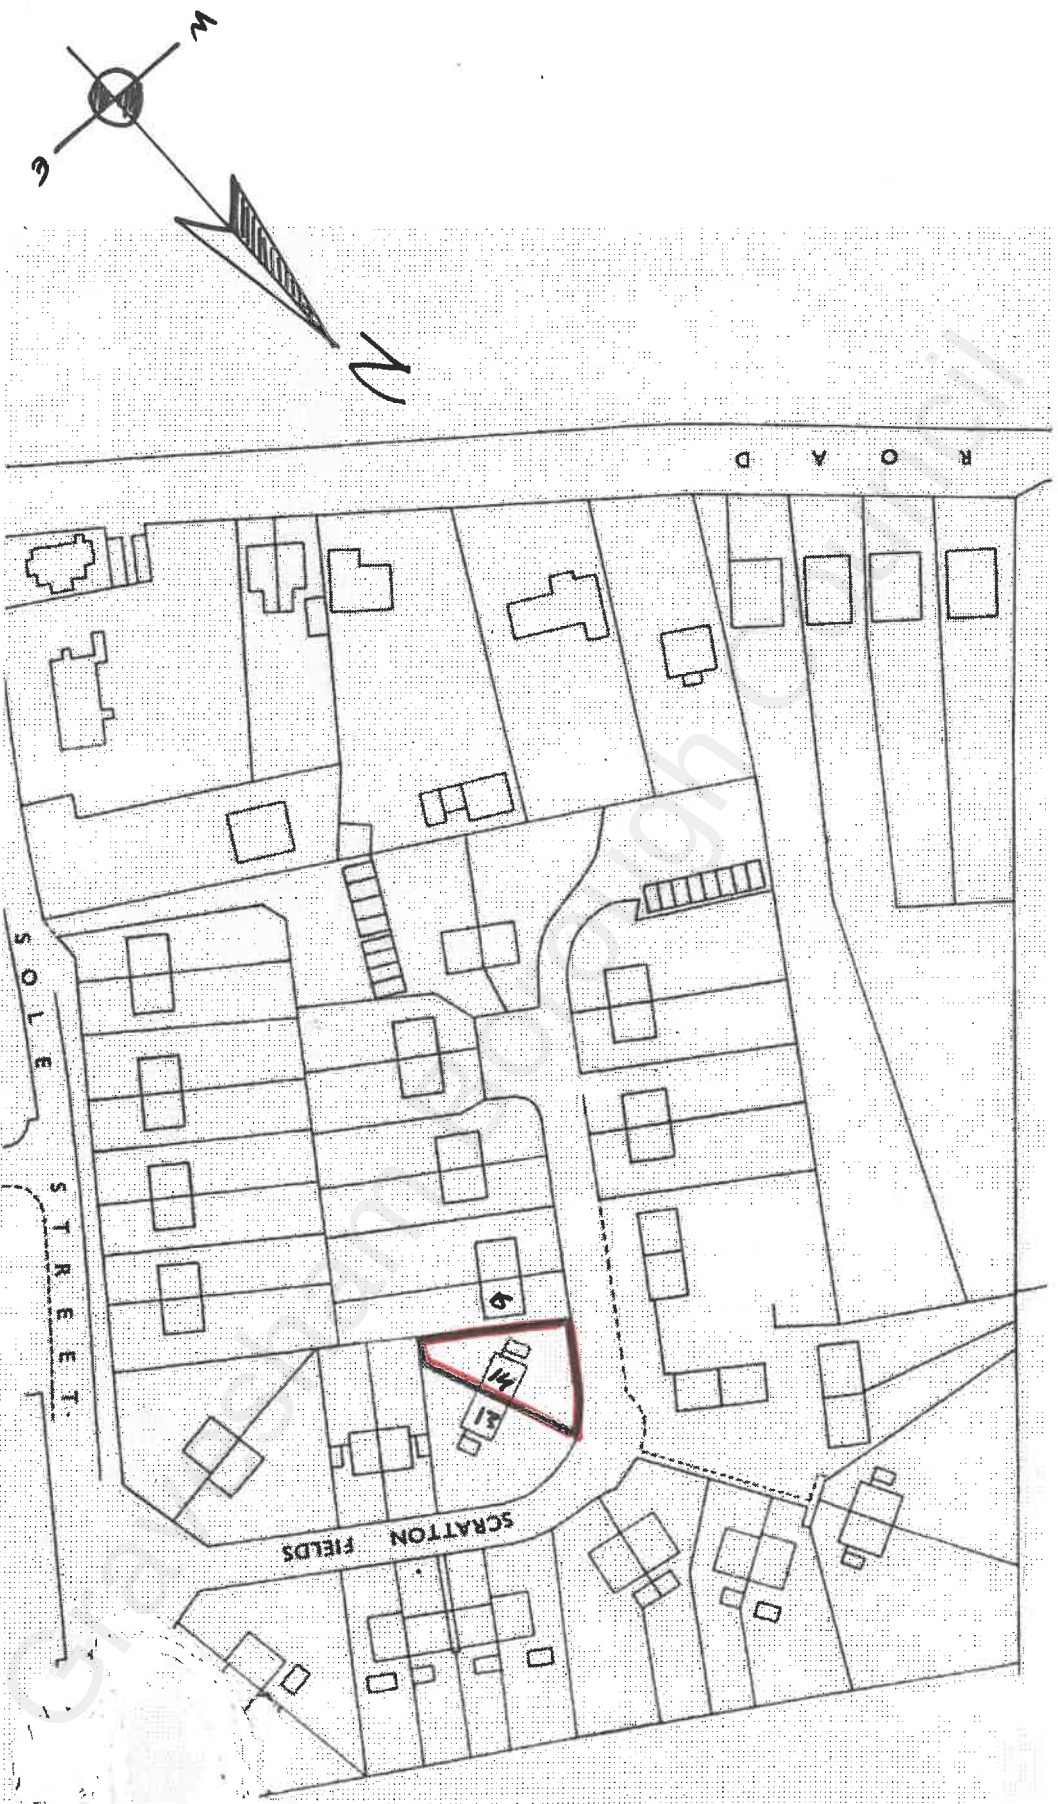


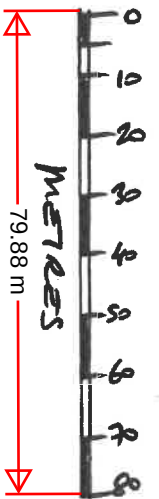

RECEIVED
15 SEP 2021

Project	Title	Scale	Date	Drawn	Rev
14 Scratton Fields	Location Plan	1:1250 e.44	Aug / 2021	DKM / 1400 / 01	0