

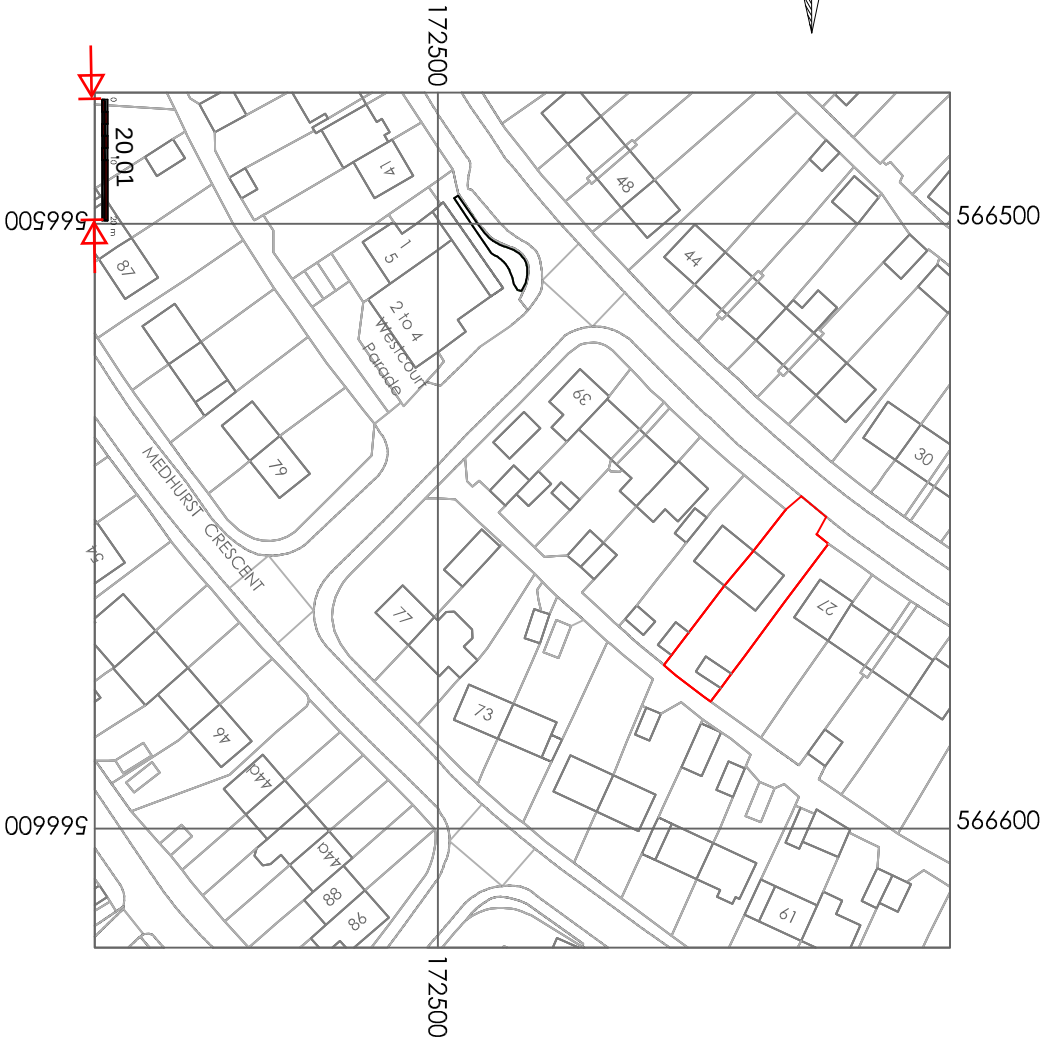
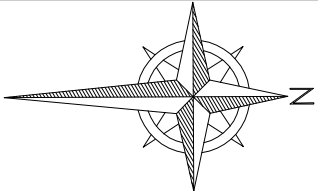


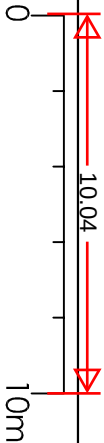

Site Map

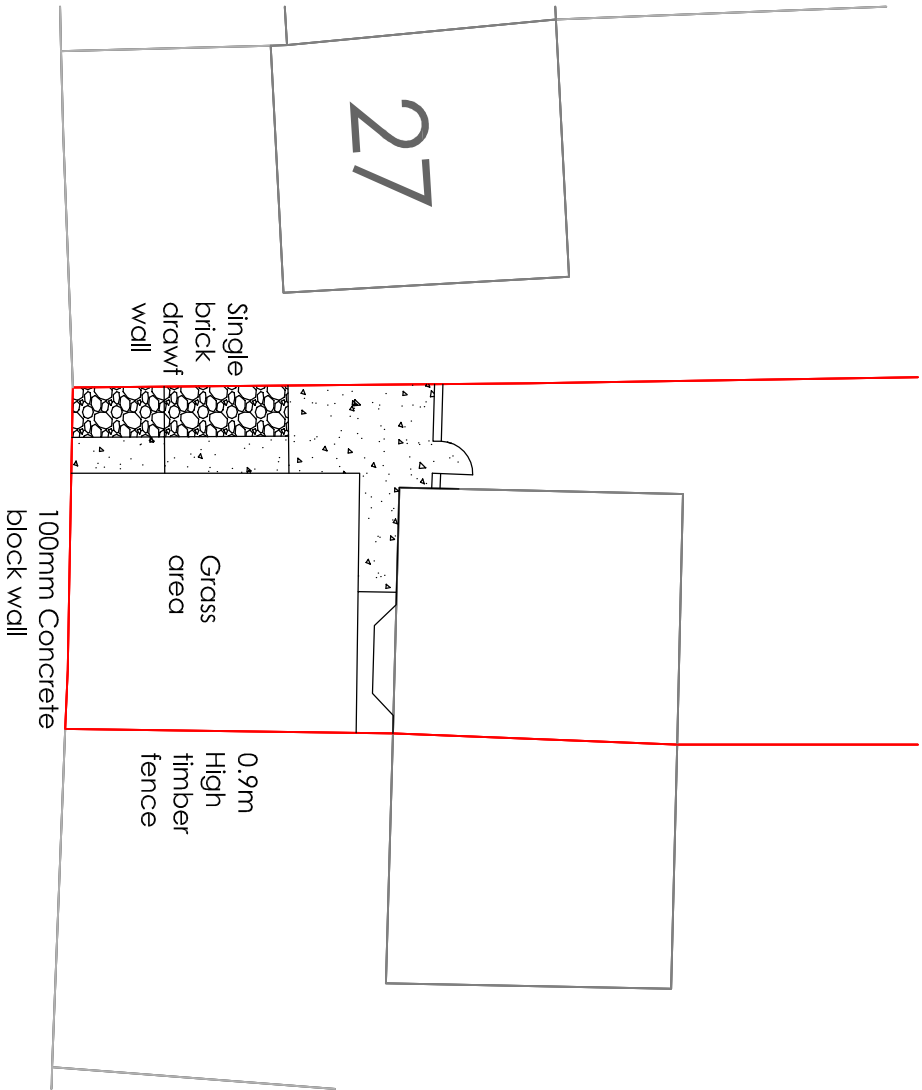

Existing Front Garden Plan Scale 1:200



Photo Front Garden

Project		Mr Angret Singh 29 Freeman Road Gravesend Kent DA12 4EG		Front Off Road Parking	
Drawing Title		Site Map, Existing Front Garden Plan + Photo			
Rev		Description		Date	
A		Revised red line		05/12/23	
Drawn		Date		Scale	
HC		Nov 2023		1:1250 1:200	
				Drawing No.	
				29FR/A3/O1A	

H Channa

Picaroons Maidstone Road Platt Kent TN15 8LB
Tel: 07828277909 E-mail: hbechanna@tiscali.co.uk