


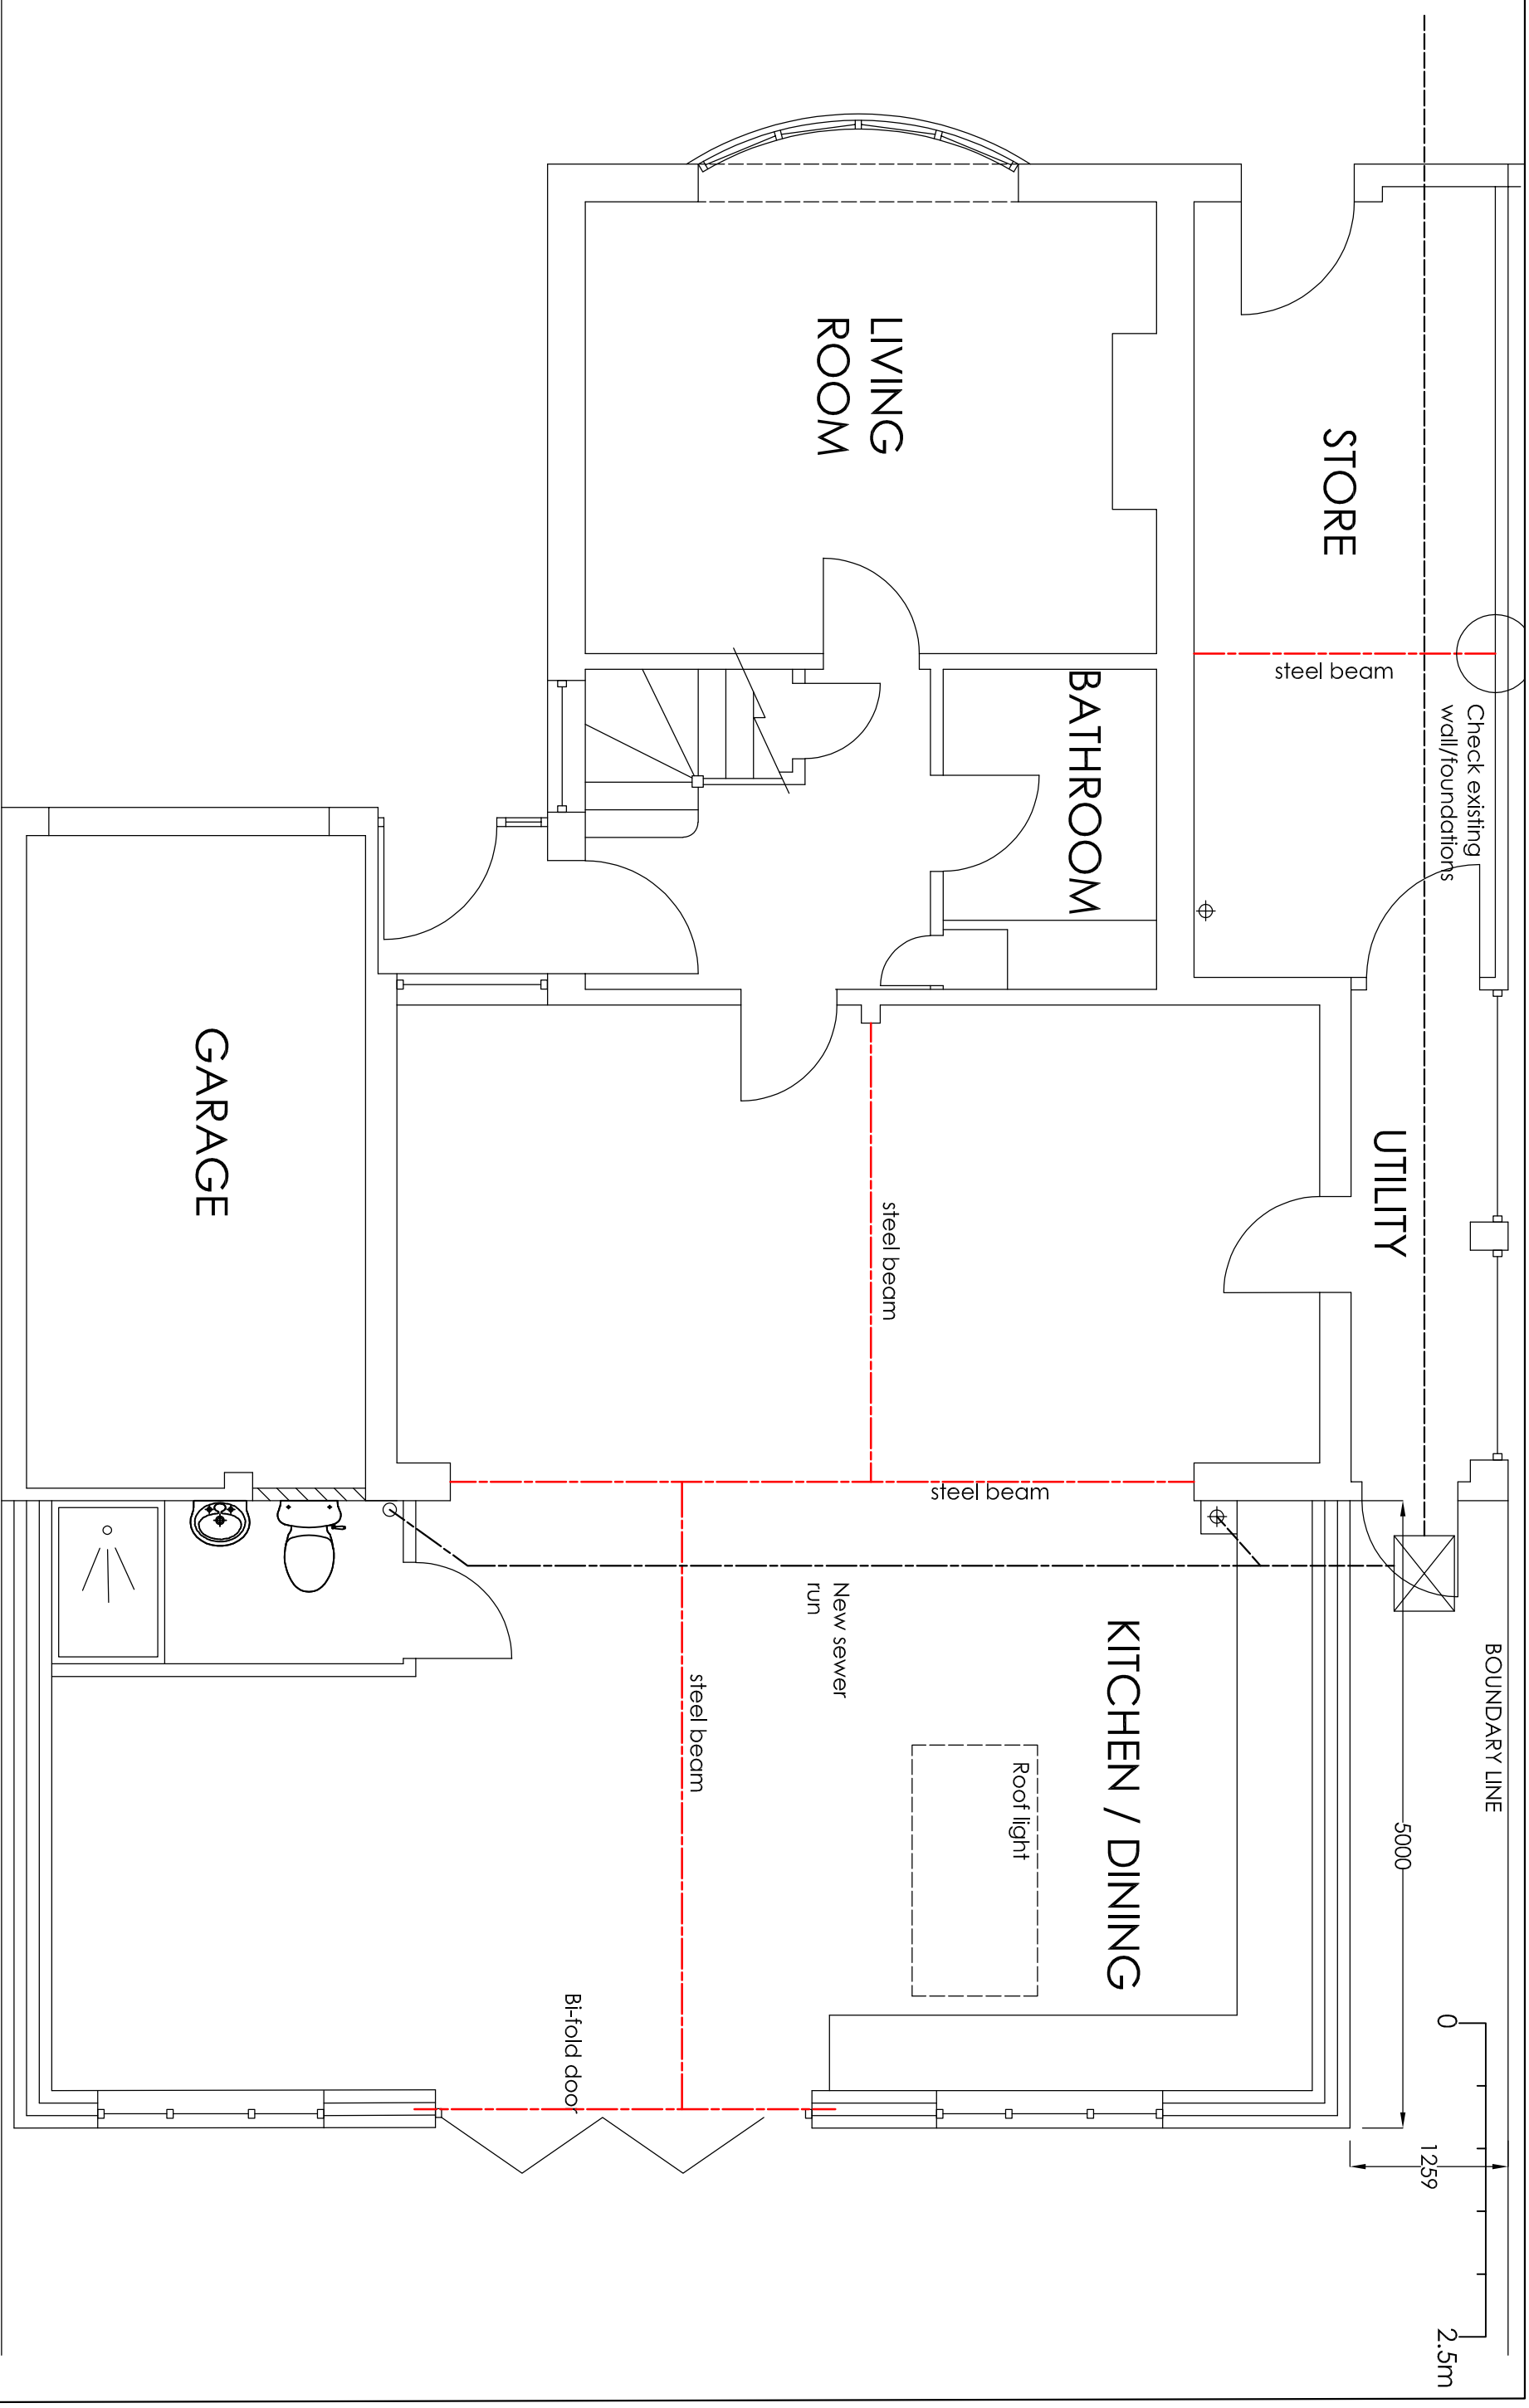

Project		77 Hever Court Road Gravesend Kent DA12 5EG Rear Single Storey Extension and Extend Side First Floor Dormer	
Drawing Title		Proposed Ground Plan	
Rev		Description	
Date		Date	
Drawn	Date	Scale	Drawing No.
HC	April 26	1:50	77HCR/A3/02