


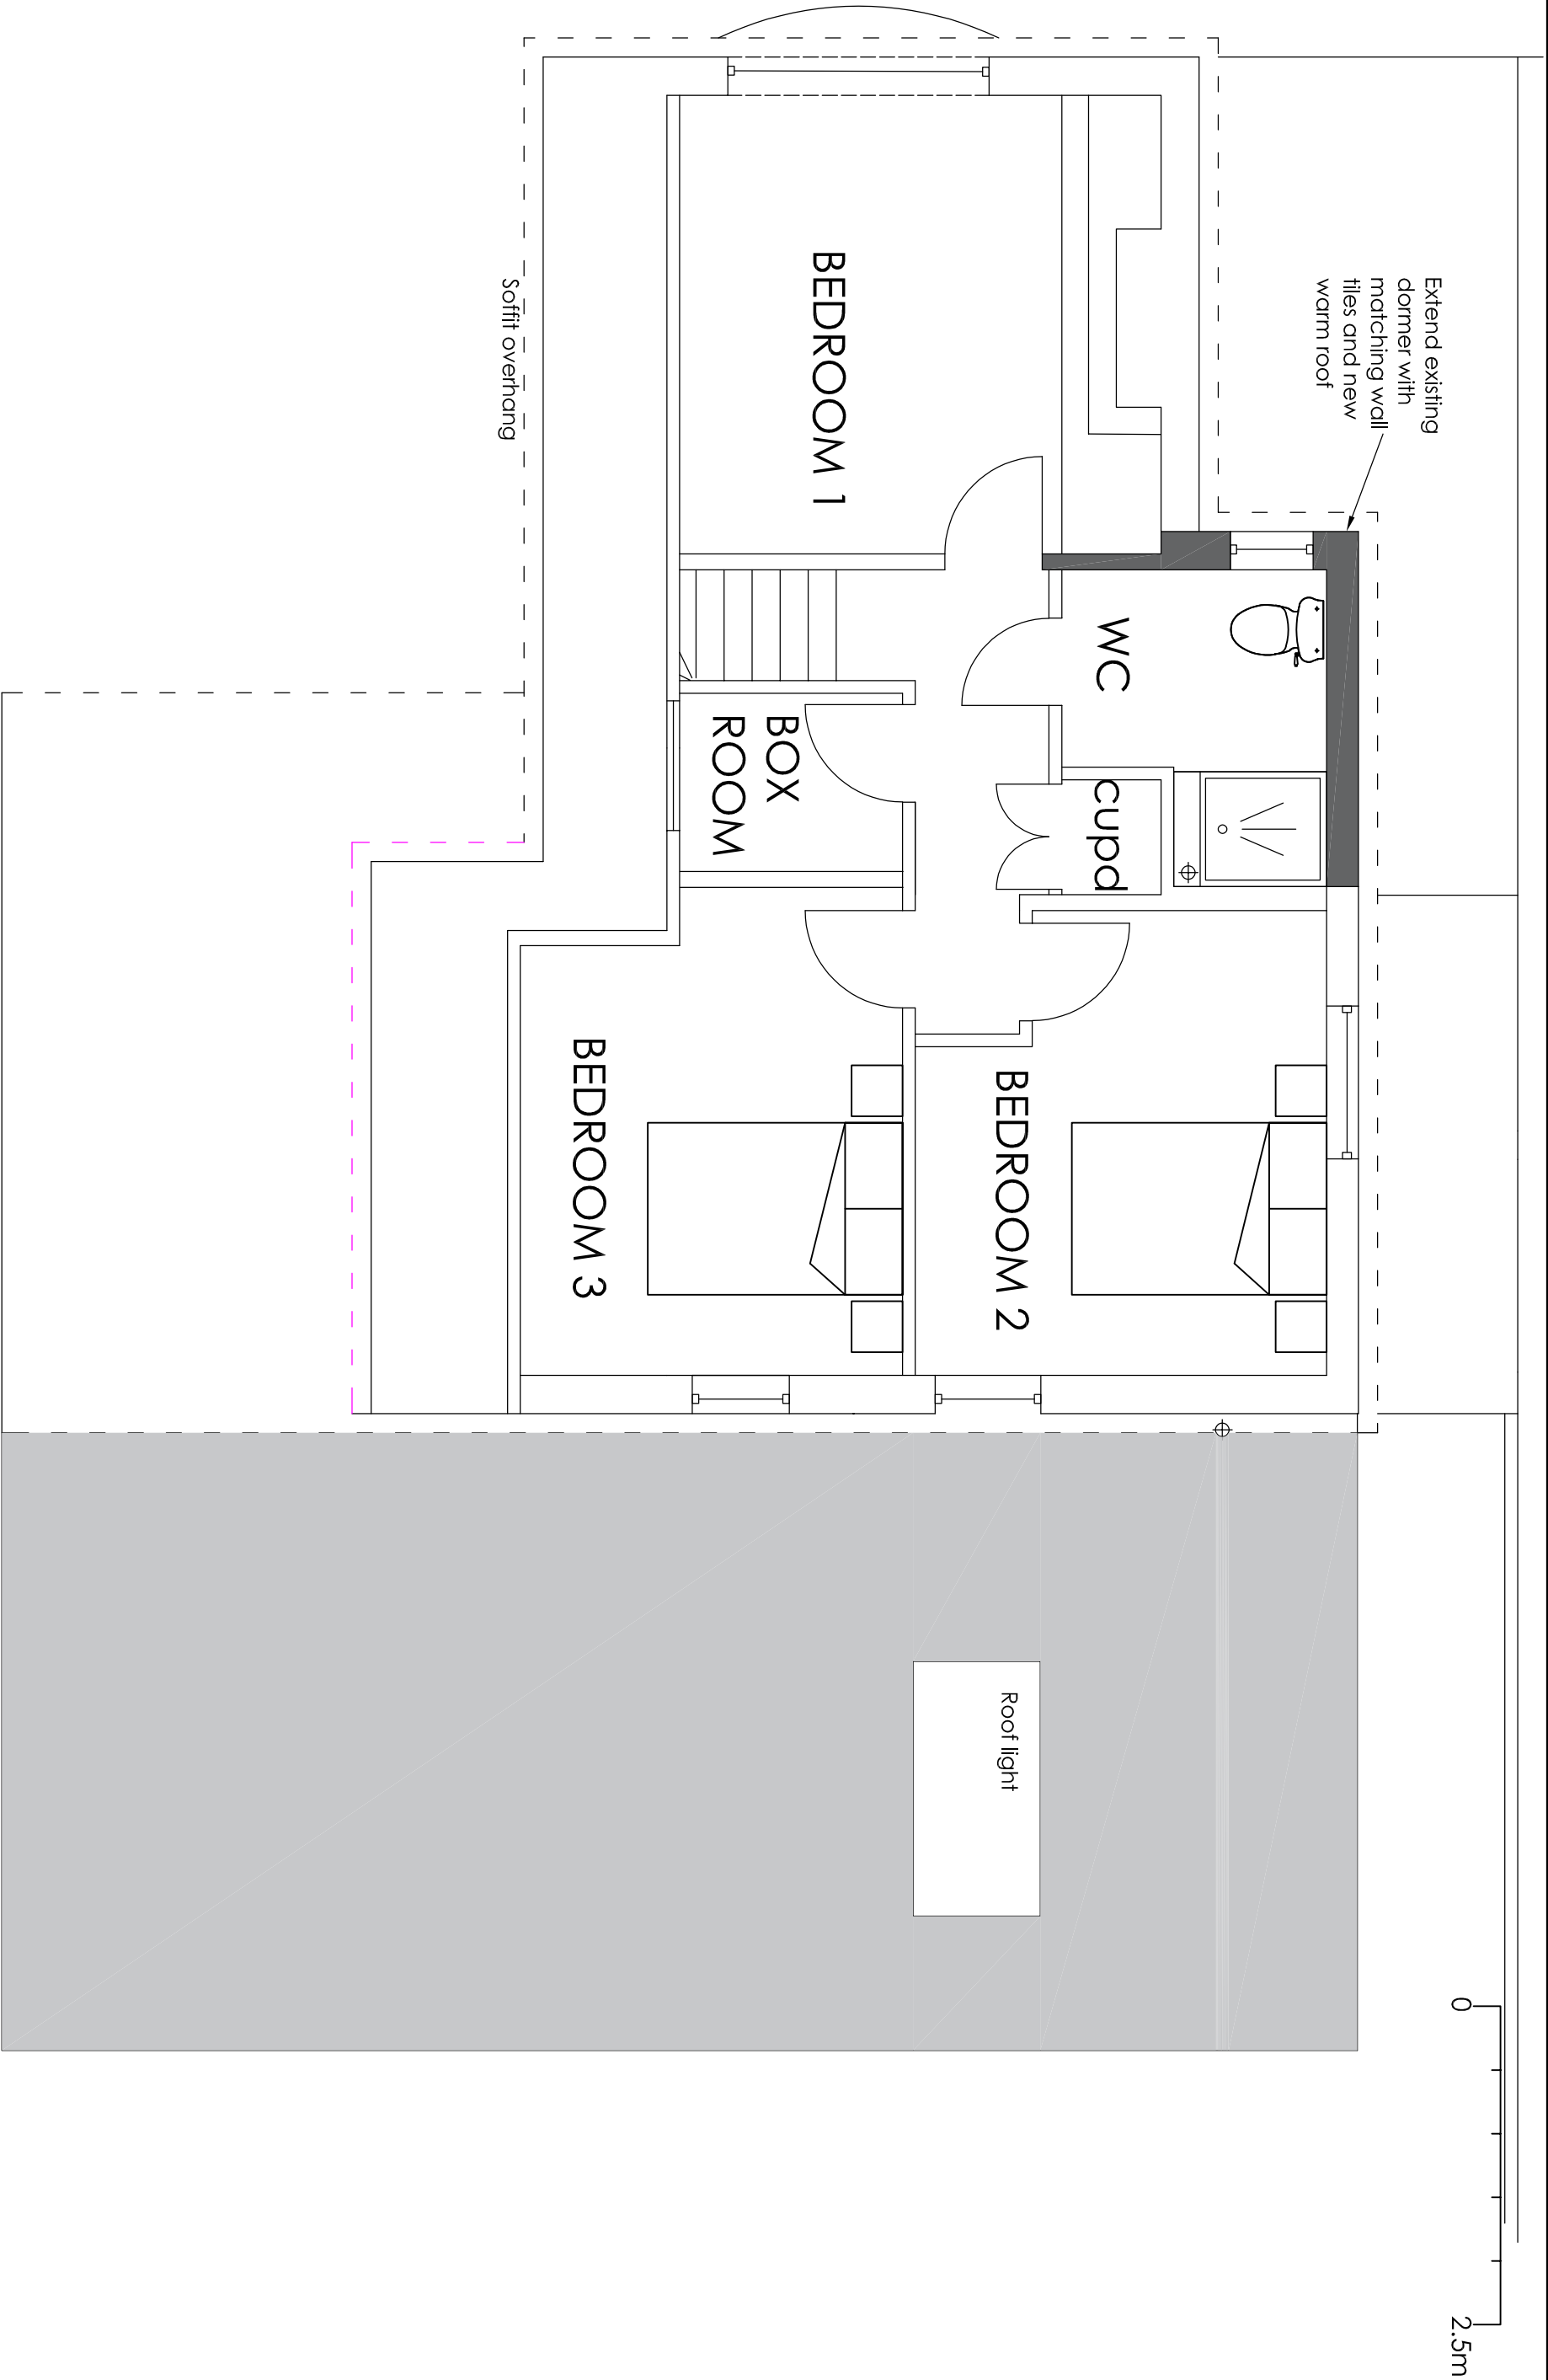

Project			77 Hever Court Road Gravesend Kent DA12 5EG			Rear Single Storey Extension and Extend Side First Floor Dormer		
Drawing Title			Proposed First Plan					
			Rev	Description		Date		
			Drawn	HC	Date	Apr126	Scale	1:50
			Drawing No.			77HCR/A3/O3		

H Channa

Picaroons Maidstone Road Platt Kent TN15 8LB
Tel: 07828277909 E-mail: hbechanna@tiscali.co.uk