



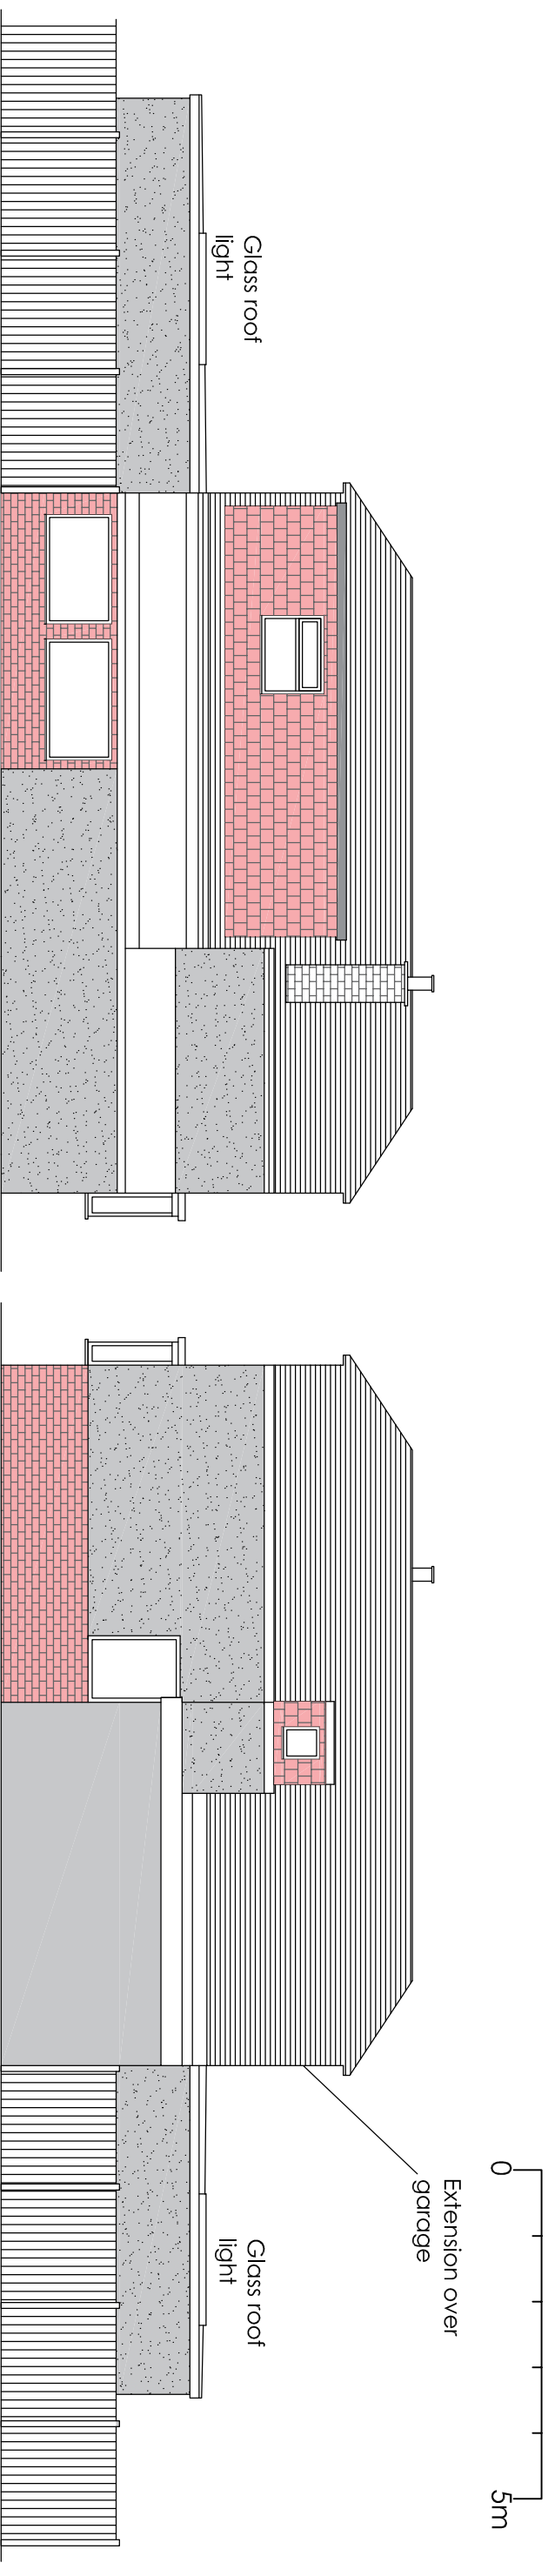


PROPOSED SIDE ELEVATION
view from No. 75

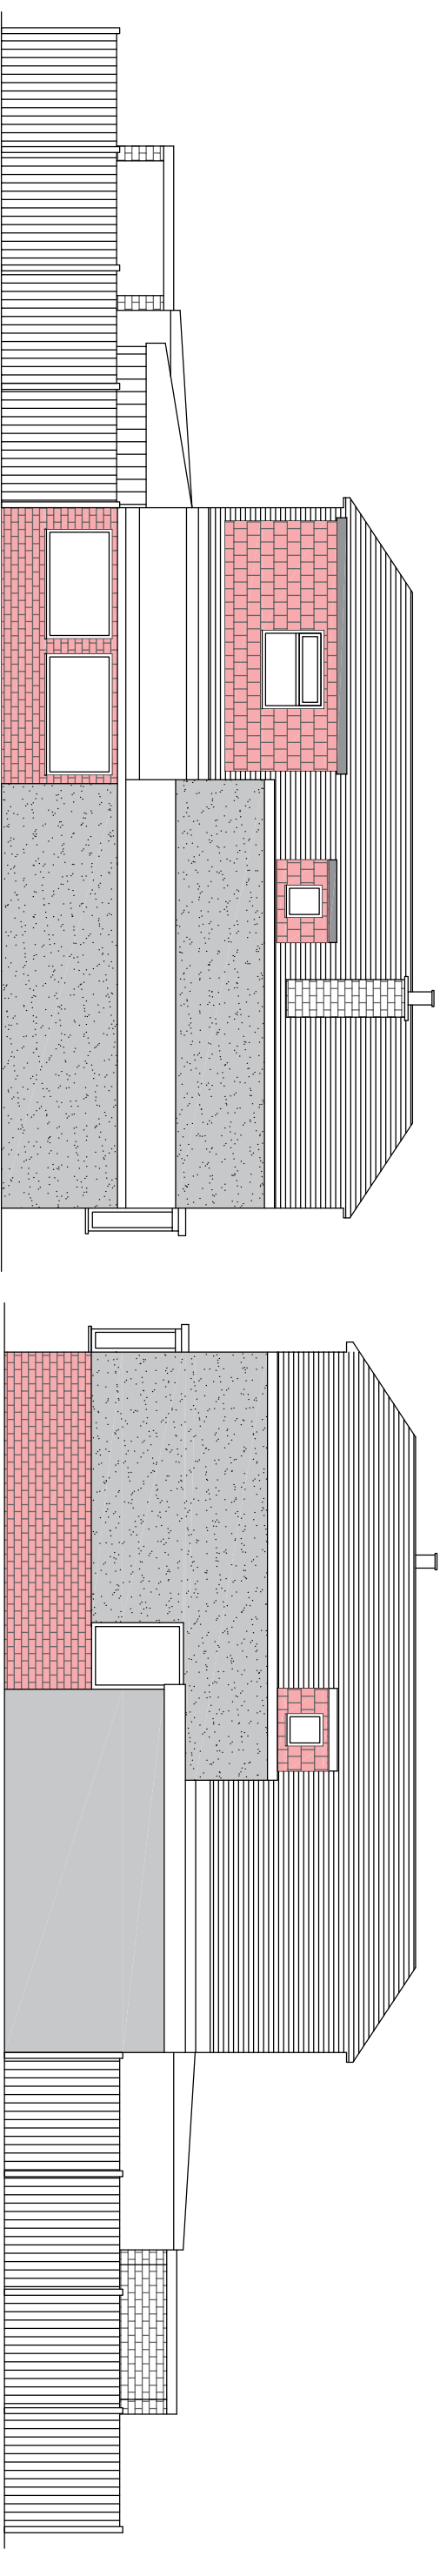

EXISTING SIDE ELEVATION
view from No. 75

PROPOSED SIDE ELEVATION
view from No.79

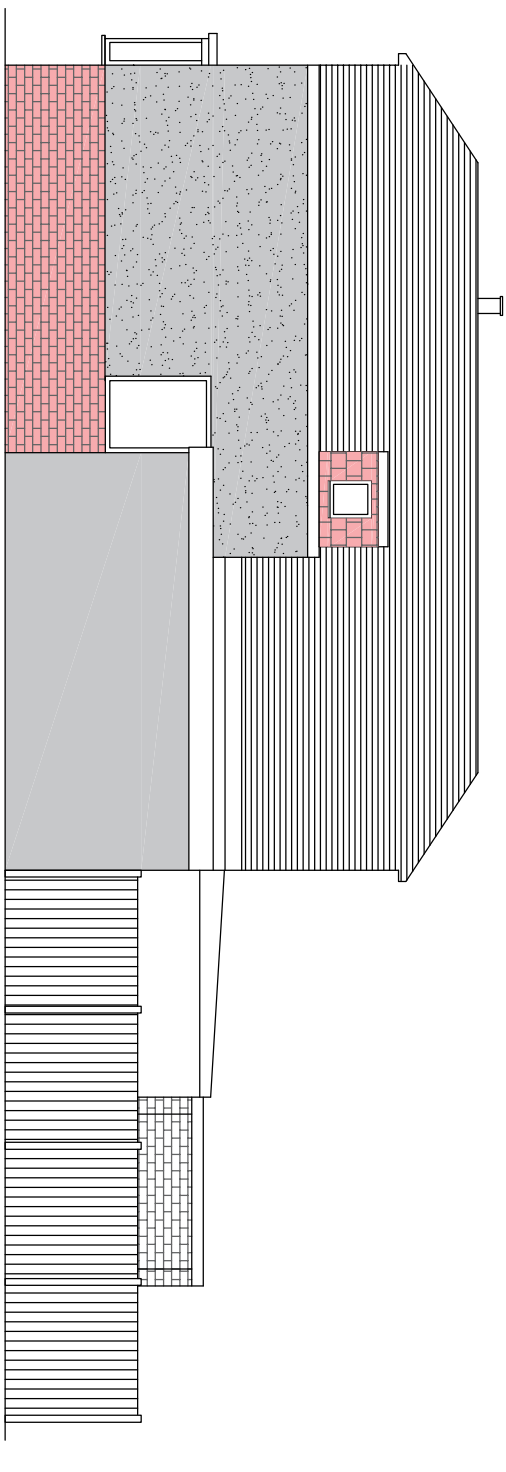

EXISTING SIDE ELEVATION
view from N.79

Project		77 Hever Court Road Gravesend Kent DA12 5EG Rear Single Storey Extension and Extend Side First Floor Dormer				H Channa Picaroons Maidstone Road Platt Kent TN15 8LB Tel: 07828277909 E-mail: hbchanna@tiscali.co.uk	
Drawing Title							
Existing and Proposed Side Elevations		Rev		Description		Date	
Drawn		Date		Scale		Drawing No.	
HC		April 26		1:100		77HCR/A3/05	