


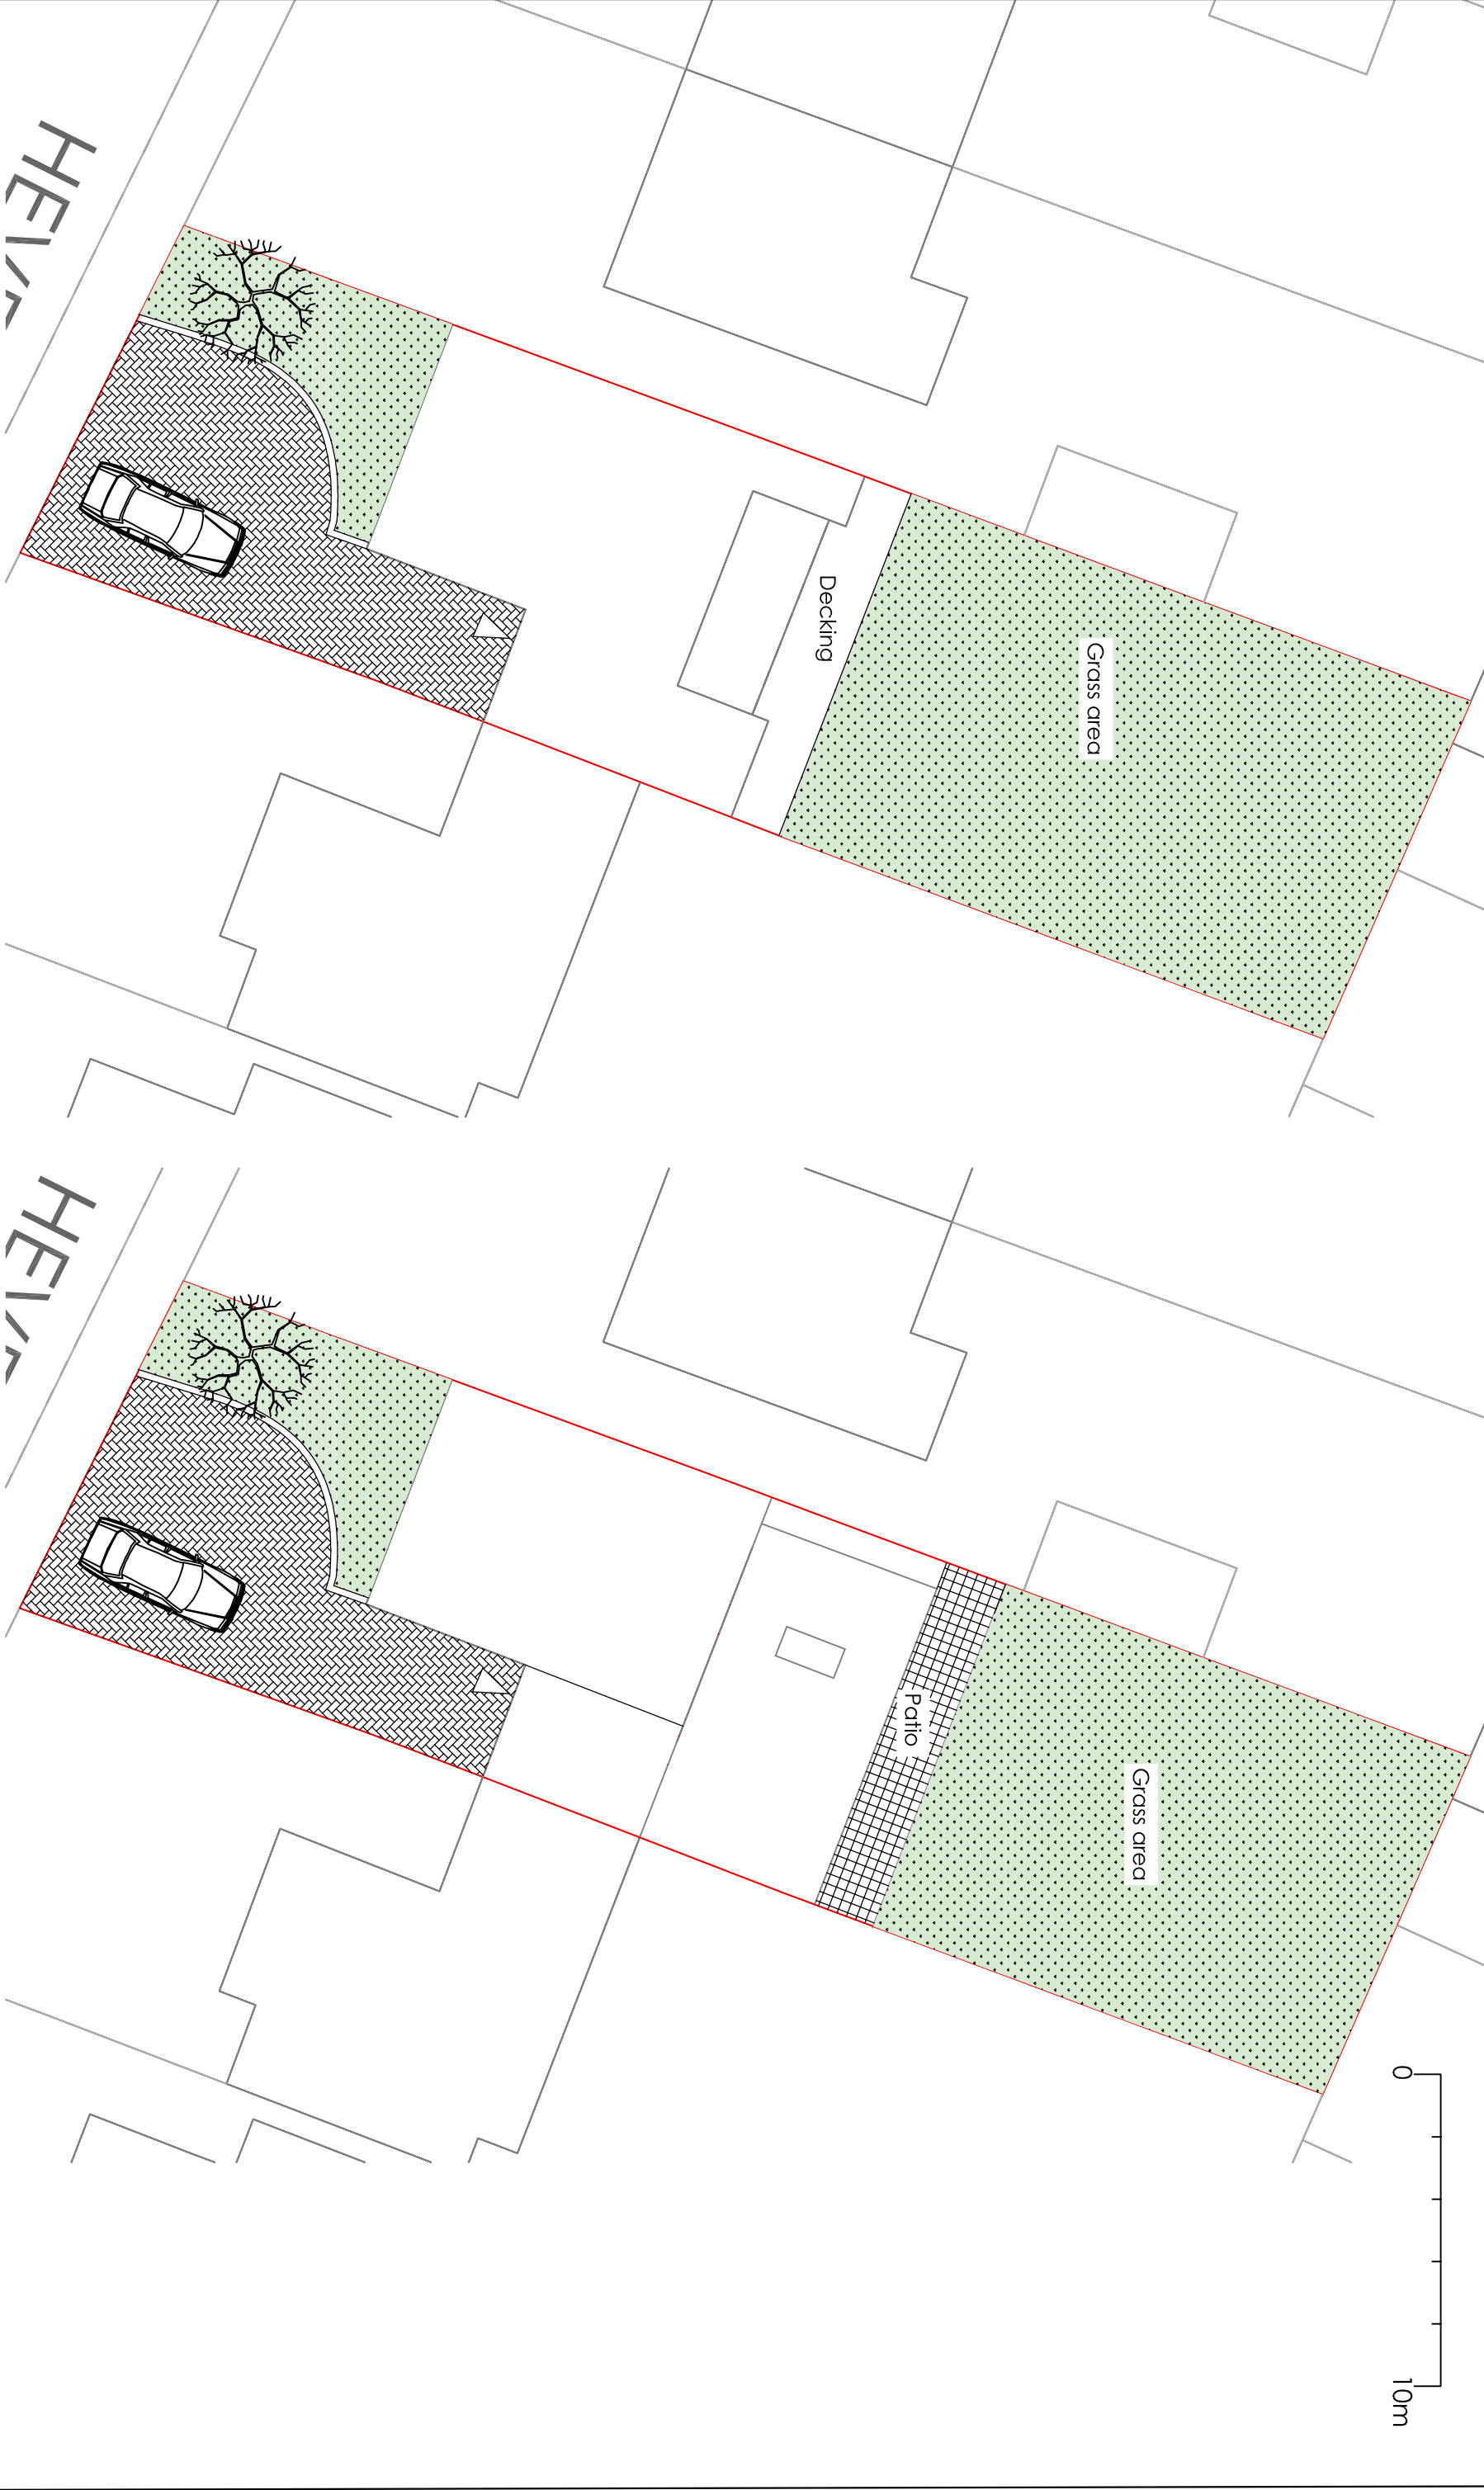

Existing Block Plan

Proposed Block Plan

Project		77 Hever Court Road Gravesend Kent DA12 5EG		Rear Single Storey Extension and Extend Side First Floor Dormer	
Drawing Title		Existing and Proposed Block Plans			
Rev	Description		Date	Drawn	Date
				HC	April 26
		Scale		Drawing No.	
		1:200		77HCR/A3/06	

H Channa

Picaroons Maidstone Road Platt Kent TN15 8LB

Tel: 07828277909 E-mail: hbechanna@tiscali.co.uk