

REVISIONS

Rev.	Date	By
PI	22-04-2022	JS



CONTEXT ELEVATION (WOODVILLE PLACE) scale 1:200



EXISTING 2016 APPLICATION - PENDING APPROVAL


STREET ELEVATION
BUILDING PROFILE



OVERALL BUILDING
PROFILE




CONTEXT ELEVATION (WROTHAM ROAD) scale 1:200

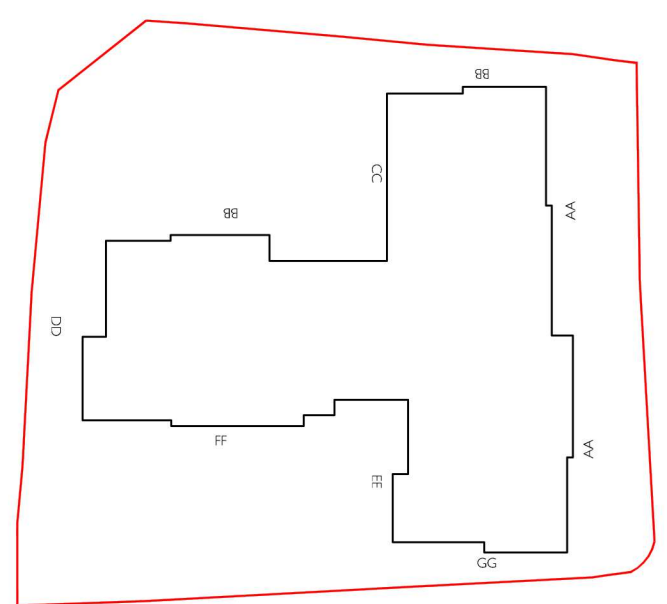

CONTEXT ELEVATION (ZION PLACE) scale 1:200



Proposed Retirement Living Apartments at 133 Windmill St, Gravesend, DA12 1DB

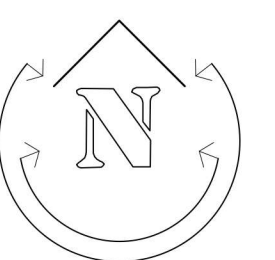

Churchill
Retirement Living

Churchill House • 6 Chertsey Road
Byfleet • Surrey KT14 7AG
www.churchillretirement.co.uk

Telephone: (01932) 338700 Fax: (01932) 338701

planningissues
TOWN PLANNING AND ARCHITECTURE

Churchill House • Christchurch Road
Parkside • Ringwood
Hampshire • BH24 3SG

Telephone: (01425) 462372 Fax: (01425) 462101

Project Title
PROPOSED RETIREMENT LIVING APARTMENTS
FORMER POLICE STATION
133 WINDMILL ST, GRAVESEND
DA12 1DB

Drawing Title
CONTEXT ELEVATIONS
PLANNING

Scale 1: 200 @ A1 Date APRIL'22

Drawn JS Checked BS

Drawing No. Rev.

20085GD_PL_013 PI