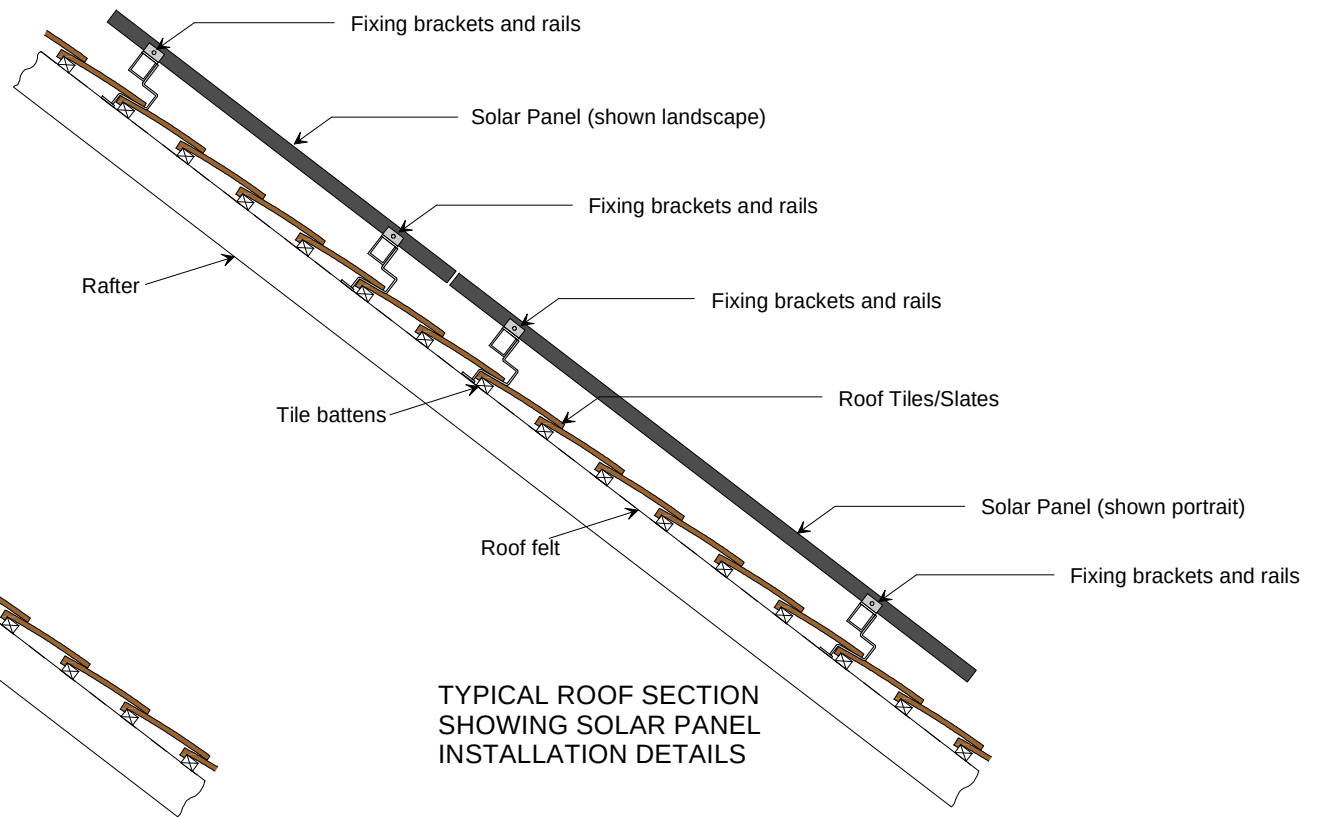
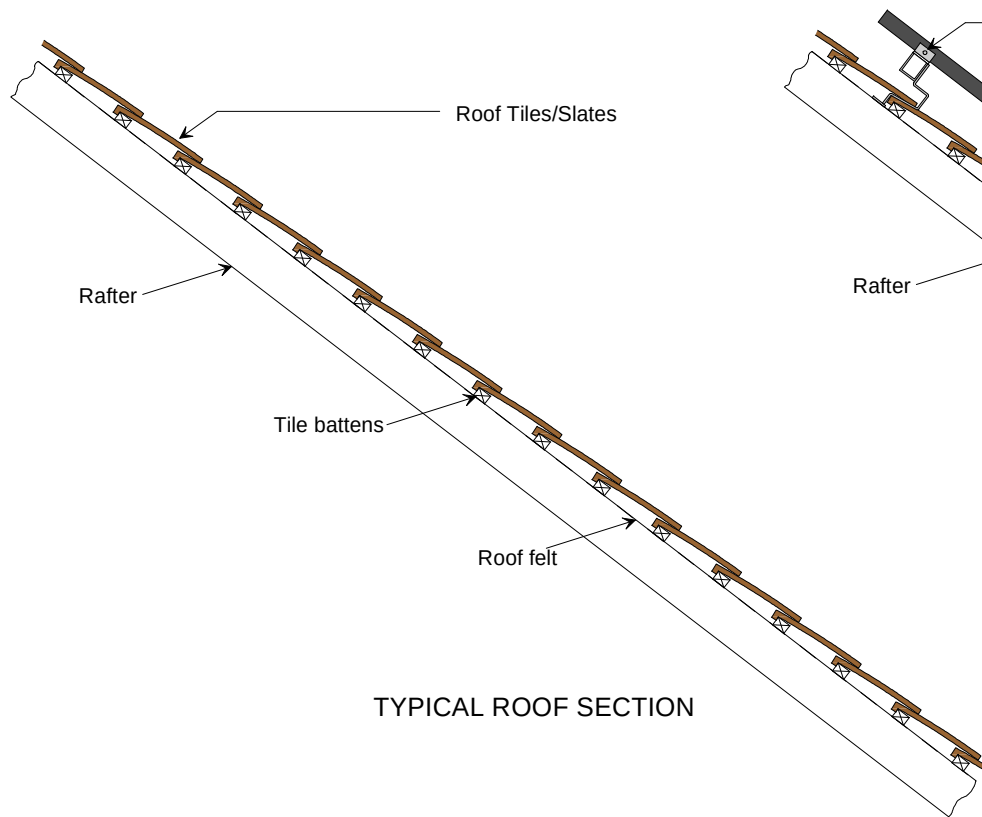


Scale 1:20

## ROOF MOUNTED SOLAR PANELS FIXING DETAILS

### GENERIC ROOF SECTION

Client  
**PROJECT SOLAR UK**

Page size  
**A4**

Date: June 2022 Scale: 1:20 Drawing No Fixing 1/22

Brian Newman - planning and Building Consultant  
Autumn lodge  
Catton  
Hexham  
Northumberland  
NE47 9QS  
01434 683401  
email [brian@ineedplanningpermission.co.uk](mailto:brian@ineedplanningpermission.co.uk)  
[www.ineedplanningpermission.co.uk](http://www.ineedplanningpermission.co.uk)

