


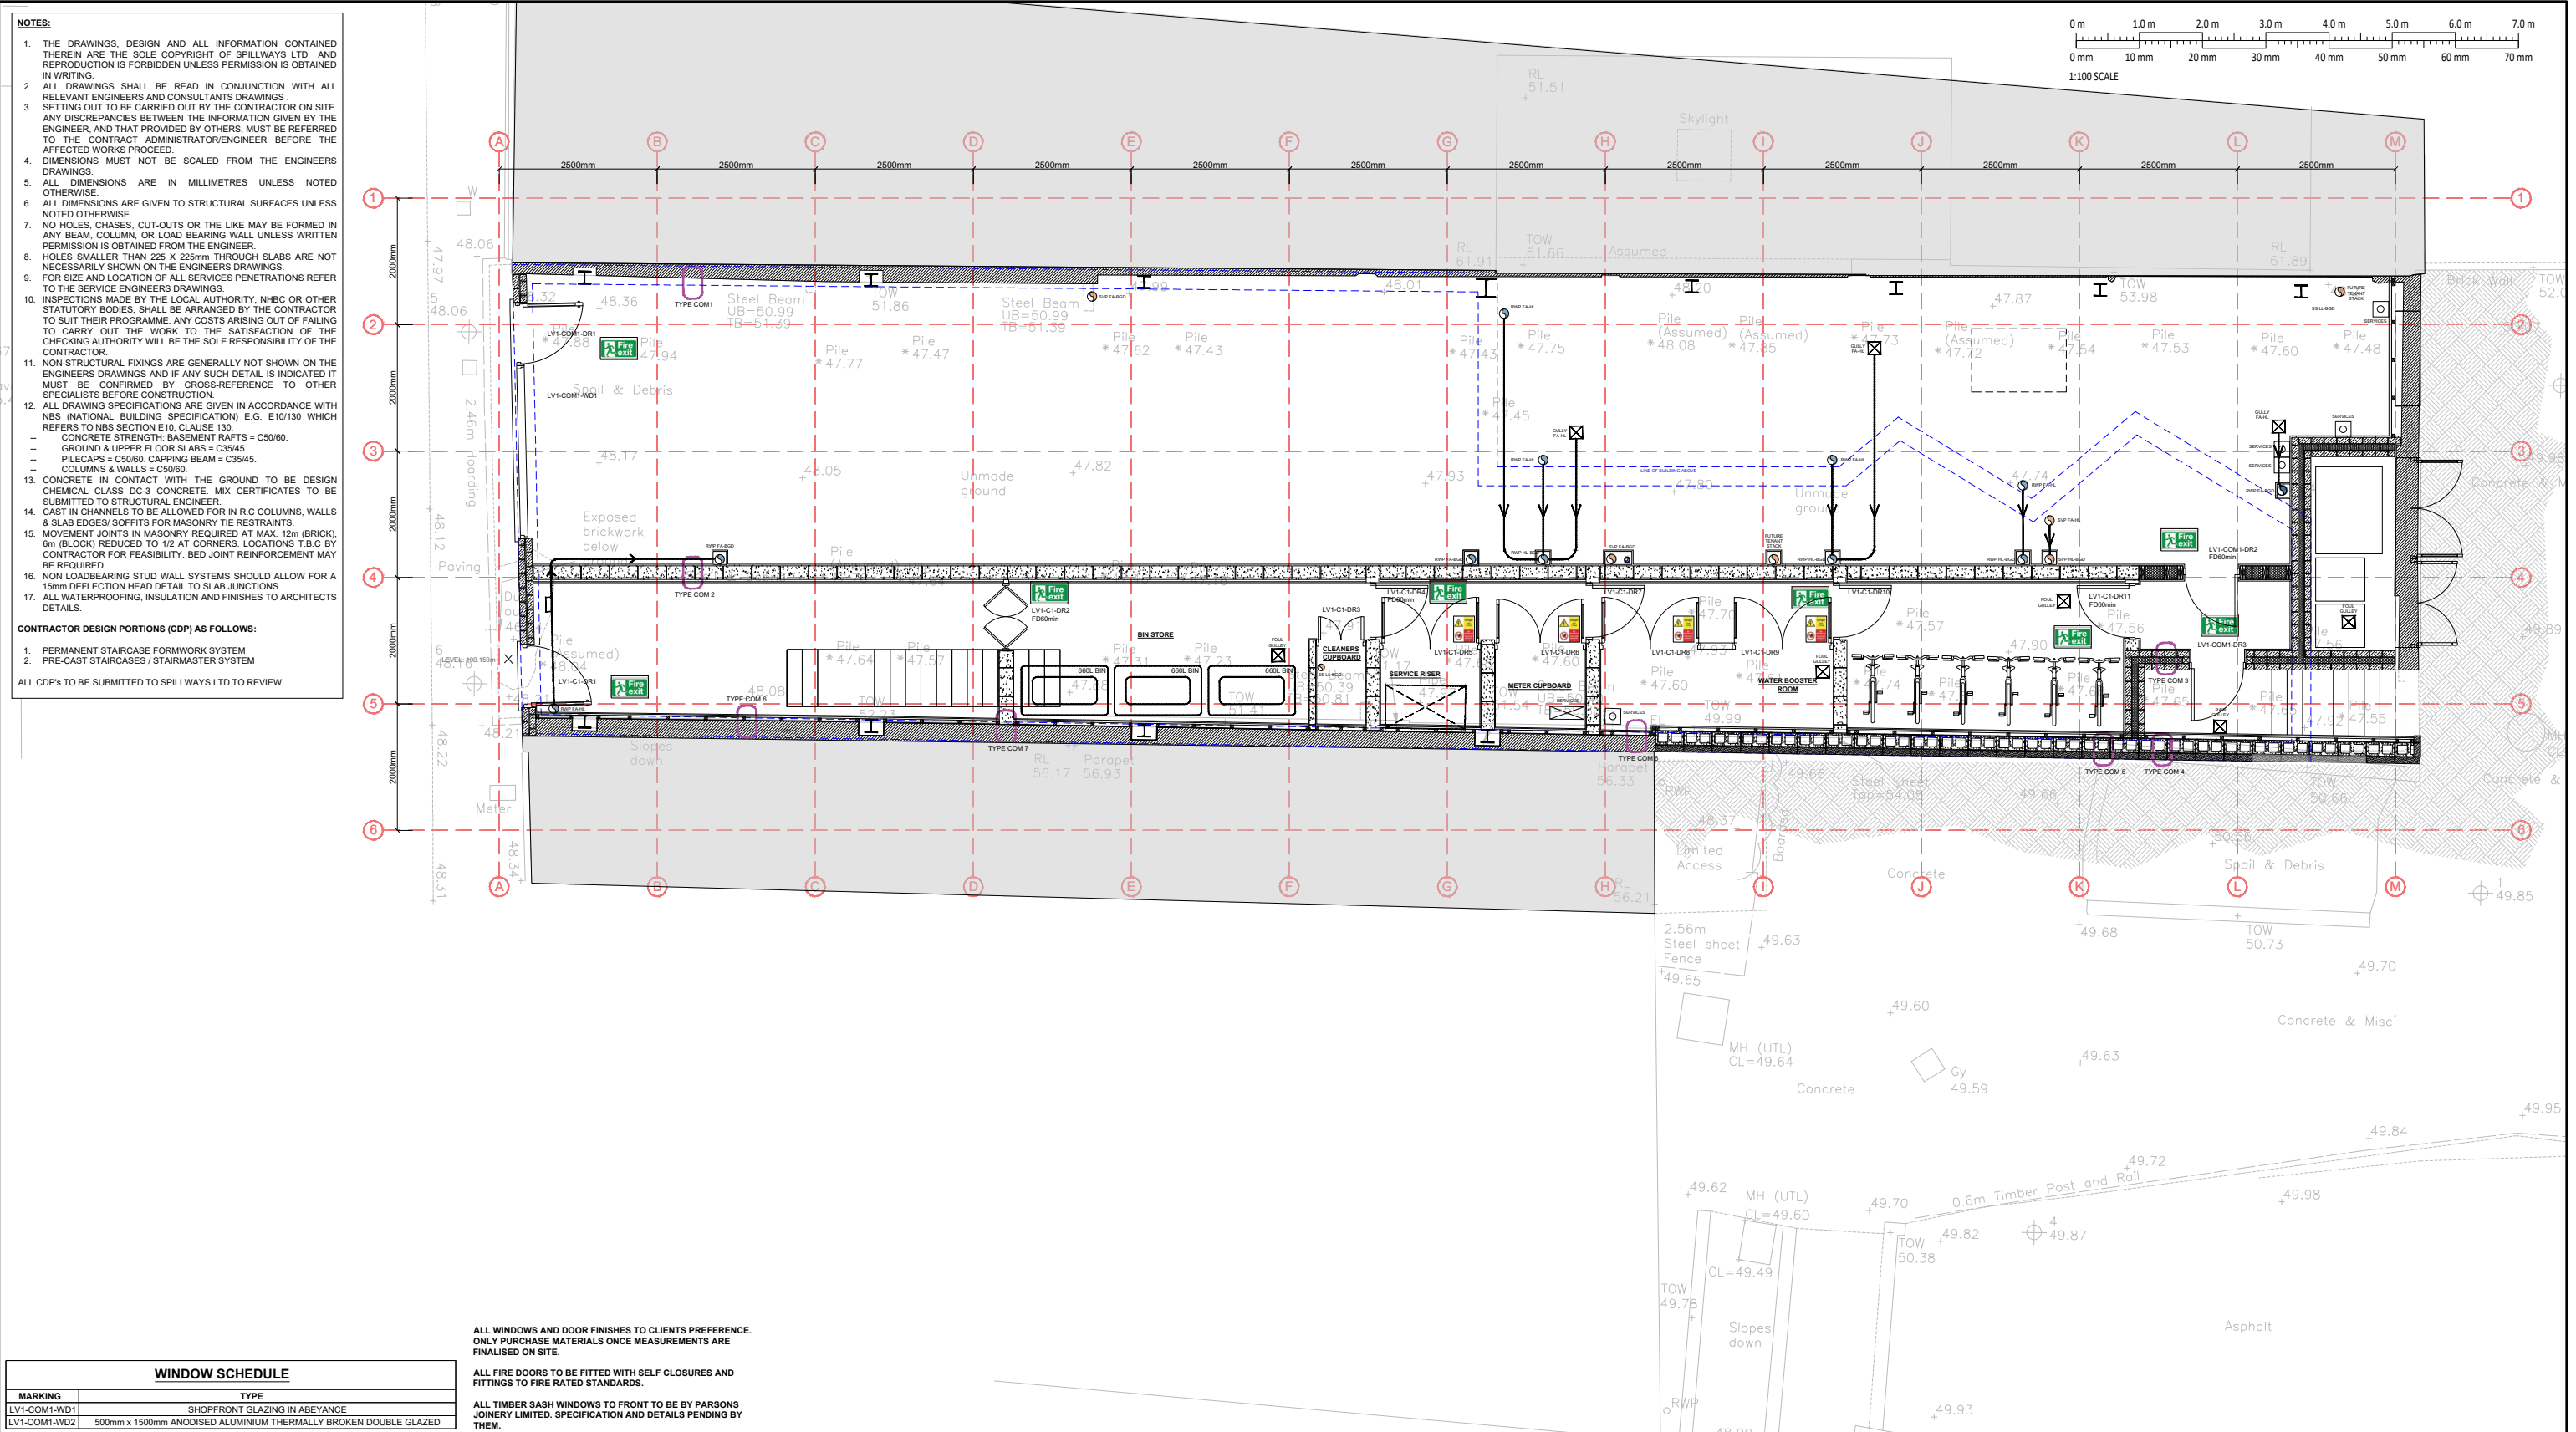

WINDOW SCHEDULE	
MARKING	TYPE
LV1-COM1-WD1	SHOPFRONT GLAZING IN ABEYANCE
LV1-COM1-WD2	500mm x 1500mm ANODISED ALUMINIUM THERMALLY BROKEN DOUBLE GLAZED

ALL WINDOWS AND DOOR FINISHES TO CLIENTS PREFERENCE.
ONLY PURCHASE MATERIALS ONCE MEASUREMENTS ARE FINALISED ON SITE.

ALL FIRE DOORS TO BE FITTED WITH SELF CLOSURES AND FITTINGS TO FIRE RATED STANDARDS.

ALL TIMBER SASH WINDOWS TO FRONT TO BE BY PARSONS JOINERY LIMITED. SPECIFICATION AND DETAILS PENDING BY THEM.

WWW.SPILLWAYS.CO.UK
T: 0203 355 5544
E: SANJAY@SPILLWAYS.CO.UK
COMMERCIAL HOUSE
2/2A NEWMAN ROAD
BROMLEY
BR1 1RJ

C6	ISSUED FOR INFORMATION	18.11.25	SK
C5	ISSUED FOR INFORMATION	13.10.25	SK
Rev.	Description	Date	By

Drawn	Date	Scale	Checked	CAD Filename
SK	25.02.22	1:100 @ A3	SK	300

Job No.	Drawing No.	Revision
1492	1492-DR-300	C6

Job Title	27-28 HIGH STREET, GRAVESEND
Client	PS HOUSING LTD

PROPOSED GROUND FLOOR GA
