



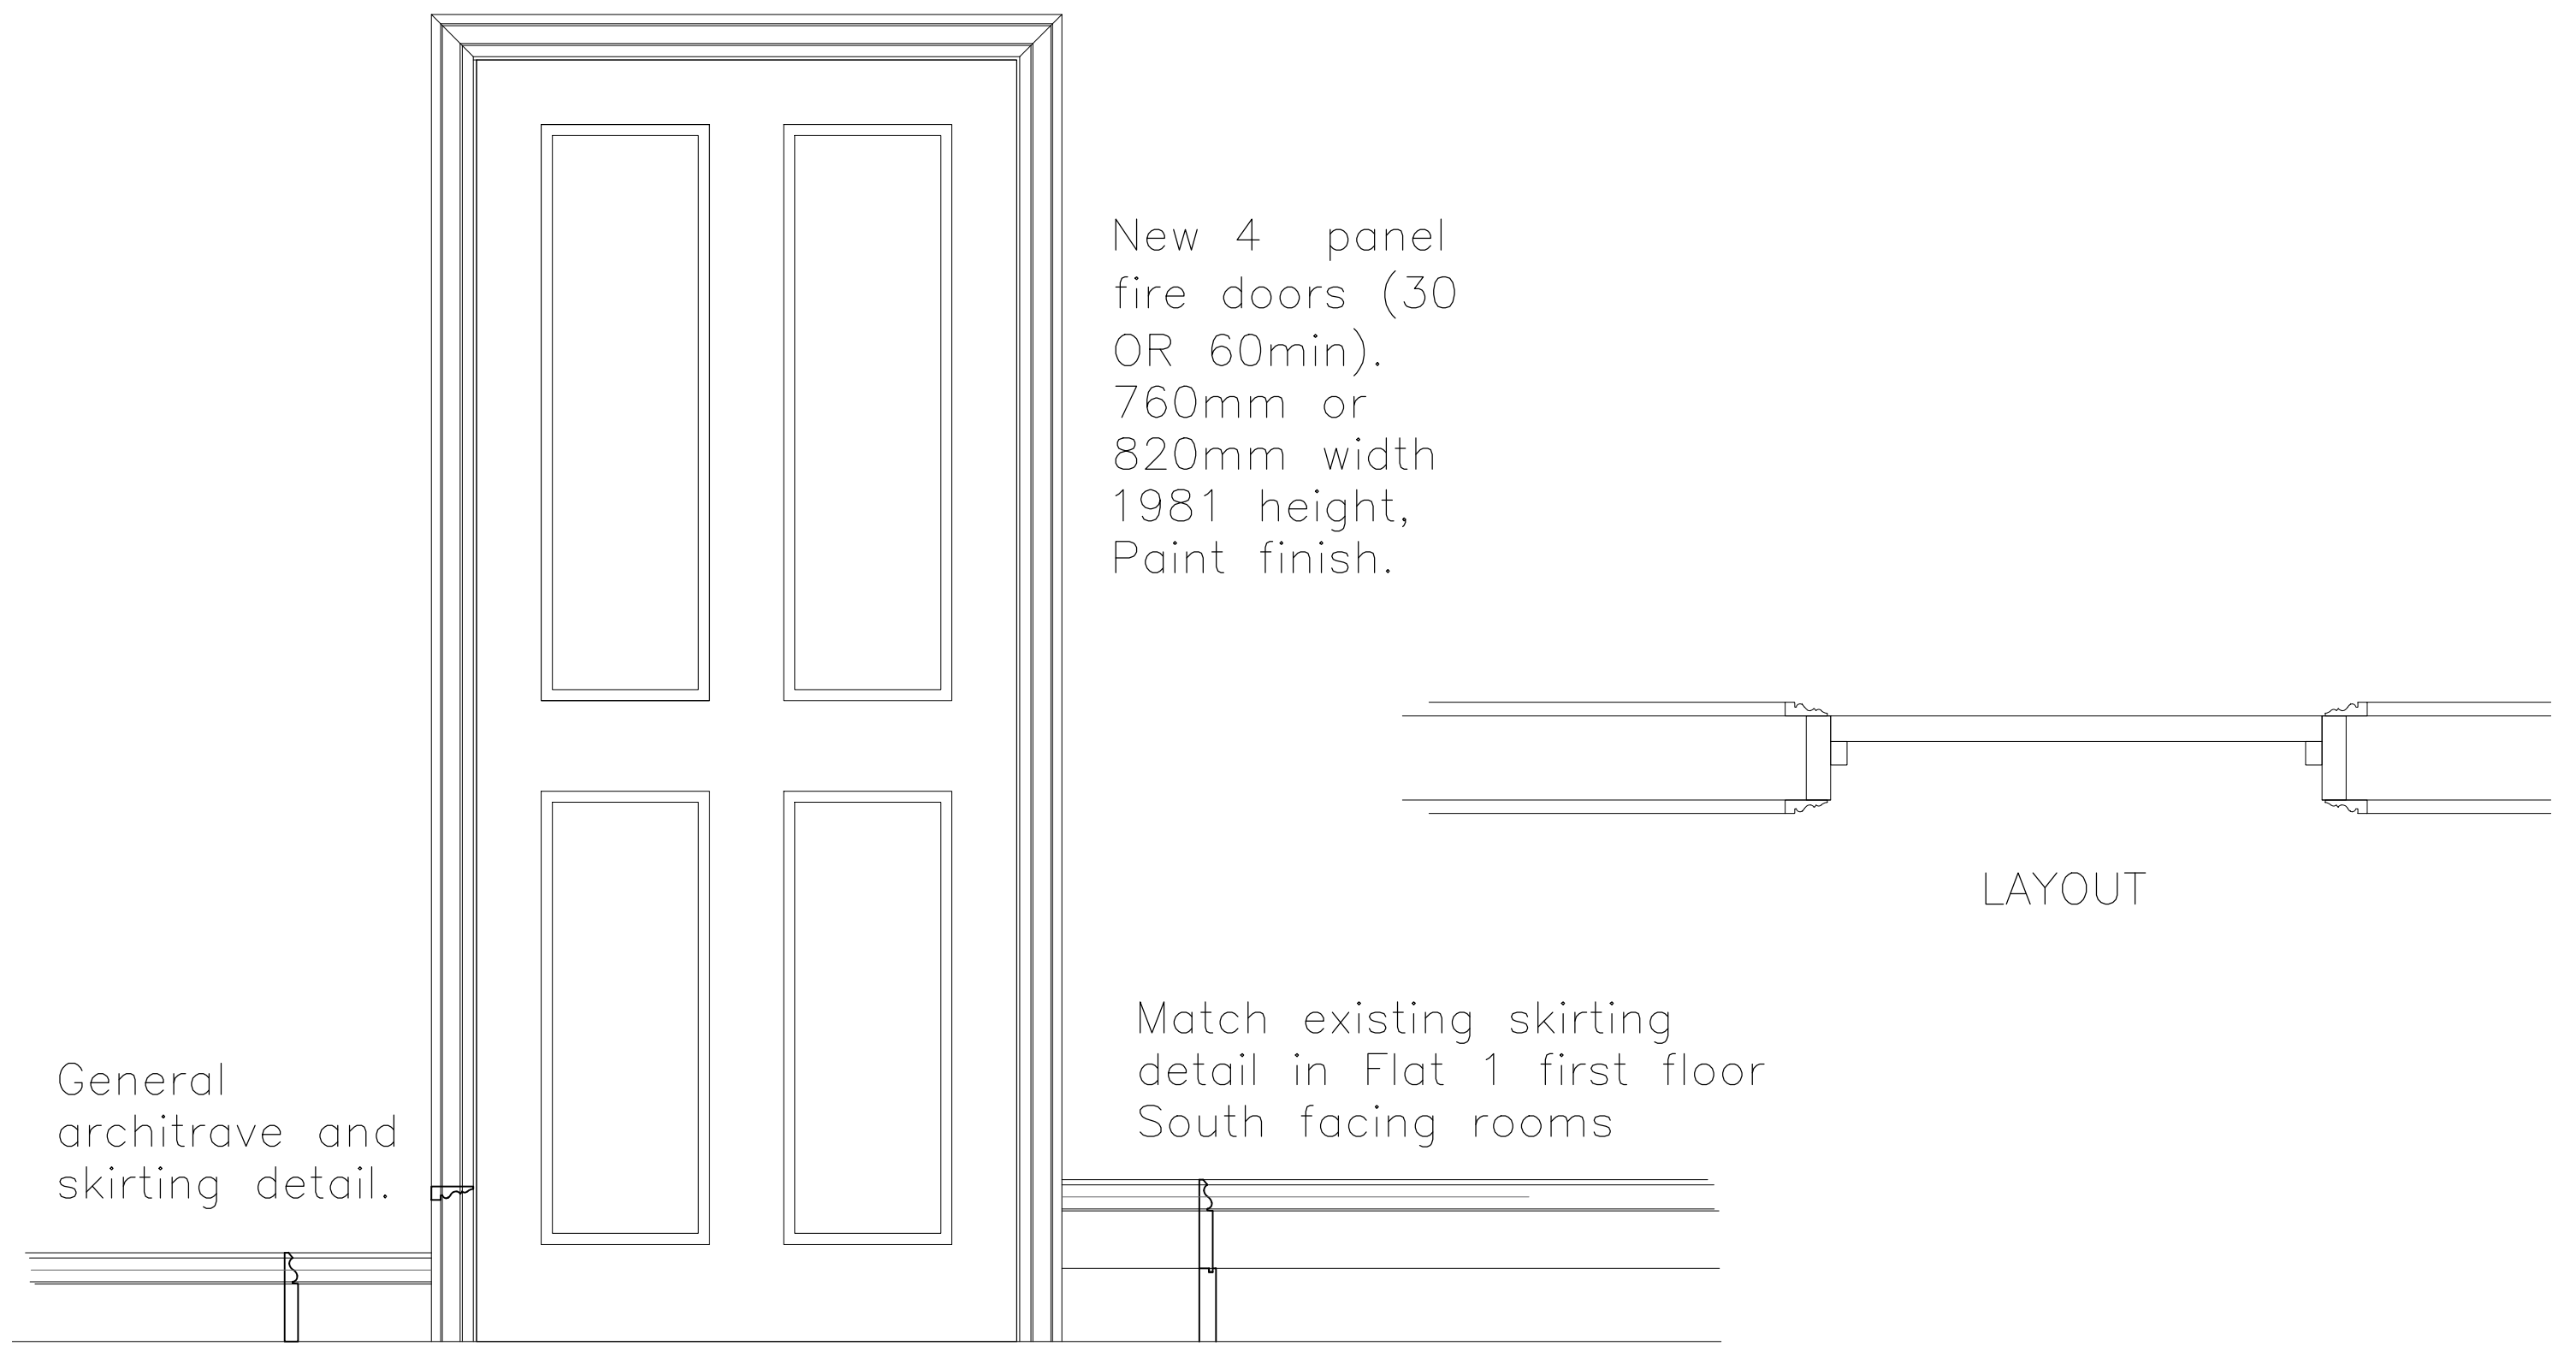

REV A – Issued for planning & listed building consent – 25.01.2025

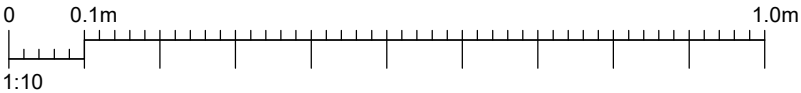

157 MILTON ROAD, GRAVESEND, DA12 2RG

PROPOSED CONVERSION OF UPPER FLOORS TO 3 X 2 BED FLATS  
& 1 X 1 BED FLAT.

PROPOSED NEW INTERNAL DOOR DETAILS

SCALE

1:10 @ A3

DATE

JAN 2025

DRAWN BY

P.O.

CLIENT

DRAWING NO.

821 – 12

REV.

A

**OLSON DESIGN GROUP**  
INTERIOR & ARCHITECTURAL DESIGN

PILGRIMS COTTAGE PILGRIMS WAY  
WESTWELL ASHFORD KENT TN25 4NQ  
pennyolson7@hotmail.com  
07788972736