

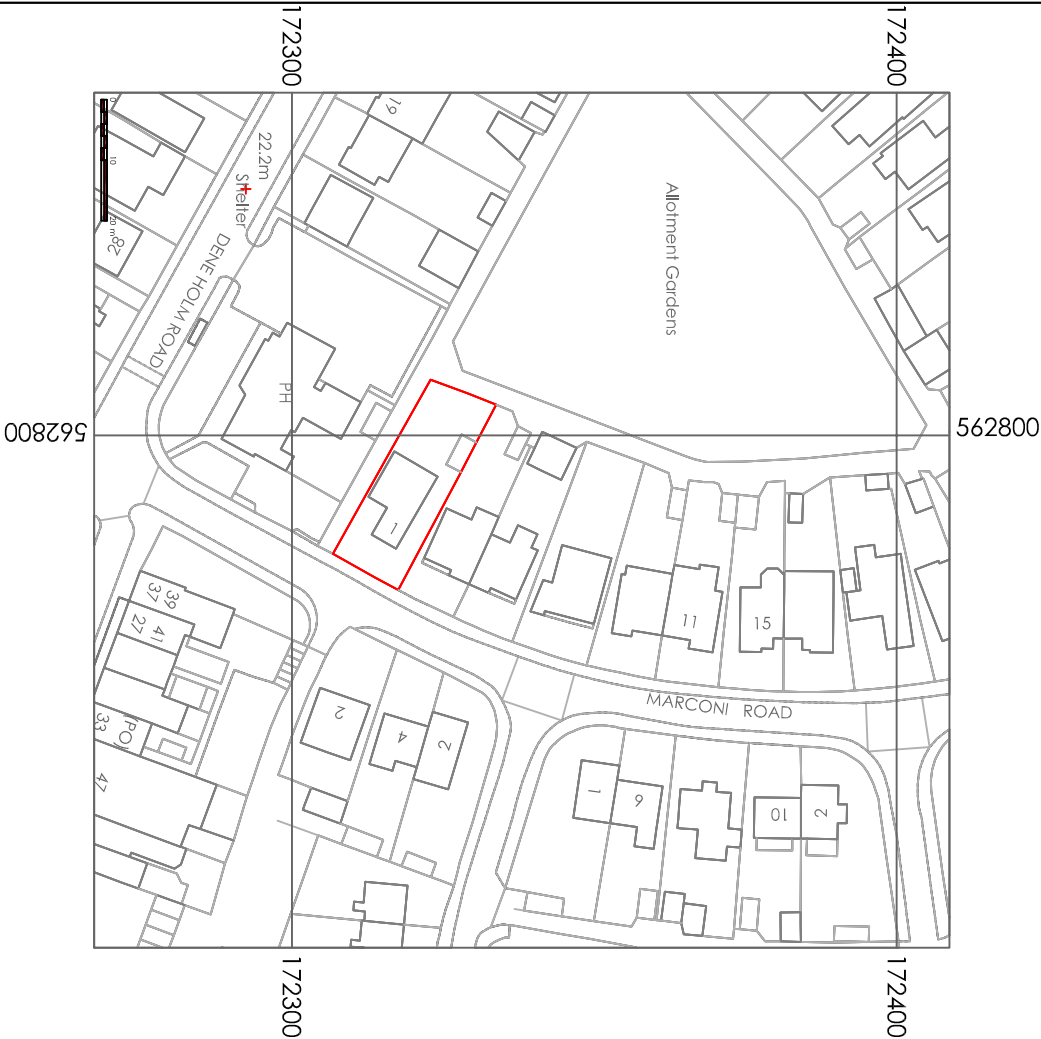


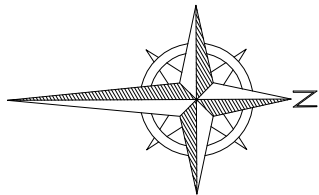

SITE MAP

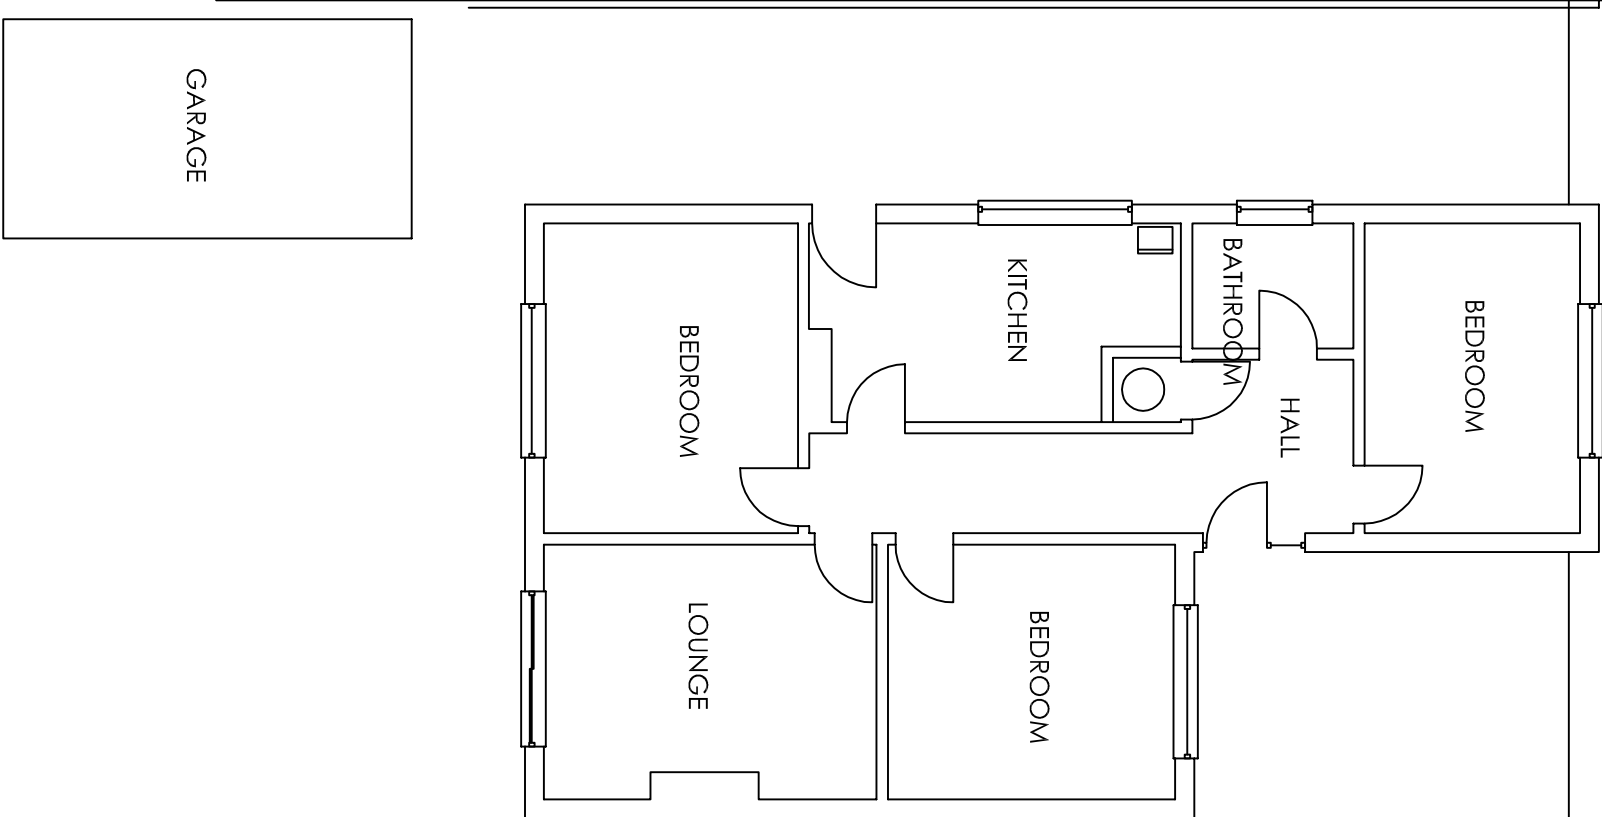

EXISTING GF

Project

1 Marconi Road Northfleet Gravesend Kent Da11 8LJ
Single storey Side and Front Extension with Loft Conversion

Drawing Title

GF & FF Plan and Site Map

H Channa

PICAROONS MAIDSTONE ROAD PLATT KENT TN15 8LB

Tel / Fax: 01732 605759 E-mail: hbachanna@tiscali.co.uk

Drawn	Date	Scale	Drawing No.
HC	May 23	1:100 1:1250	1MR/A3/O1