


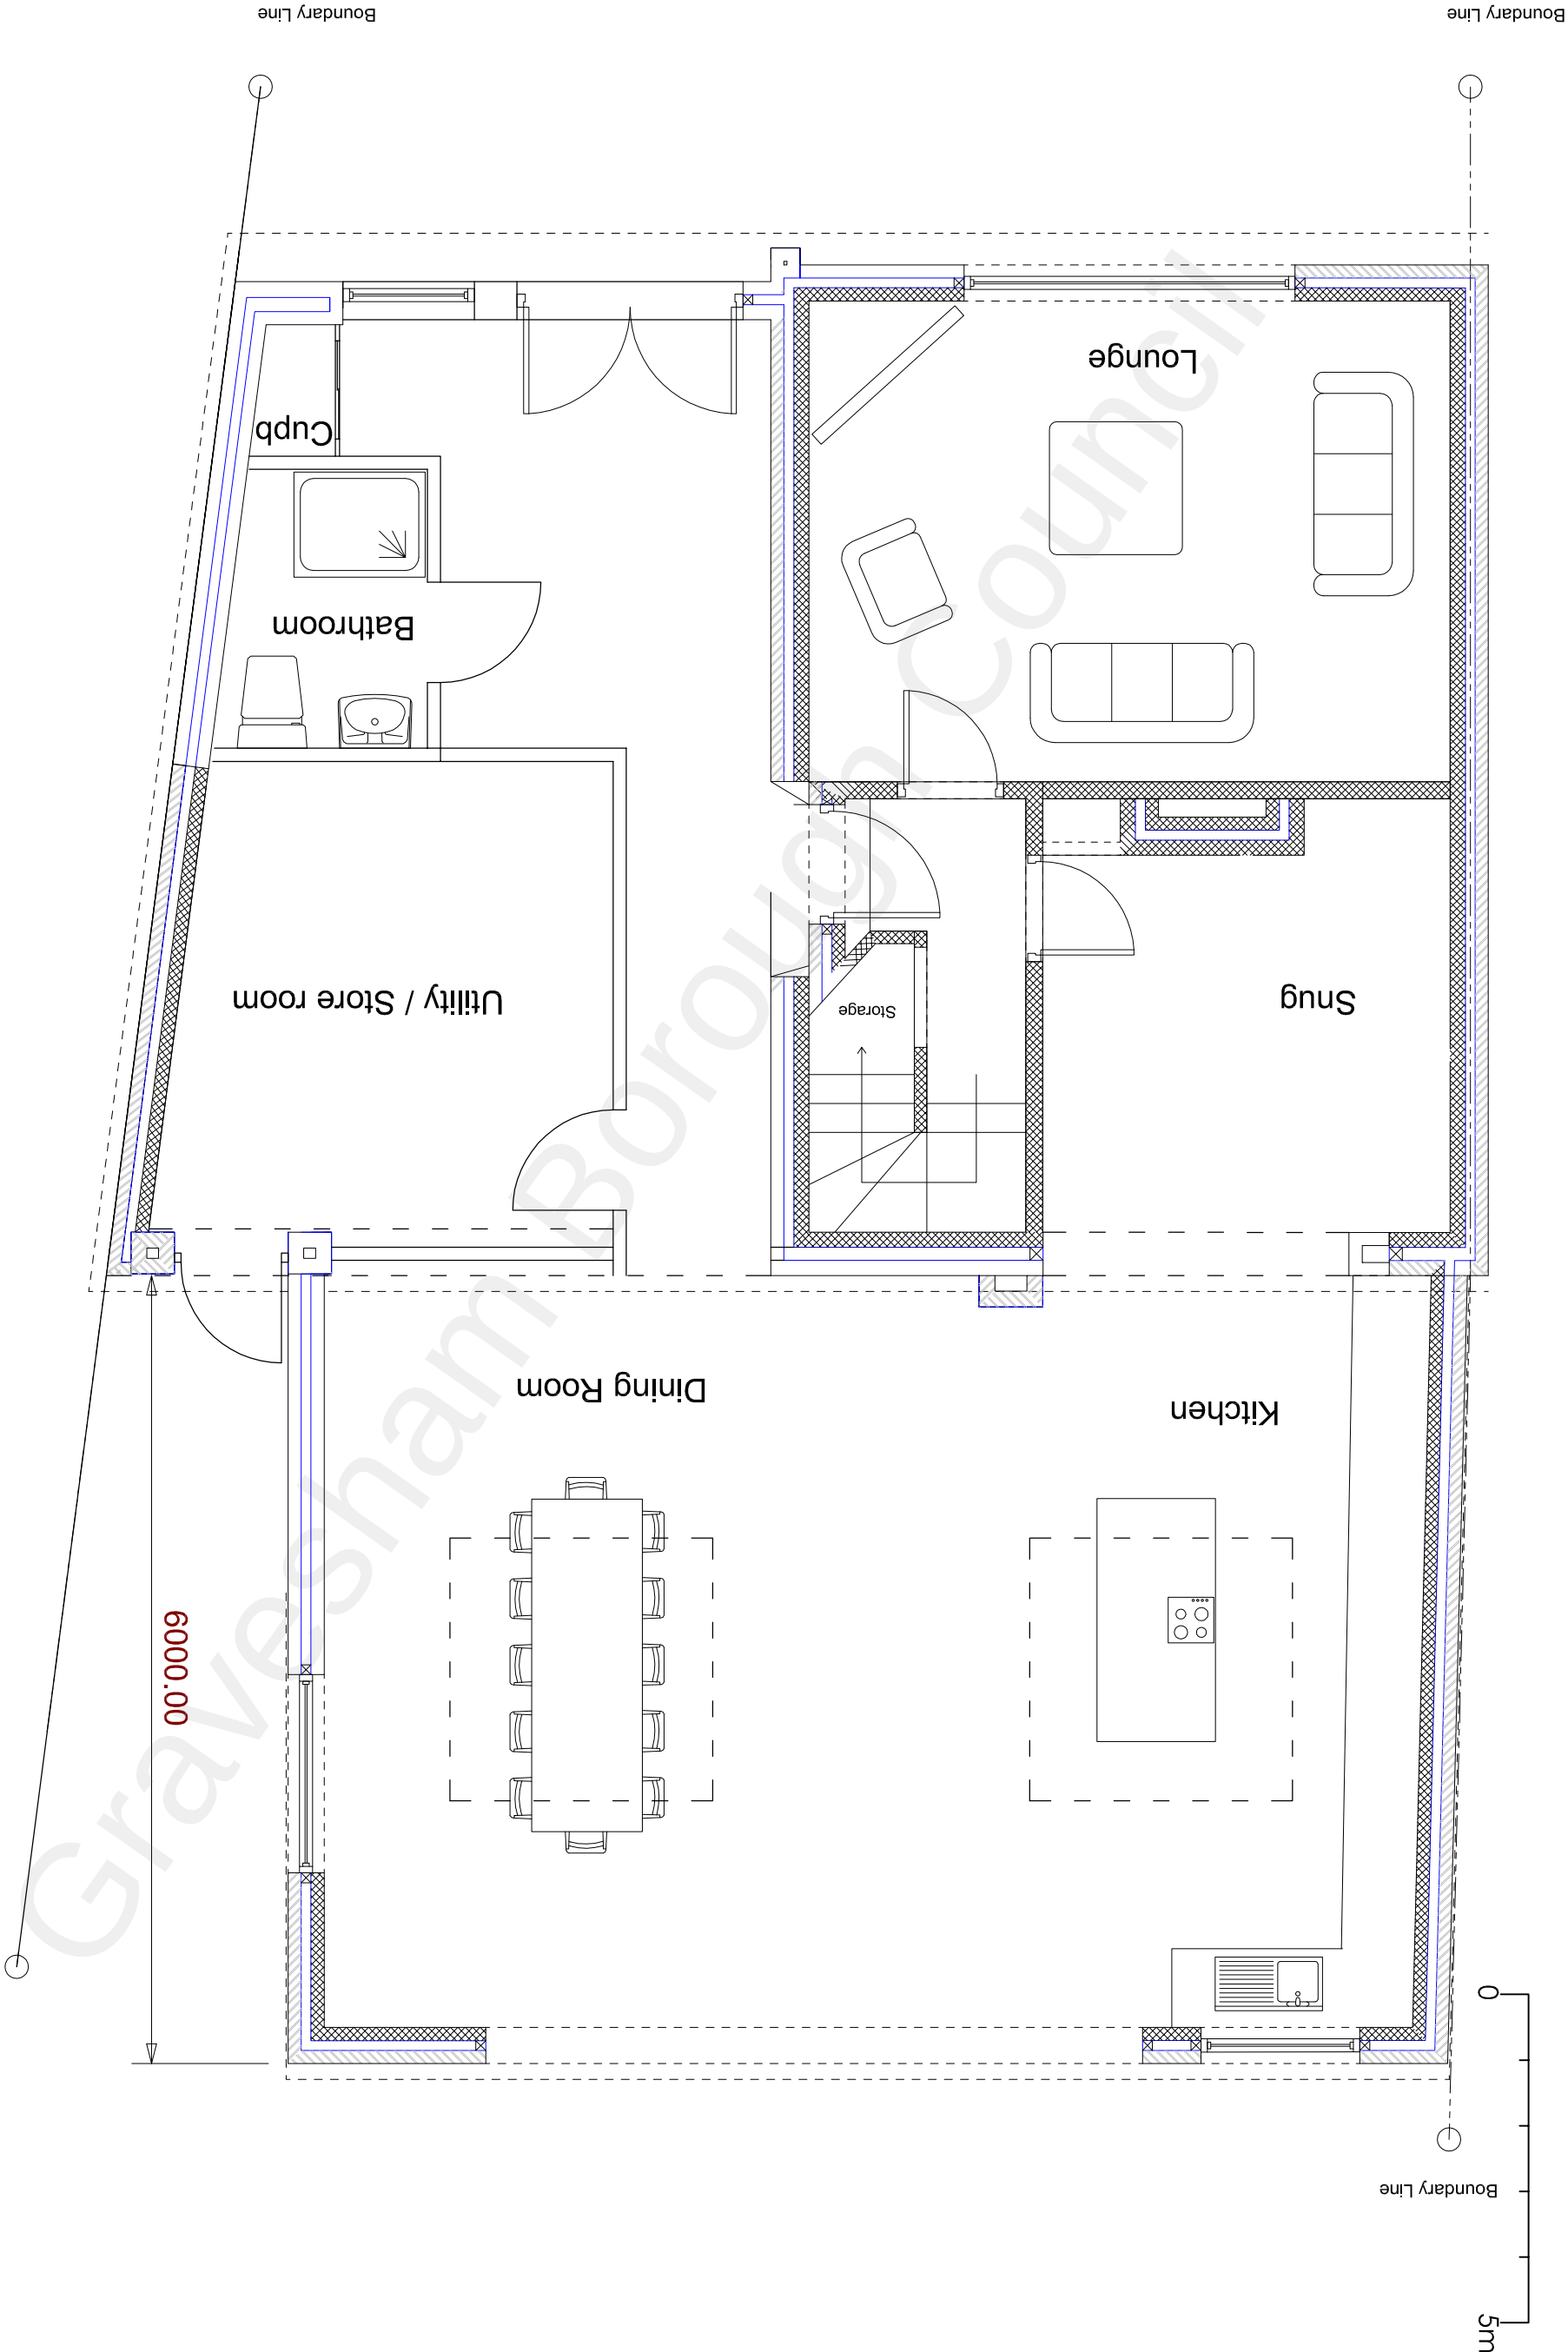

Boundary Line

Boundary Line

0 5m

Boundary Line

Project		Mr J Dhillon 45 Goodwood Crescent Gravesend Kent DA12 5EZ Single Storey Rear Extension & Front Door With Side Window	
Drawing Title		Proposed GF Plan	
Rev		Description	
Date		Date	
Drawn	Date	Scale	Drawing No.
HC	Nov 2021	1:50	45GC/A3/03

H Channa

Picaroons Maidstone Road Platt Kent TN15 8LB
Tel: 07828277909 E-mail: hbechanna@tiscali.co.uk