




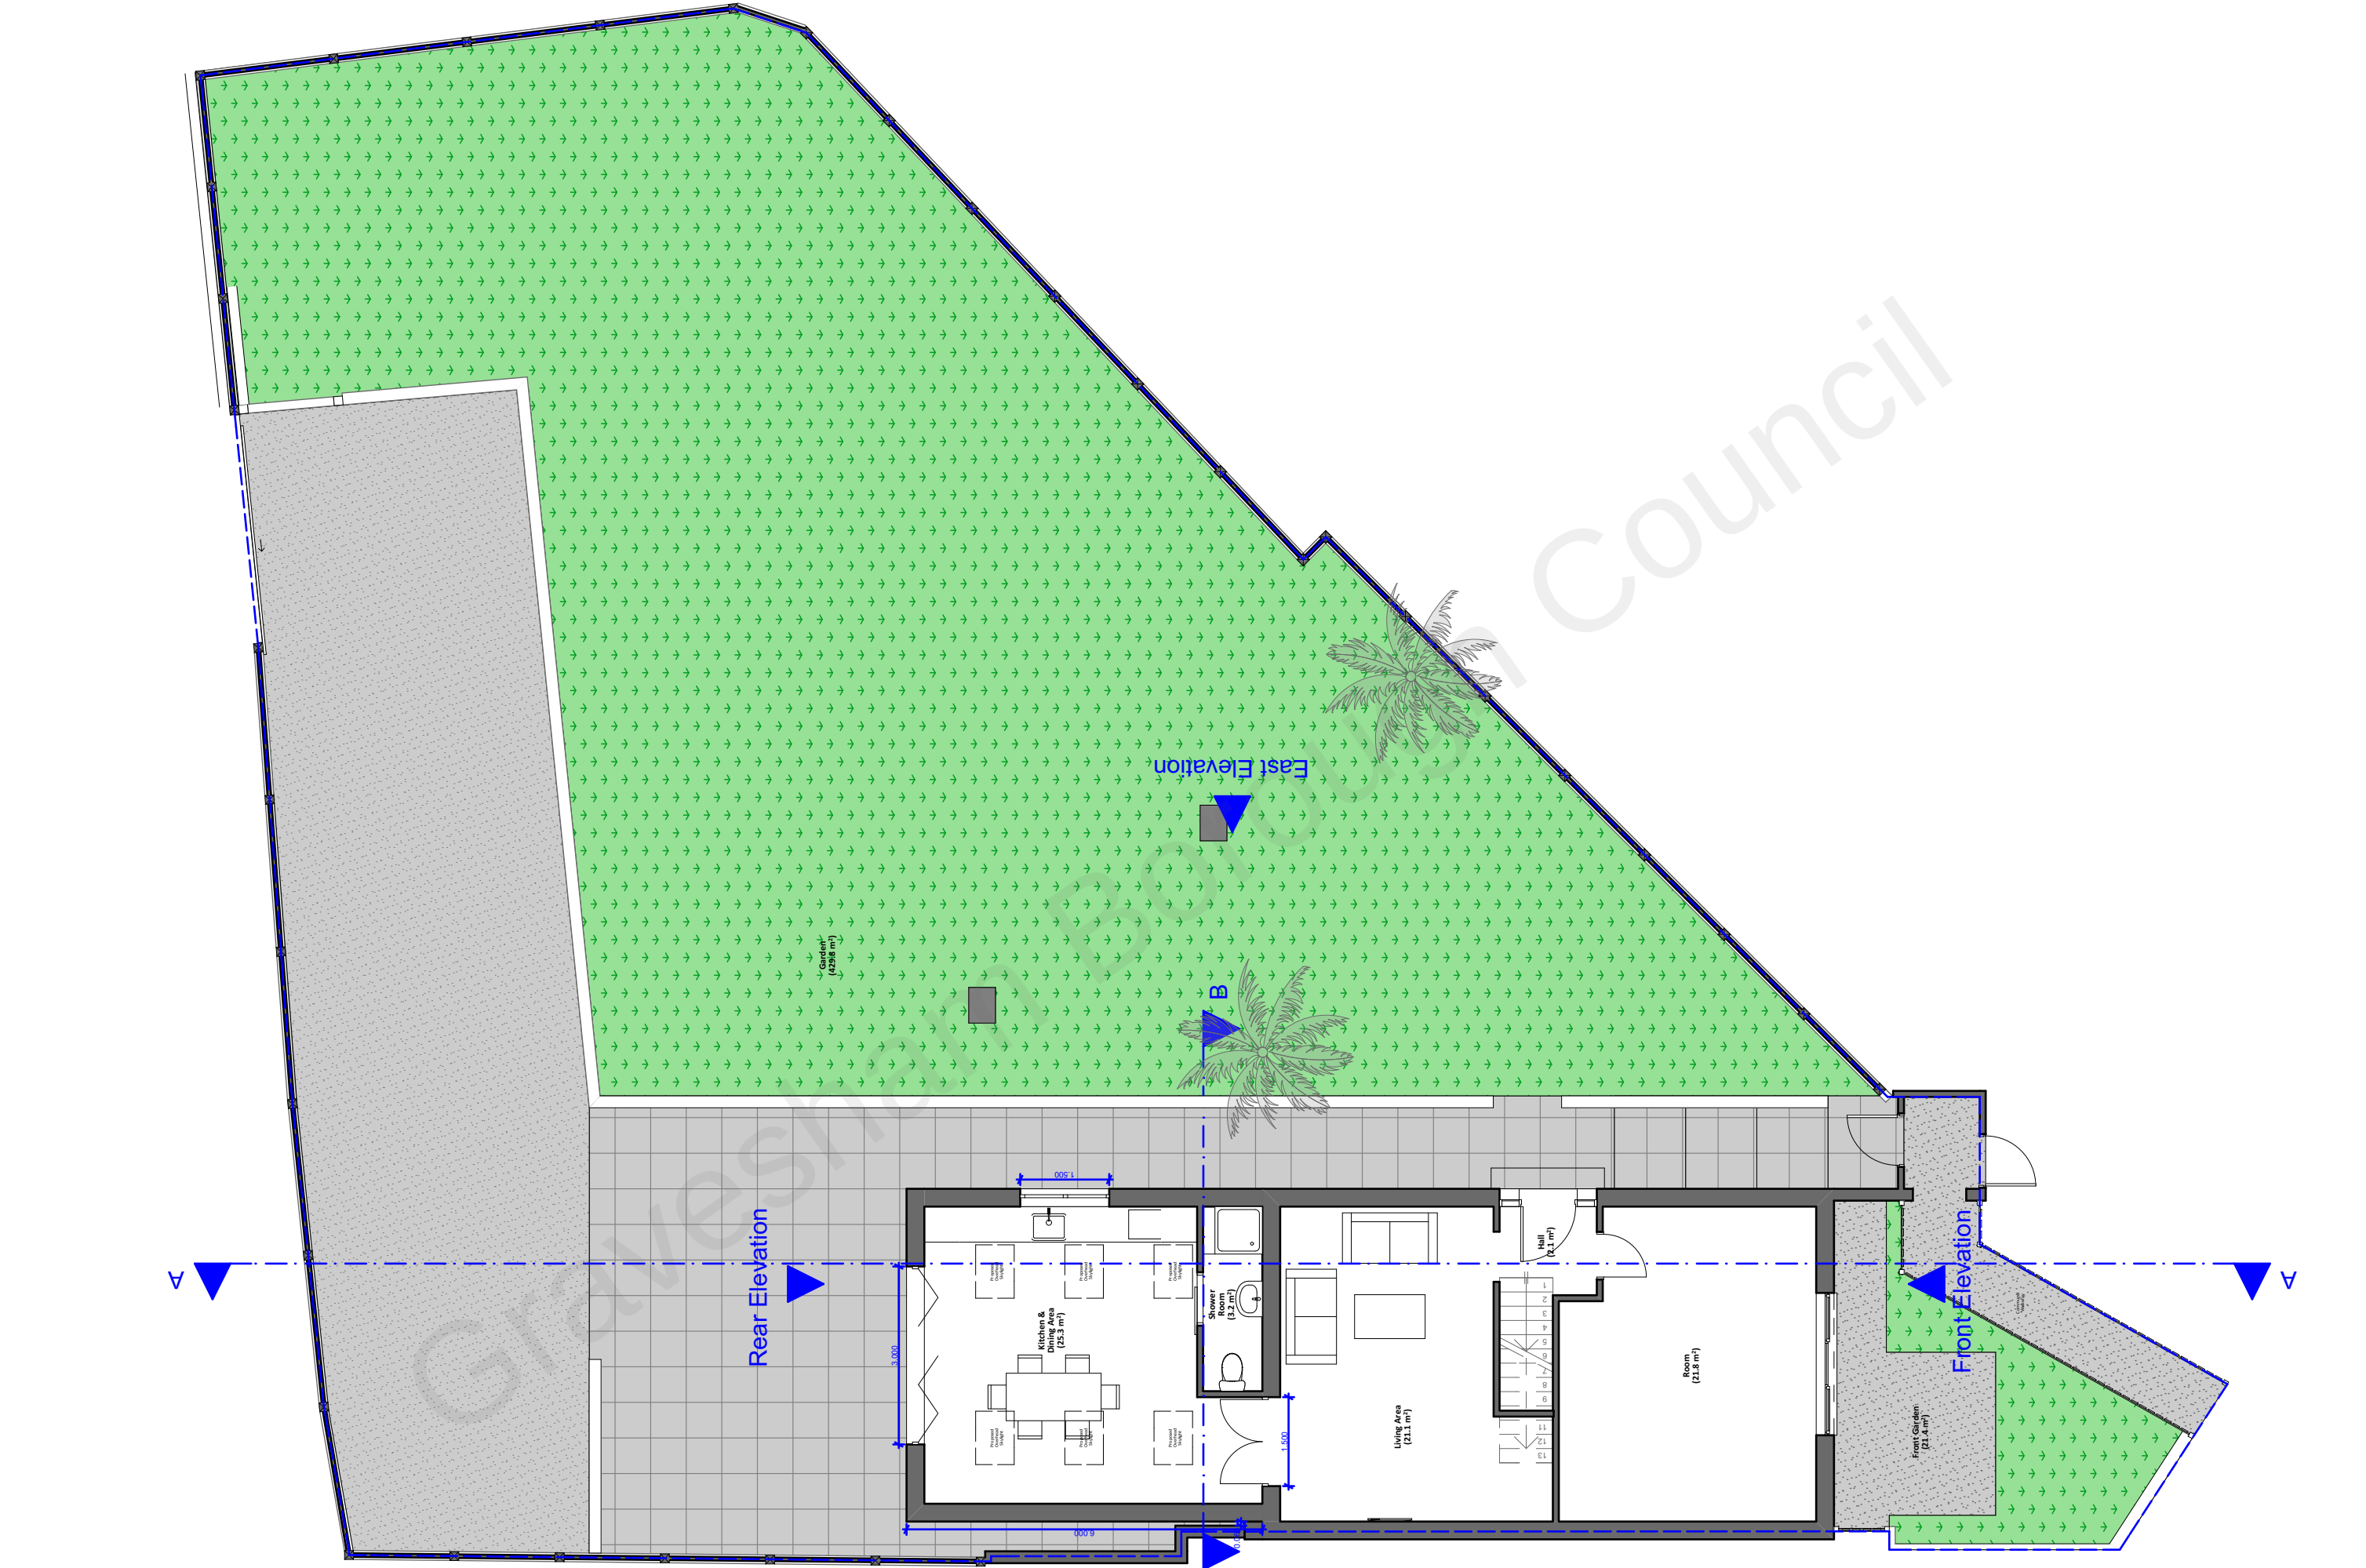


	ZANOPLY info@zanoply.co.uk www.zanoply.co.uk		Site 137 Barr Road, Gravesend, DA12 4DX	Project Prior approval consent for a single storey rear extension with a maximum depth of 6m and height of 3.3m to the low-bearing parapet walls and 3m to the eaves	Drawing Scale 1:100 at A3	Date Prepared 22.10.2021	Notes 1. This drawing has been prepared for planning purposes only. 2. All copyrights are reserved to Zanoply ltd and consent should be sought for non-commercial use.
							3. The contractor is responsible for checking all dimensions before commencing works.
							4. Should not be scaled from this drawing.
							5. Any discrepancy found should be brought to the attention of the designer.

Proposed_Ground_Floor_Plan

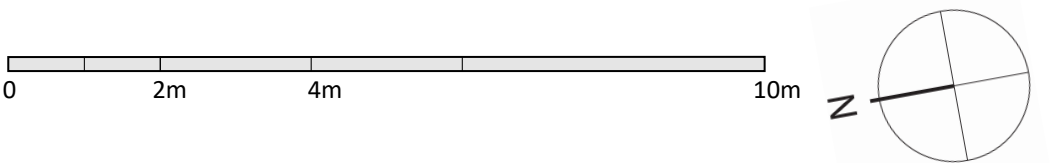

Proposed_First_Floor_Plan

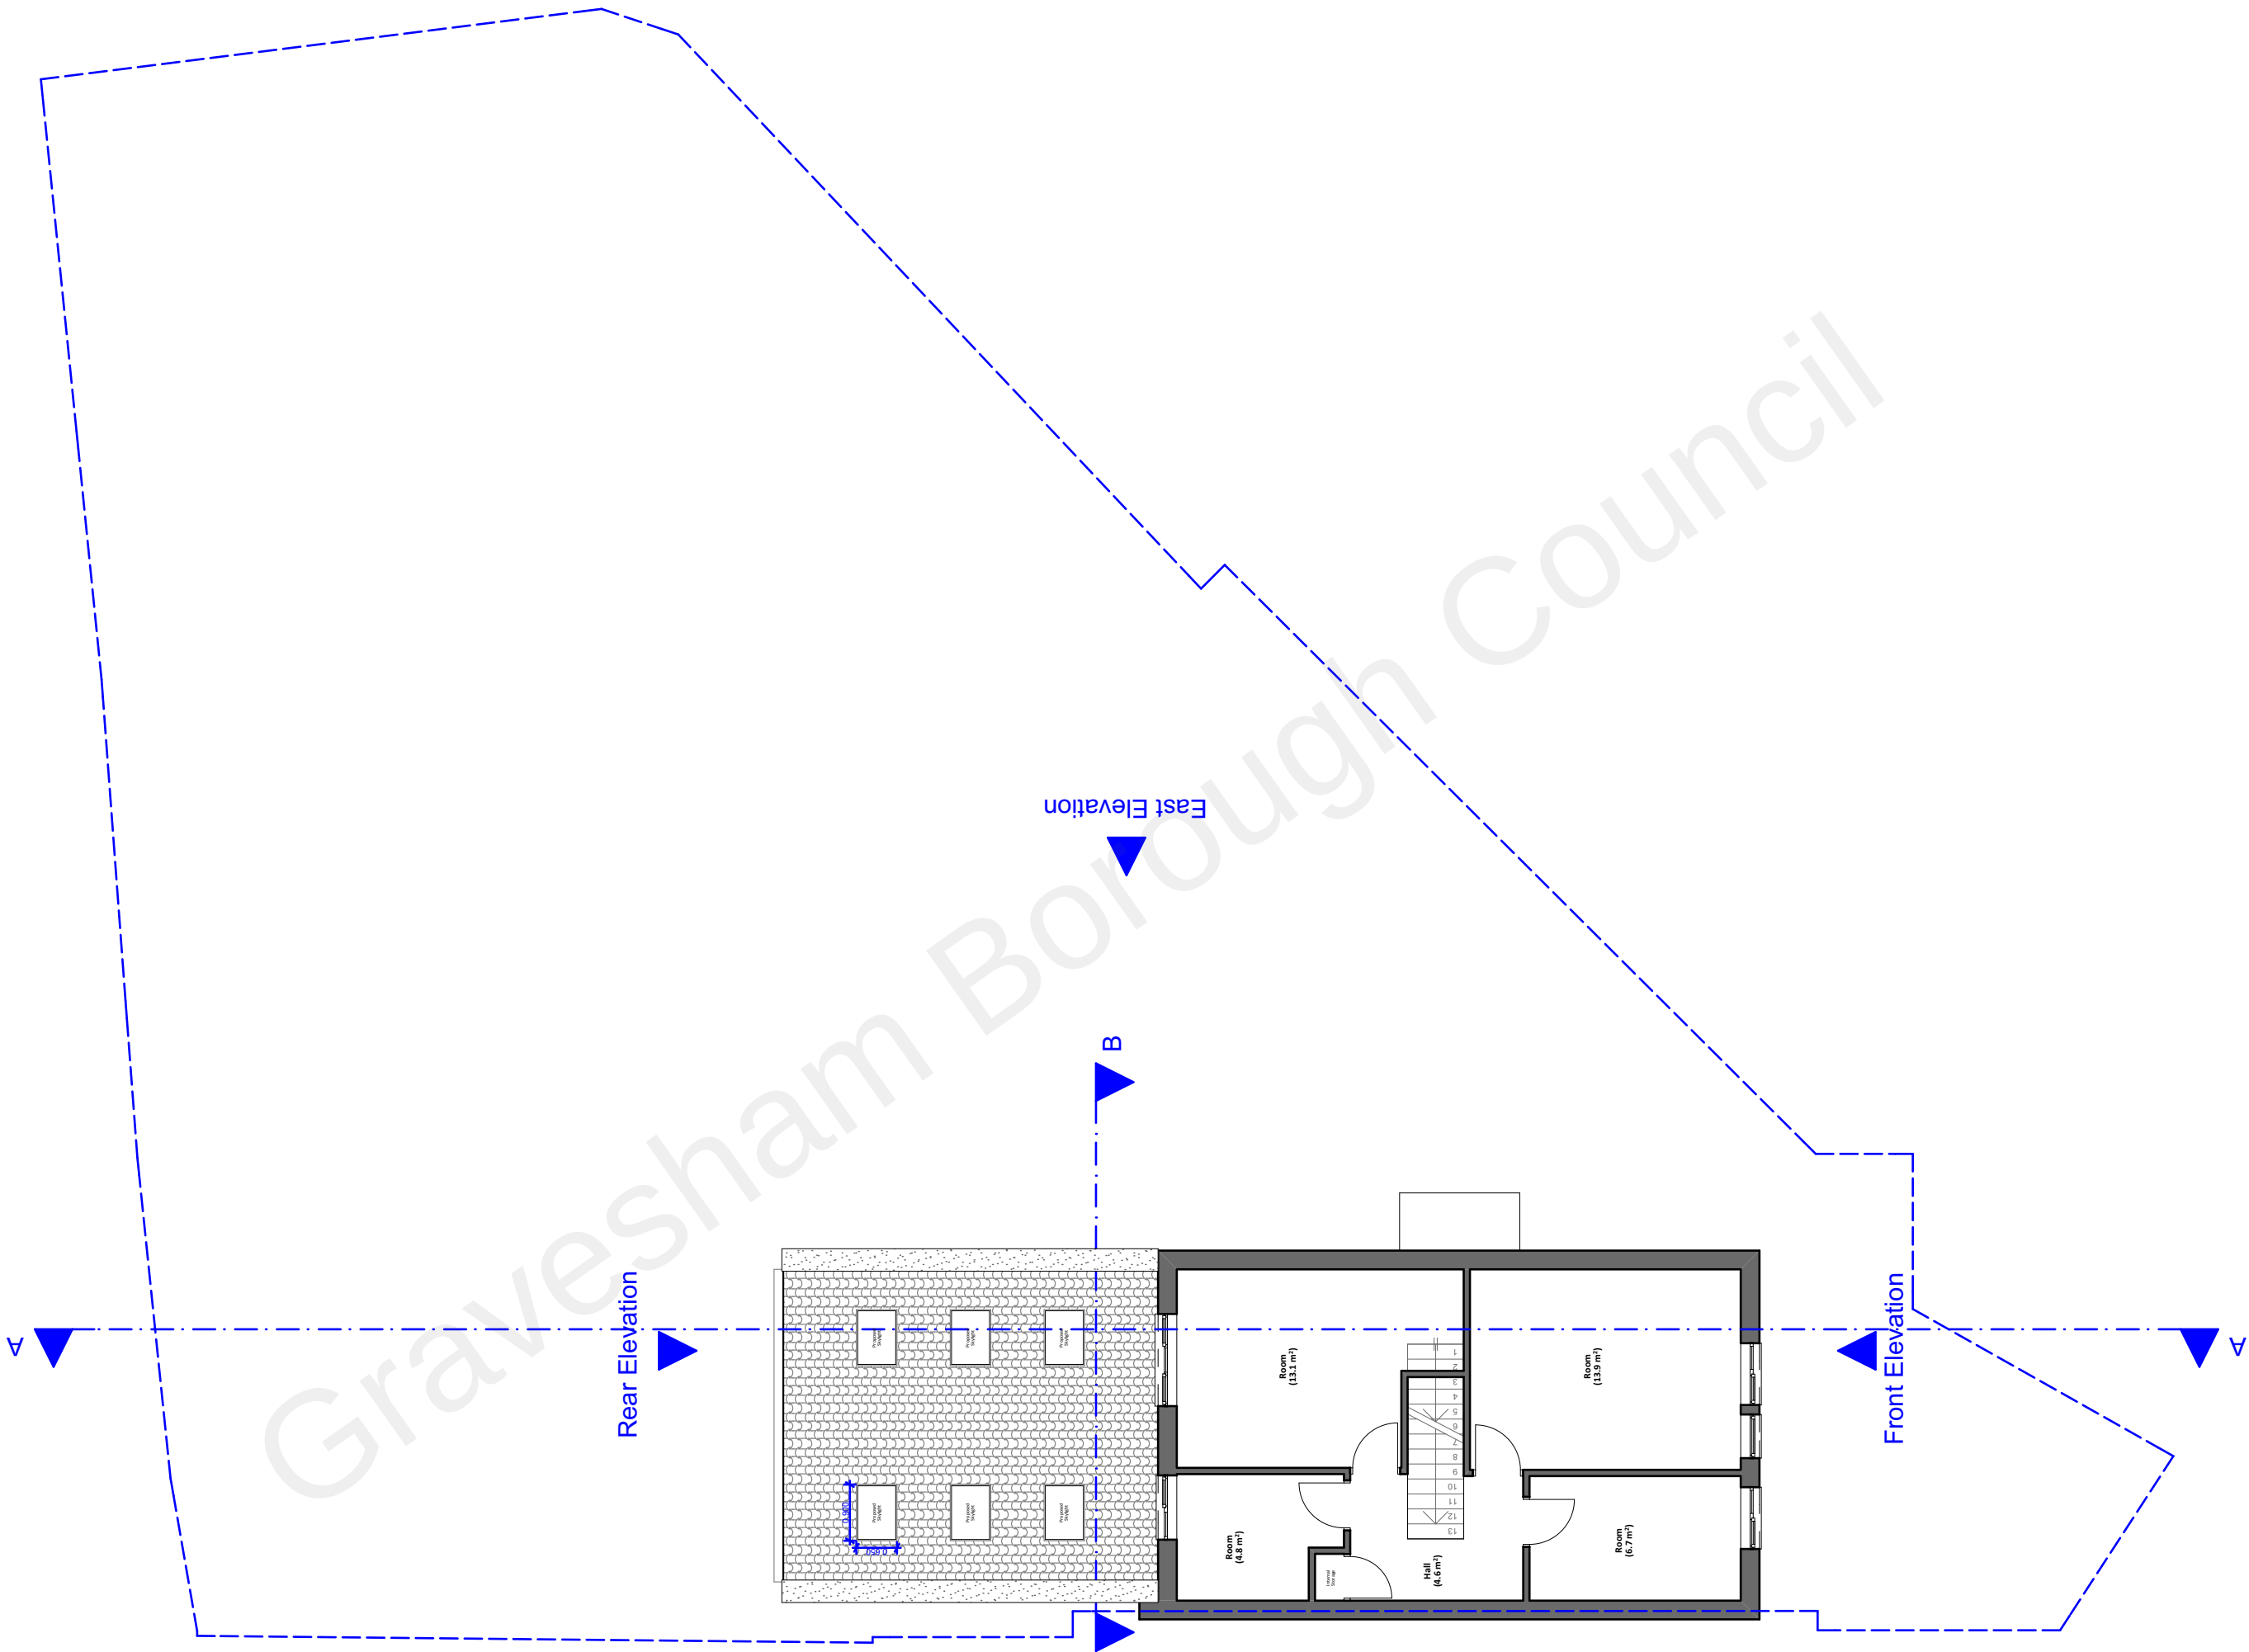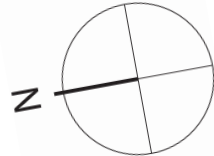



ZANOPLY
info@zanoply.co.uk
www.zanoply.co.uk

Site
137 Barr Road,
Gravesend, DA12 4DX


Project
Prior approval consent for a single storey rear extension with a maximum depth of 6m and height of 3.3m to the low-bearing parapet walls and 3m to the eaves


Drawing Scale
1:100 at A3

Date Prepared
22.10.2021

Notes
1. This drawing has been prepared for planning purposes only.
2. All copyrights are reserved to Zanoply ltd and consent should be sought for non-commercial use.
3. The contractor is responsible for checking all dimensions before commencing works.
4. Should not be scaled from this drawing.
5. Any discrepancy found should be brought to the attention of the designer.

Proposed_Roof_Plan

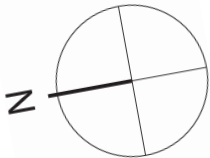

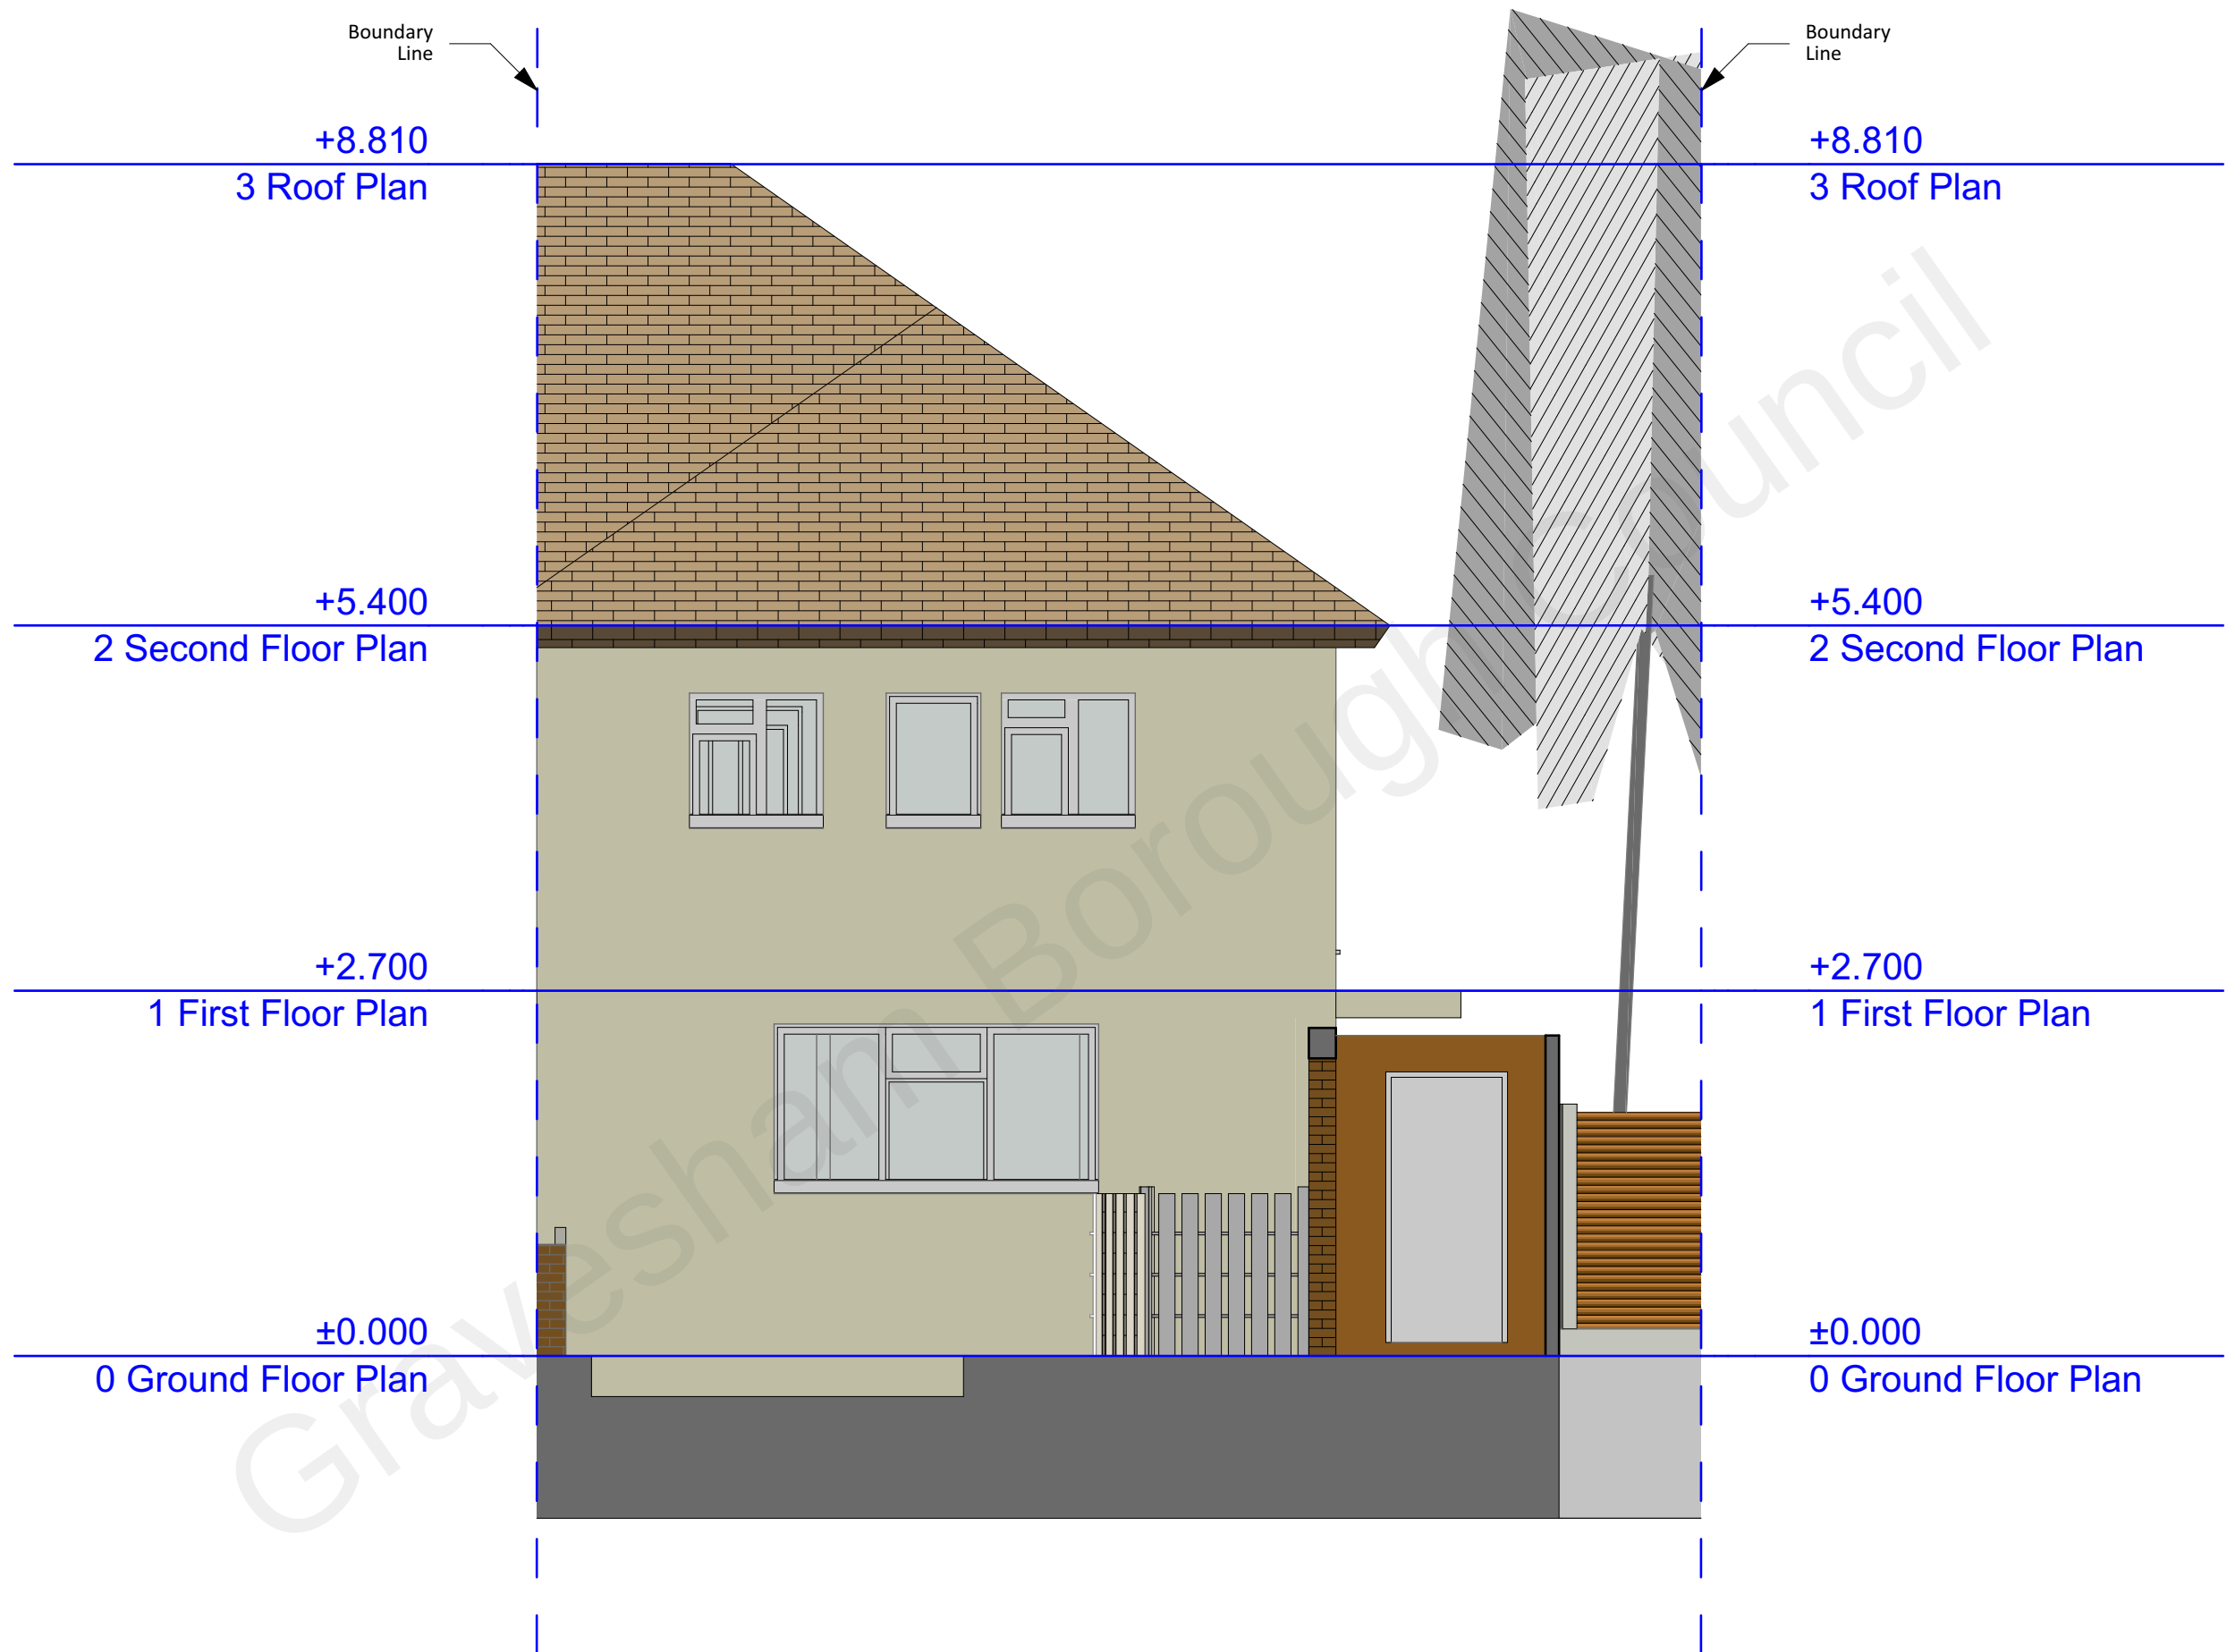

Zanoply

ZANOPLY
info@zanoply.co.uk
www.zanoply.co.uk

Site
137 Barr Road,
Gravesend, DA12 4DX

Project
Prior approval consent for a single storey rear extension with a maximum depth of 6m and height of 3.3m to the low-bearing parapet walls and 3m to the eaves


Drawing Scale
1:50 at A3


Date Prepared
22.10.2021

Notes
1. This drawing has been prepared for planning purposes only.
2. All copyrights are reserved to Zanoply Ltd and consent should be sought for non-commercial use.

3. The contractor is responsible for checking all dimensions before commencing works.
4. Should not be scaled from this drawing.
5. Any discrepancy found should be brought to the attention of the designer.

Proposed_Front_Elevation

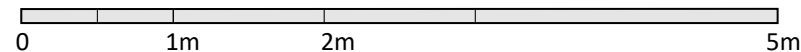

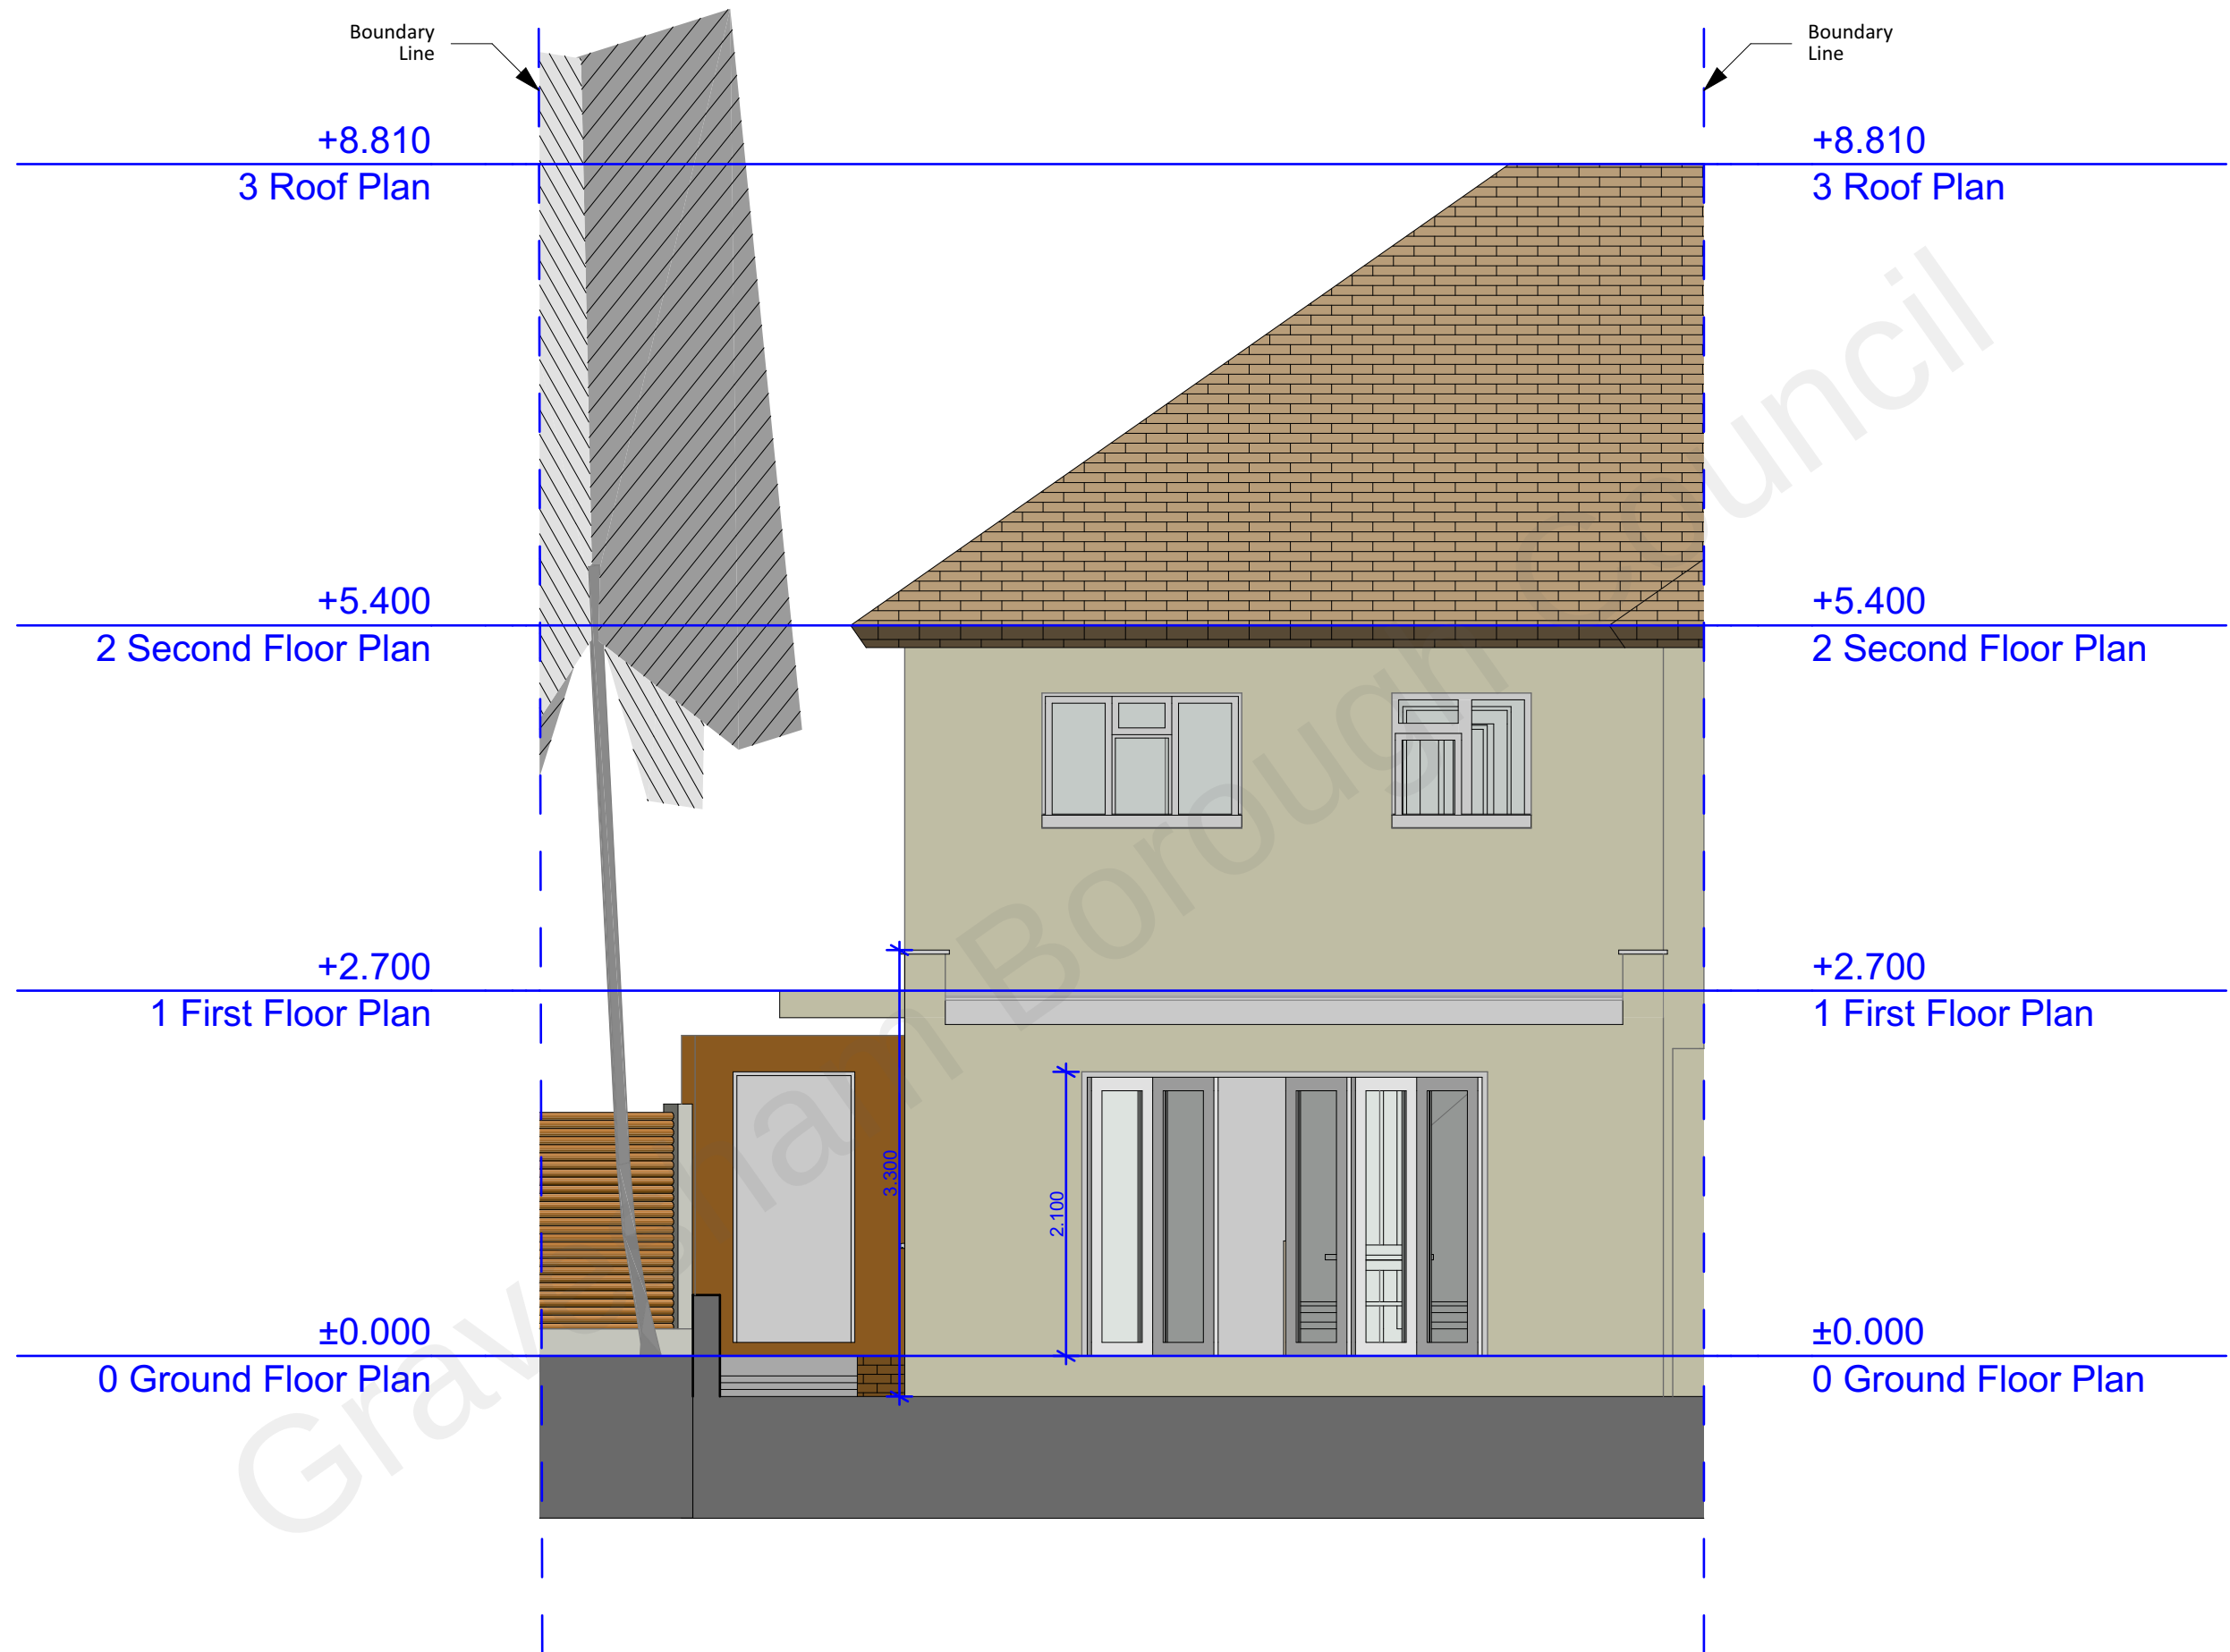

Zanoply

ZANOPLY
info@zanoply.co.uk
www.zanoply.co.uk

Site
137 Barr Road,
Gravesend, DA12 4DX


Project
Prior approval consent for a single storey rear extension with a maximum depth of 6m and height of 3.3m to the low-bearing parapet walls and 3m to the eaves


Drawing Scale
1:50 at A3

Date Prepared
22.10.2021

Notes
1. This drawing has been prepared for planning purposes only.
2. All copyrights are reserved to Zanoply Ltd and consent should be sought for non-commercial use.
3. The contractor is responsible for checking all dimensions before commencing works.
4. Should not be scaled from this drawing.
5. Any discrepancy found should be brought to the attention of the designer.

Proposed_Rear_Elevation

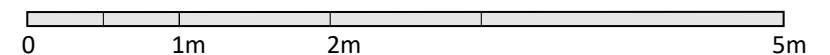

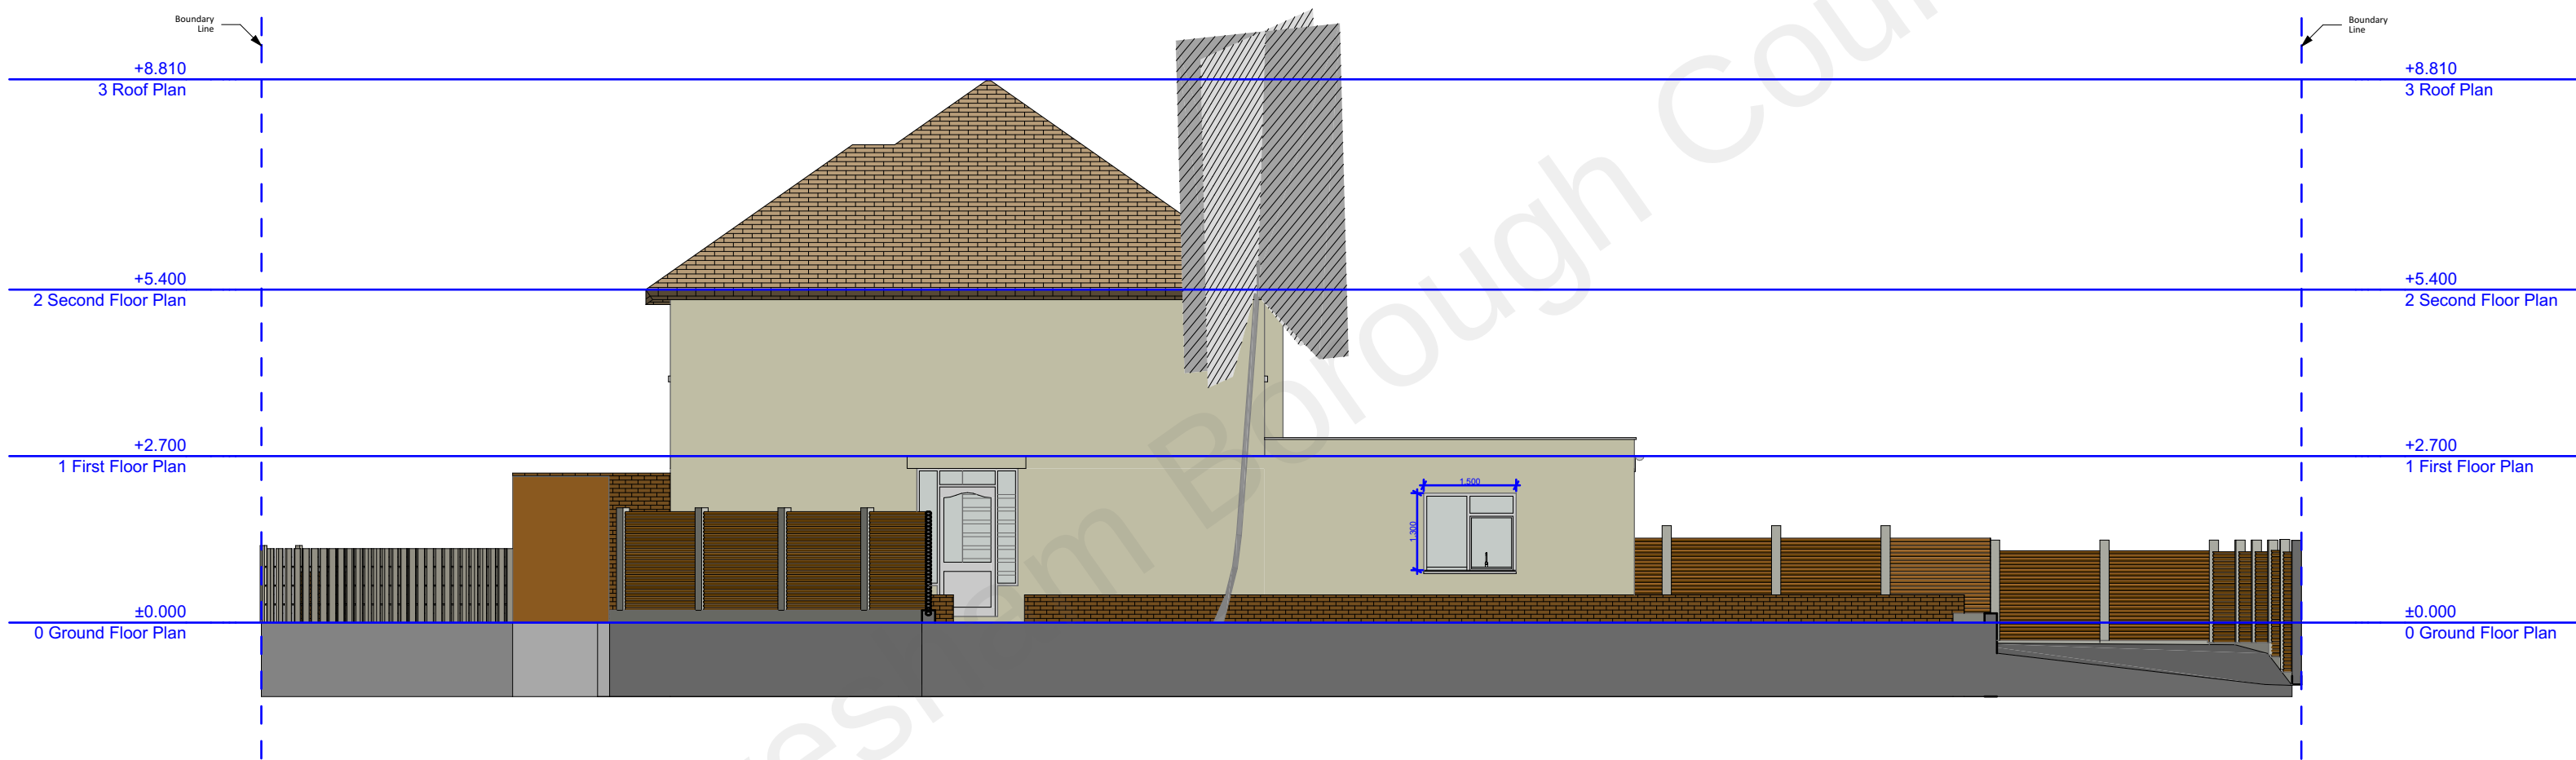

Zanoply

ZANOPLY
info@zanoply.co.uk
www.zanoply.co.uk

Site
137 Barr Road,
Gravesend, DA12 4DX

Project
Prior approval consent for a single storey rear
extension with a maximum depth of 6m and
height of 3.3m to the low-bearing parapet
walls and 3m to the eaves


**Drawing
Scale**
1:100 at A3

**Date
Prepared**
22.10.2021

Notes
1. This drawing has been prepared for planning purposes
only.
2. All copyrights are reserved to Zanoply ltd and consent
should be sought for non-commercial use.
3. The contractor is responsible for checking all
dimimensions before commencing works.
4. Should not be scaled from this drawing.
5. Any discrepancy found should be brought to the
attention of the designer.

Proposed_East_Elevation



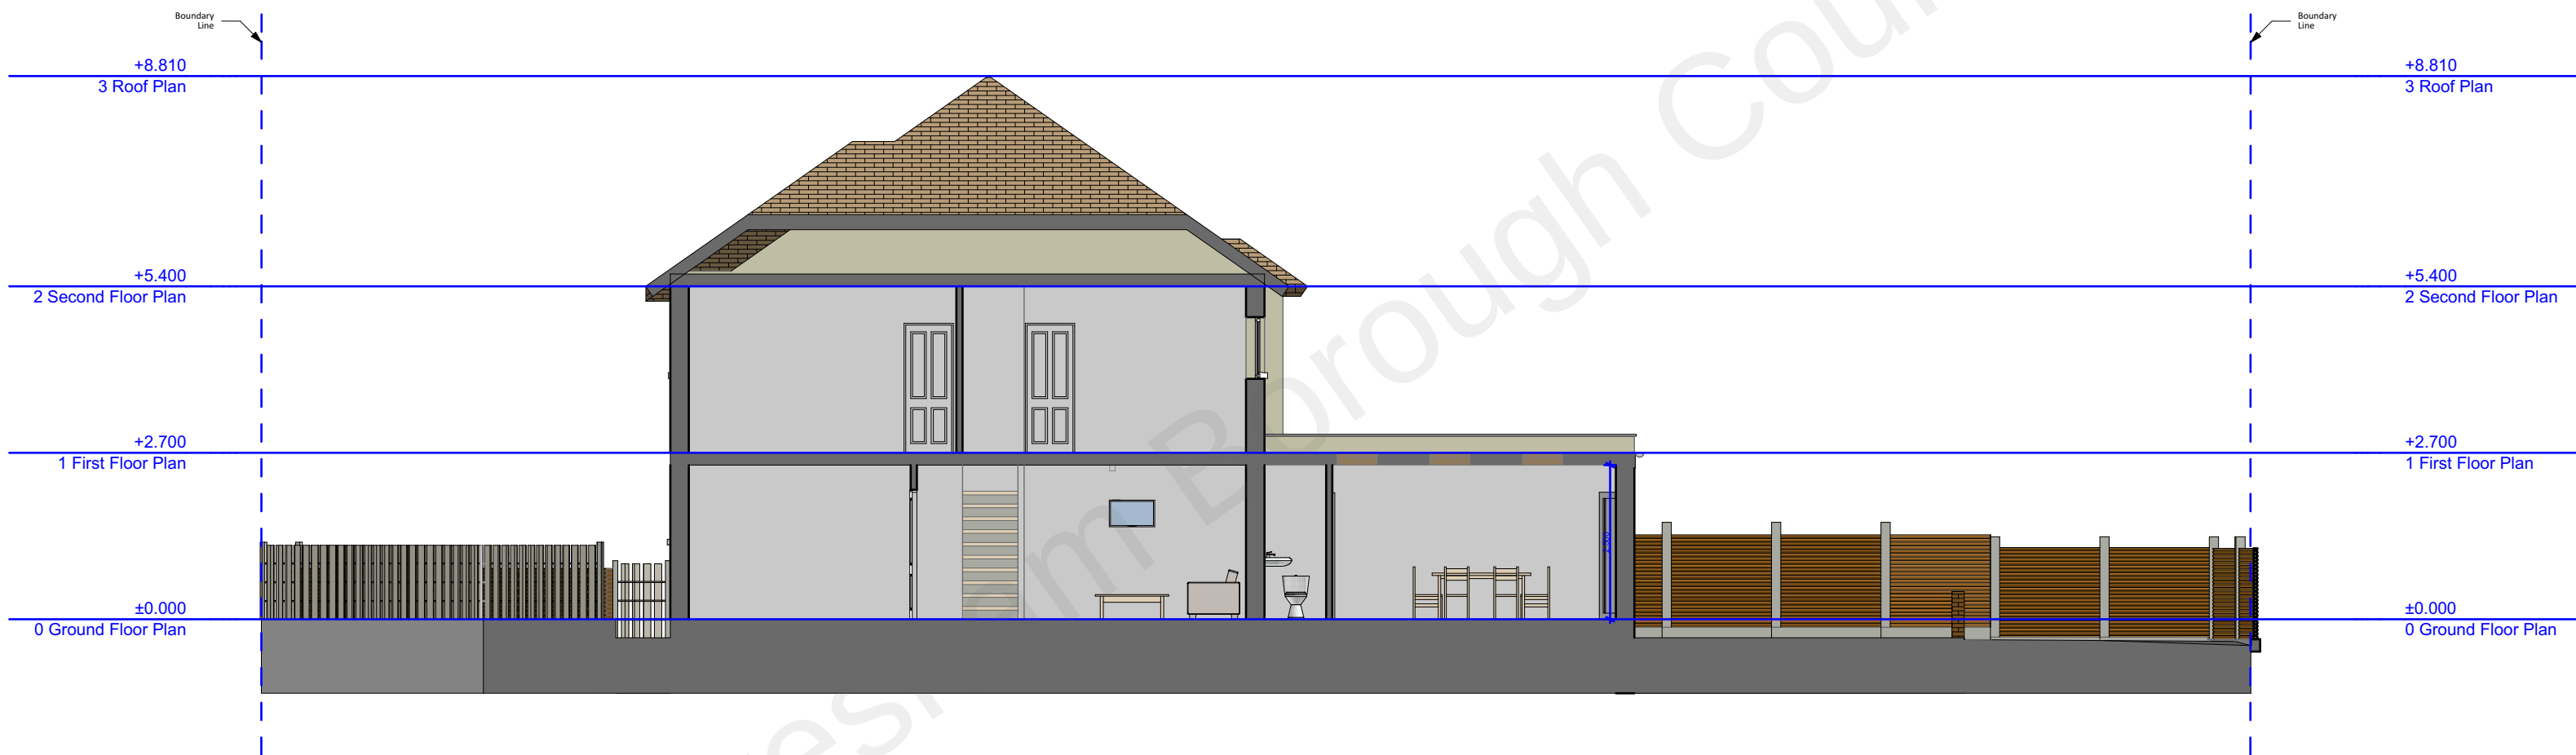

Zanoply

ZANOPLY
info@zanoply.co.uk
www.zanoply.co.uk

Site
137 Barr Road,
Gravesend, DA12 4DX

Project
Prior approval consent for a single storey rear extension with a maximum depth of 6m and height of 3.3m to the low-bearing parapet walls and 3m to the eaves


Drawing Scale
1:100 at A3

Date Prepared
22.10.2021

Notes
1. This drawing has been prepared for planning purposes only.
2. All copyrights are reserved to Zanoply ltd and consent should be sought for non-commercial use.
3. The contractor is responsible for checking all dimensions before commencing works.
4. Should not be scaled from this drawing.
5. Any discrepancy found should be brought to the attention of the designer.

Proposed_Section_A



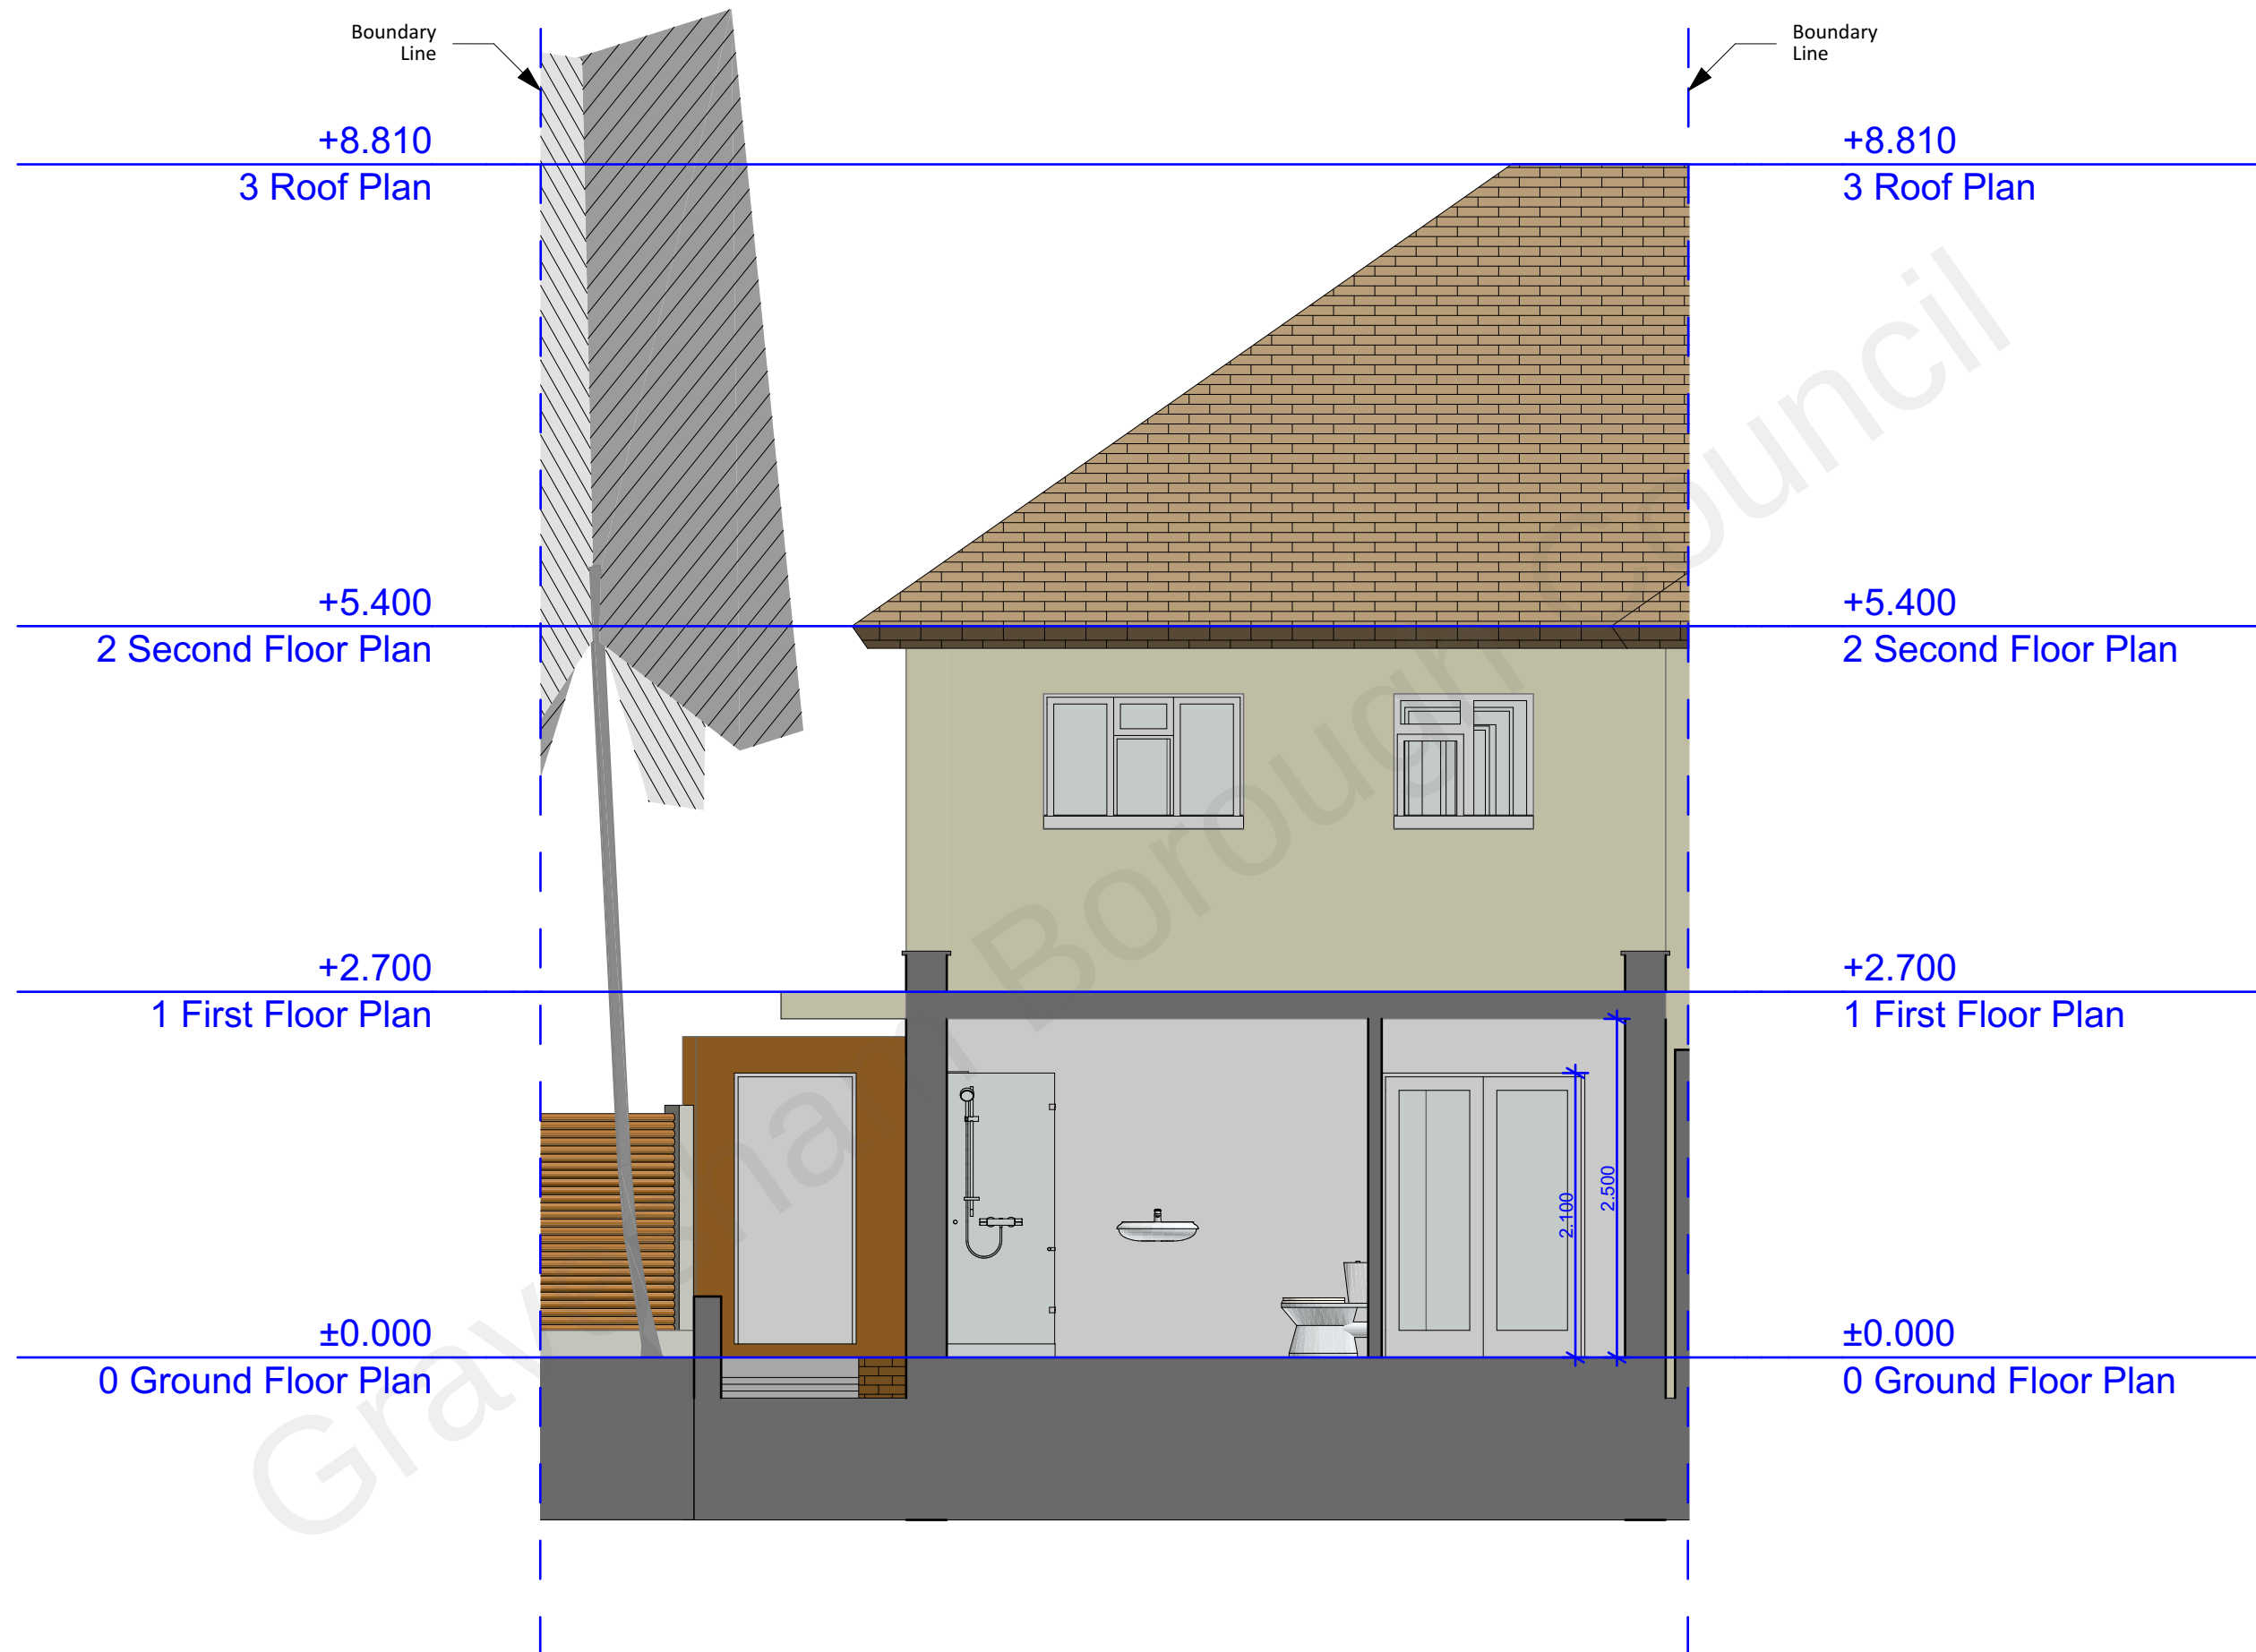

Zanoply

ZANOPLY
info@zanoply.co.uk
www.zanoply.co.uk

Site
137 Barr Road,
Gravesend, DA12 4DX

Project
Prior approval consent for a single storey rear
extension with a maximum depth of 6m and
height of 3.3m to the low-bearing parapet
walls and 3m to the eaves

**Drawing
Scale**
1:50 at A3

**Date
Prepared**
22.10.2021

Notes
1. This drawing has been prepared for planning purposes
only.
2. All copyrights are reserved to Zanoply ltd and consent
should be sought for non-commercial use.
3. The contractor is responsible for checking all
dimensions before commencing works.
4. Should not be scaled from this drawing.
5. Any discrepancy found should be brought to the
attention of the designer.

Proposed_Section_B

