
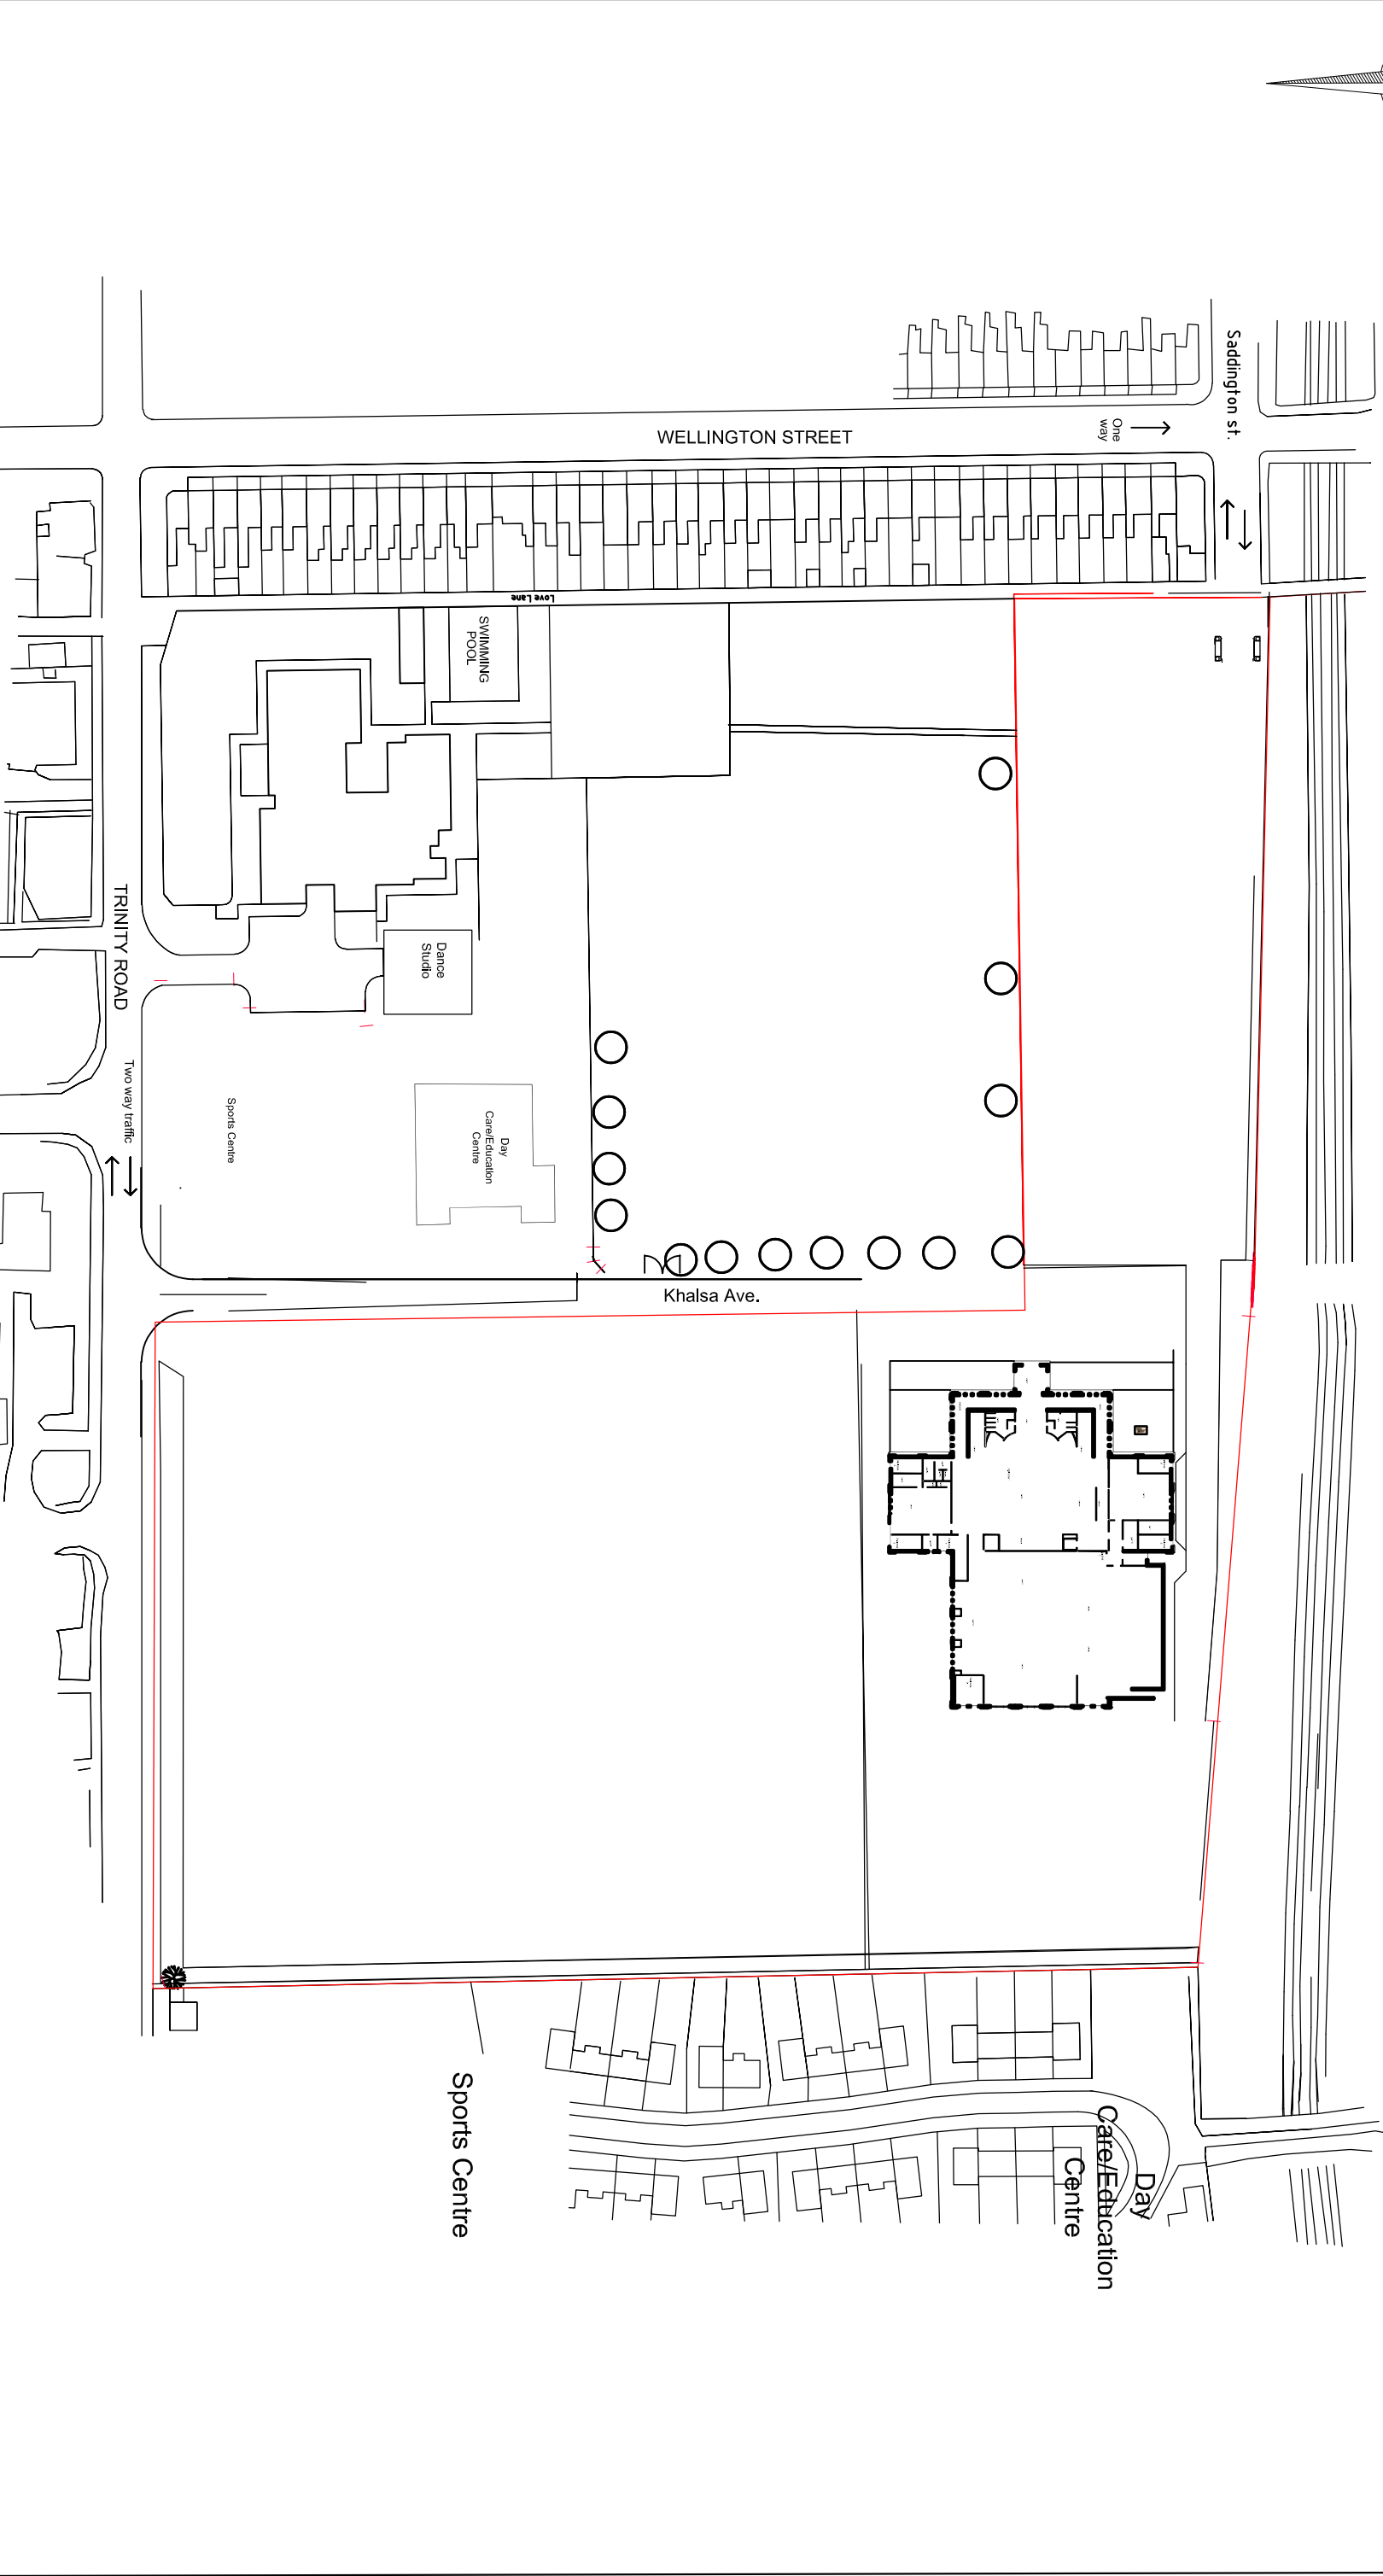


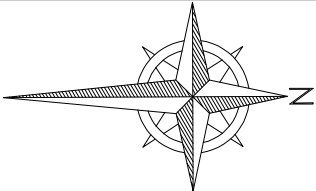

Project		SIRI GURU NANAK DARBAR GURDWARA SADDINGTON STREET GRAVESEND KENT DA12 1AG STATUE PROJECT (BANDA SINGH BAHADUR)	
Drawing Title		Site Map	
Rev	Description	Date	
Drawn	Date	Scale	Drawing No.
HC	June 25	1:1250	GND/A3/O1
H Channa Picaroons Maidstone Road Platt Kent TN15 8LB Tel: 07828277909 E-mail: hbchanna@tiscali.co.uk			