
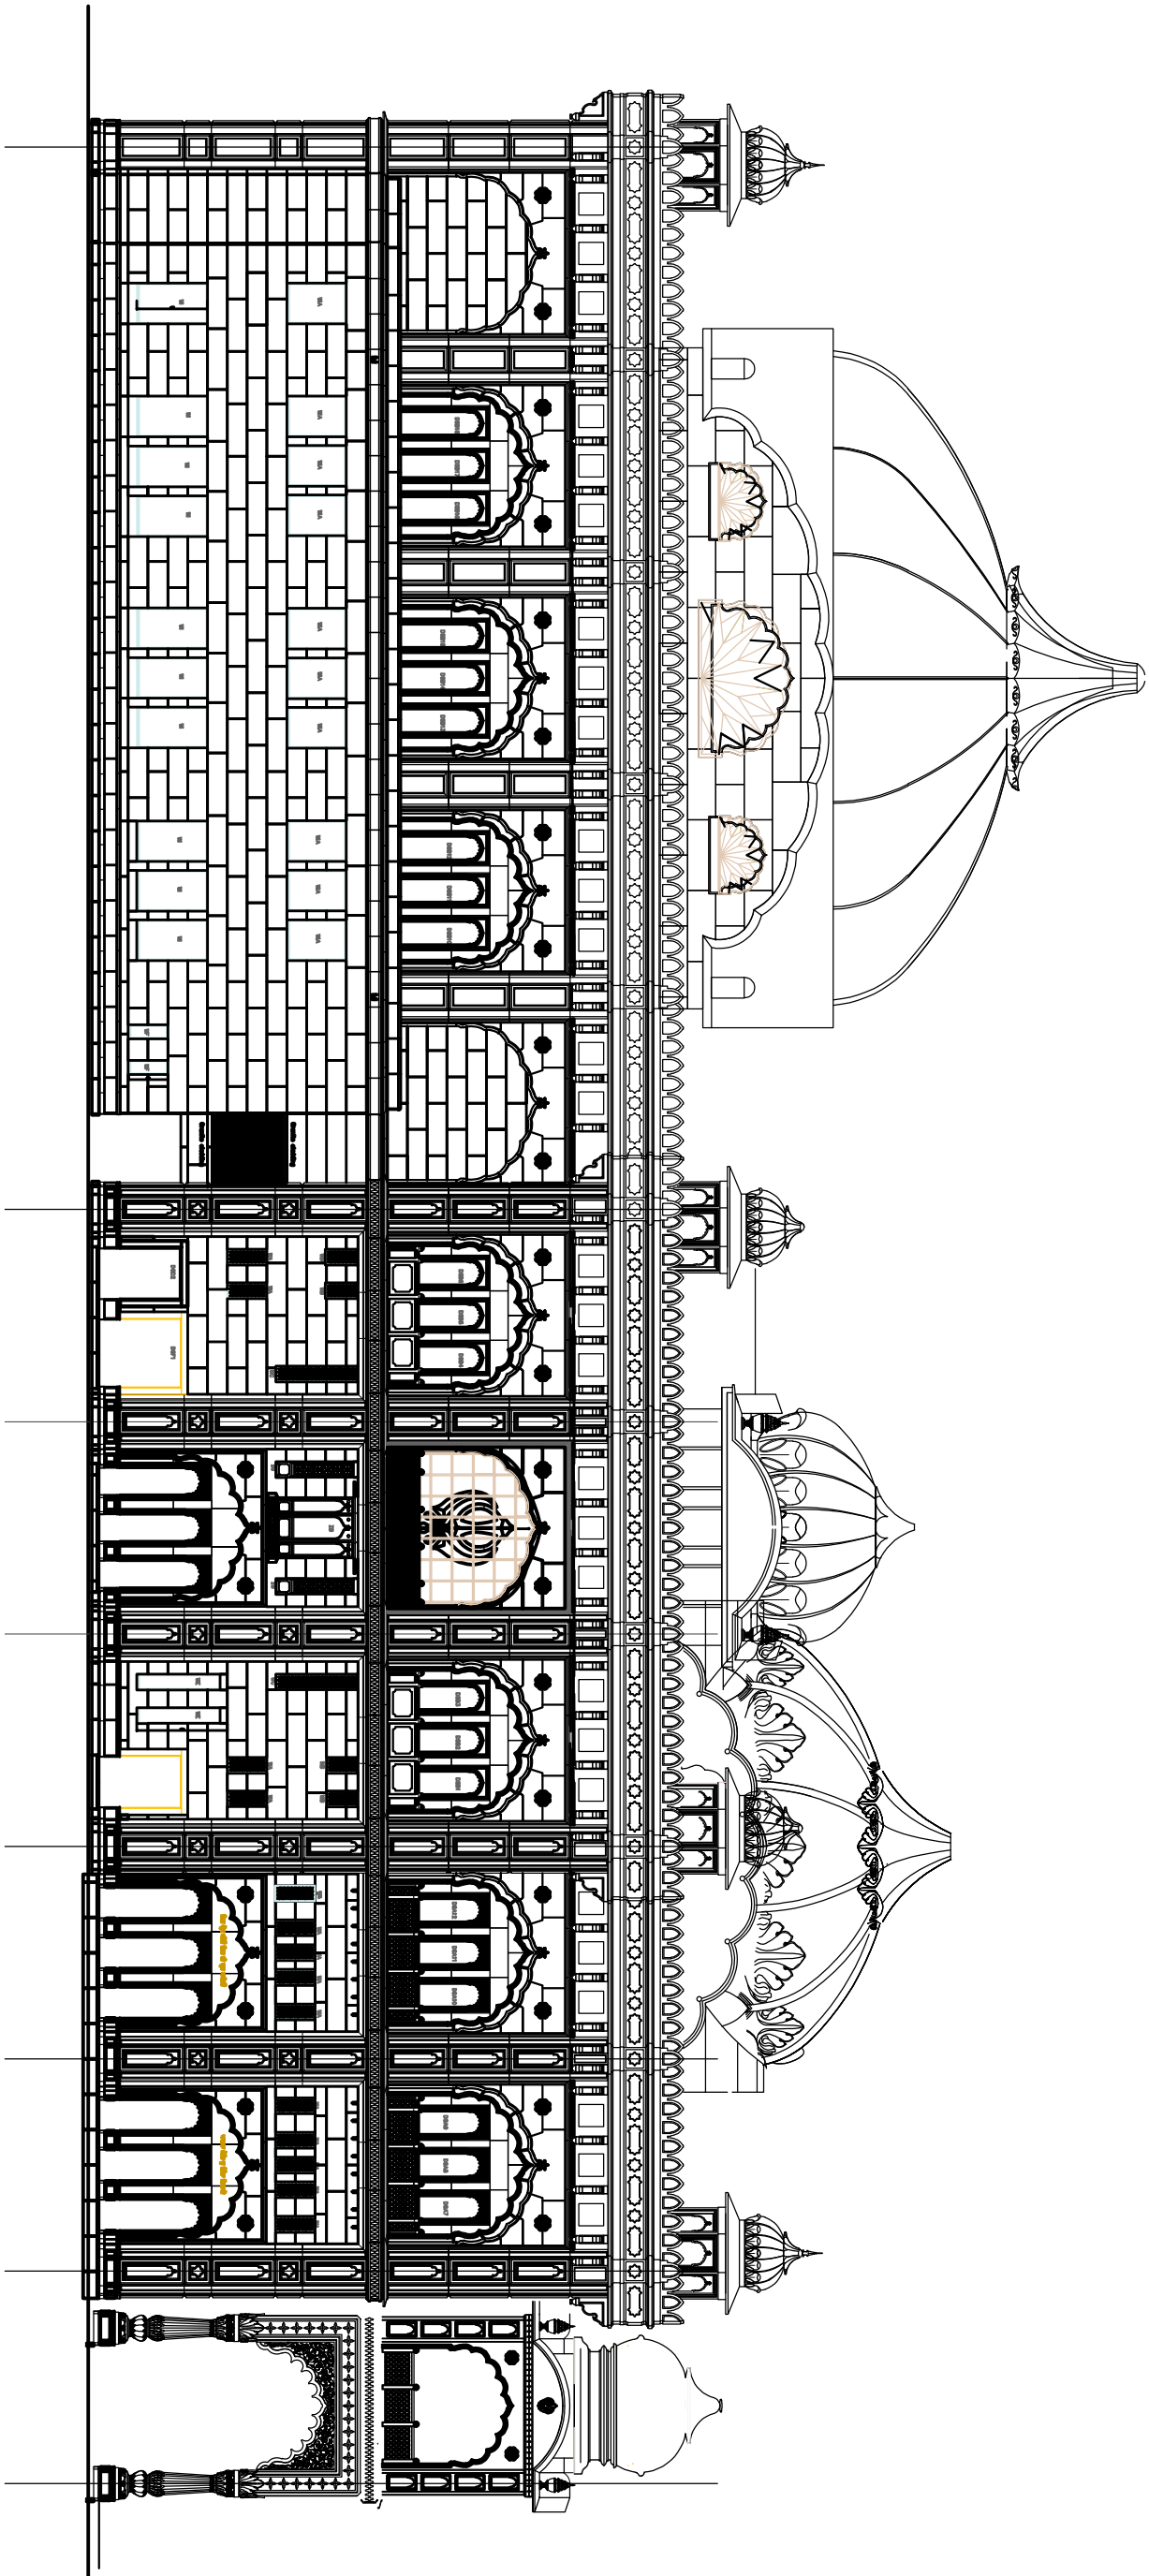


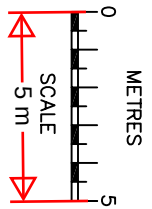

Project		SIRI GURU NANAK DARBAR GURDWARA SADDINGTON STREET GRAVESEND KENT DA1 2 1 AG STATUE PROJECT (BANDA SINGH BAHADUR)								
Drawing Title		Rev		Description		Date		H Channa Picarooms Maidstone Road Platt Kent TN11 5 8LB Tel: 07828277909 E-mail: hbchanna@iscali.co.uk		
Existing Side Elevation						Drawn		Date	Scale	Drawing No.
		HC		June 25		1:200				GND/A2/05