

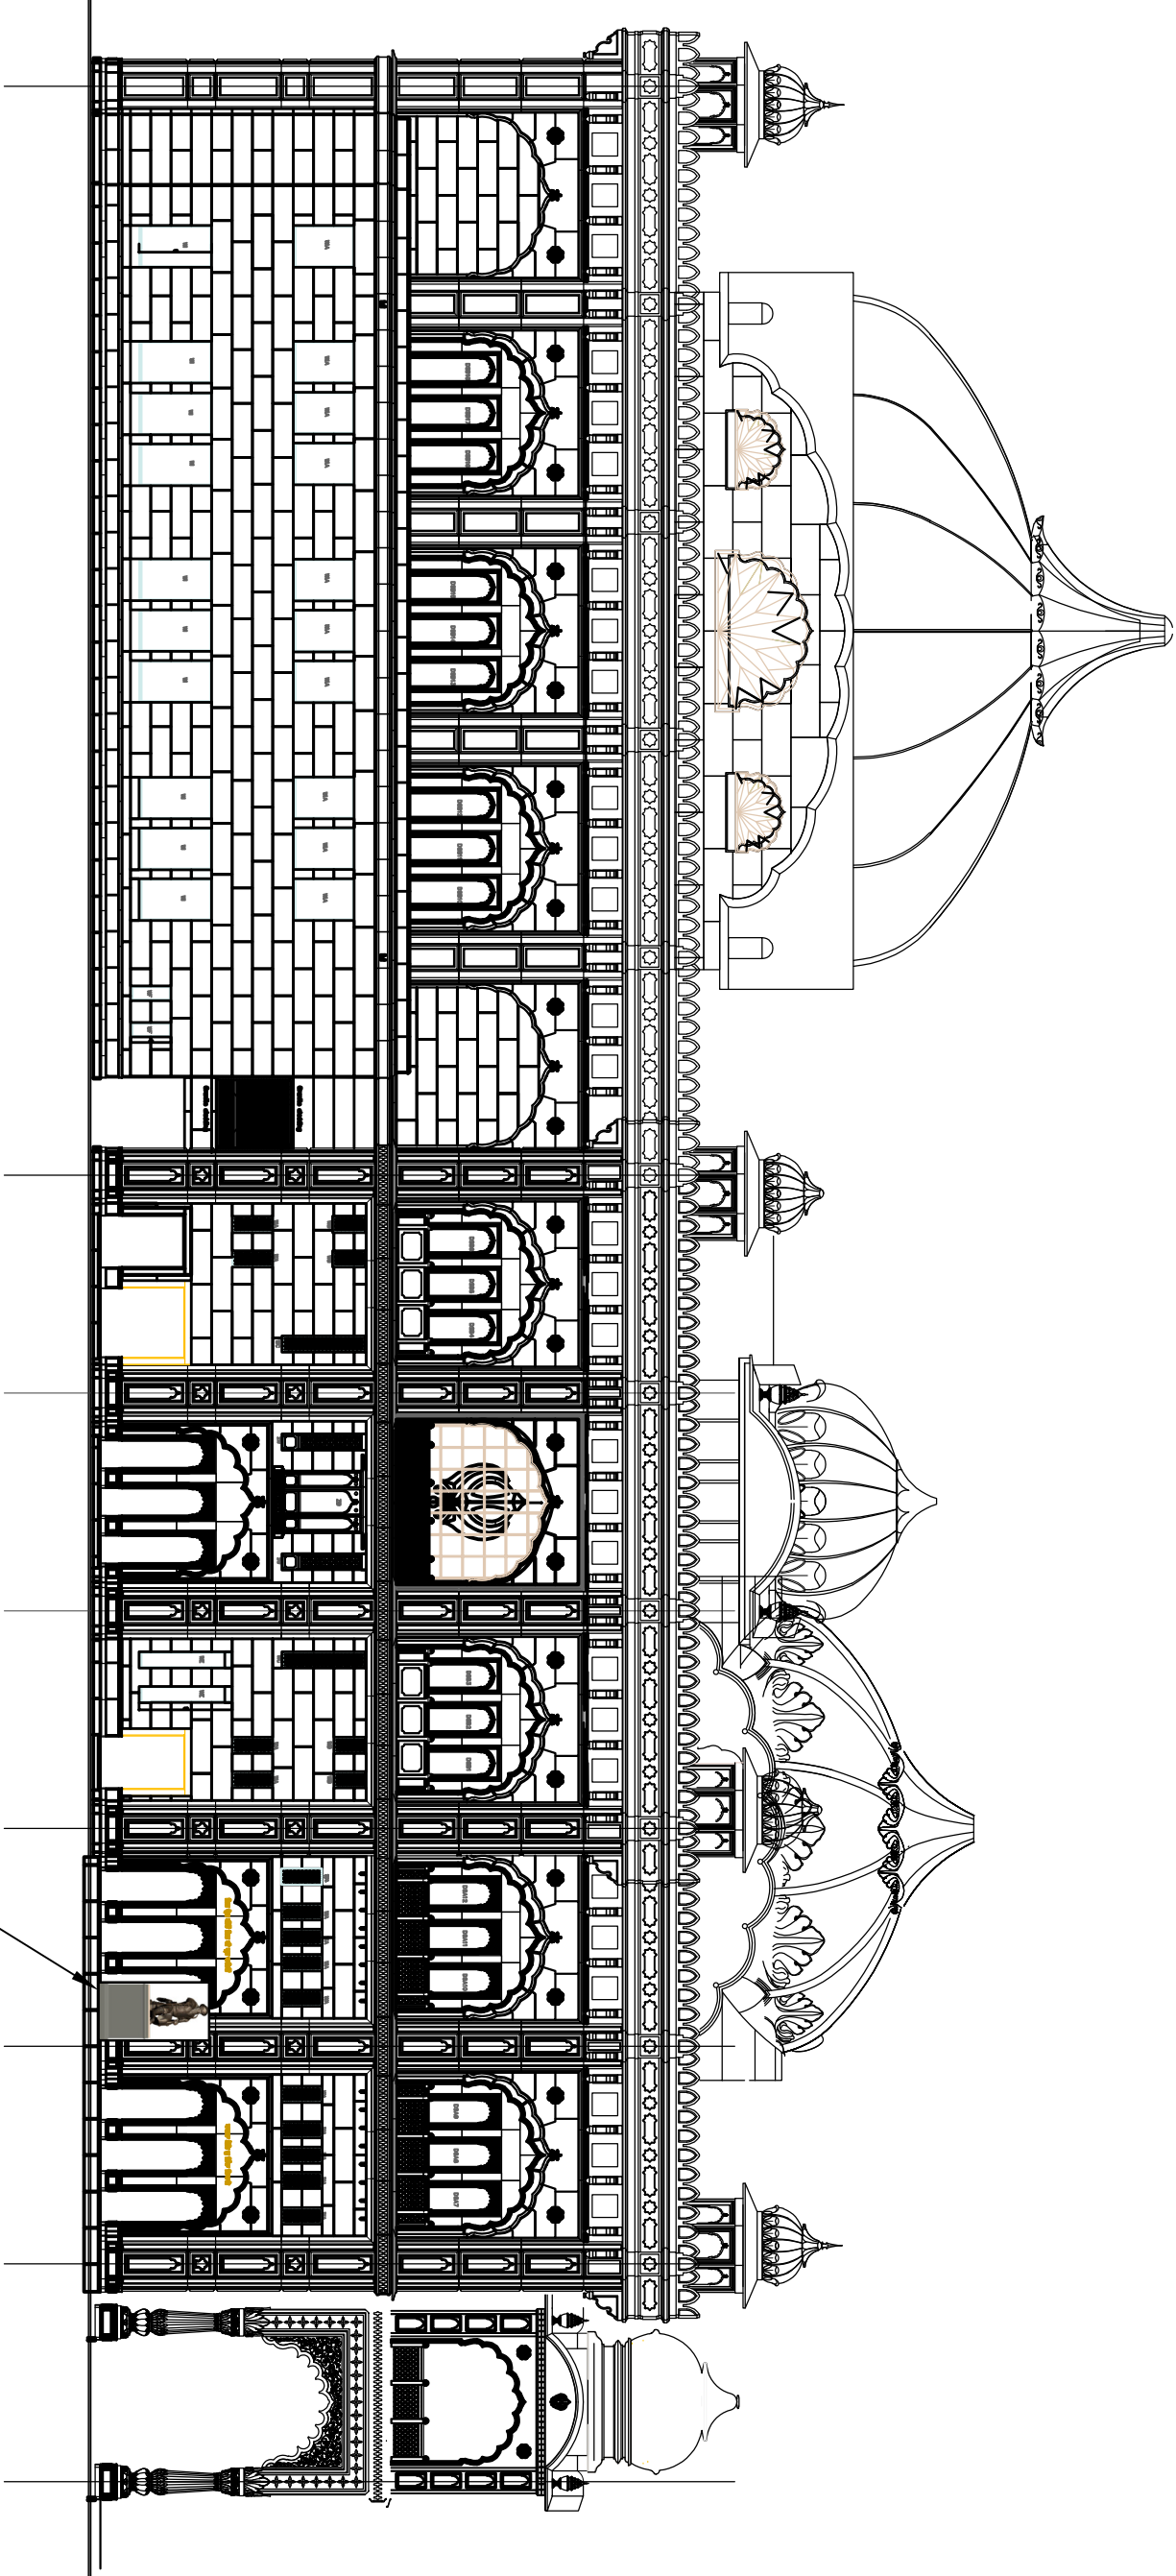
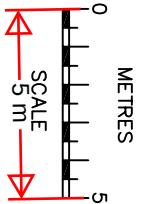


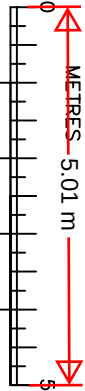

Scale 1:200

STATUE (BANDA SINGH BAHADUR)

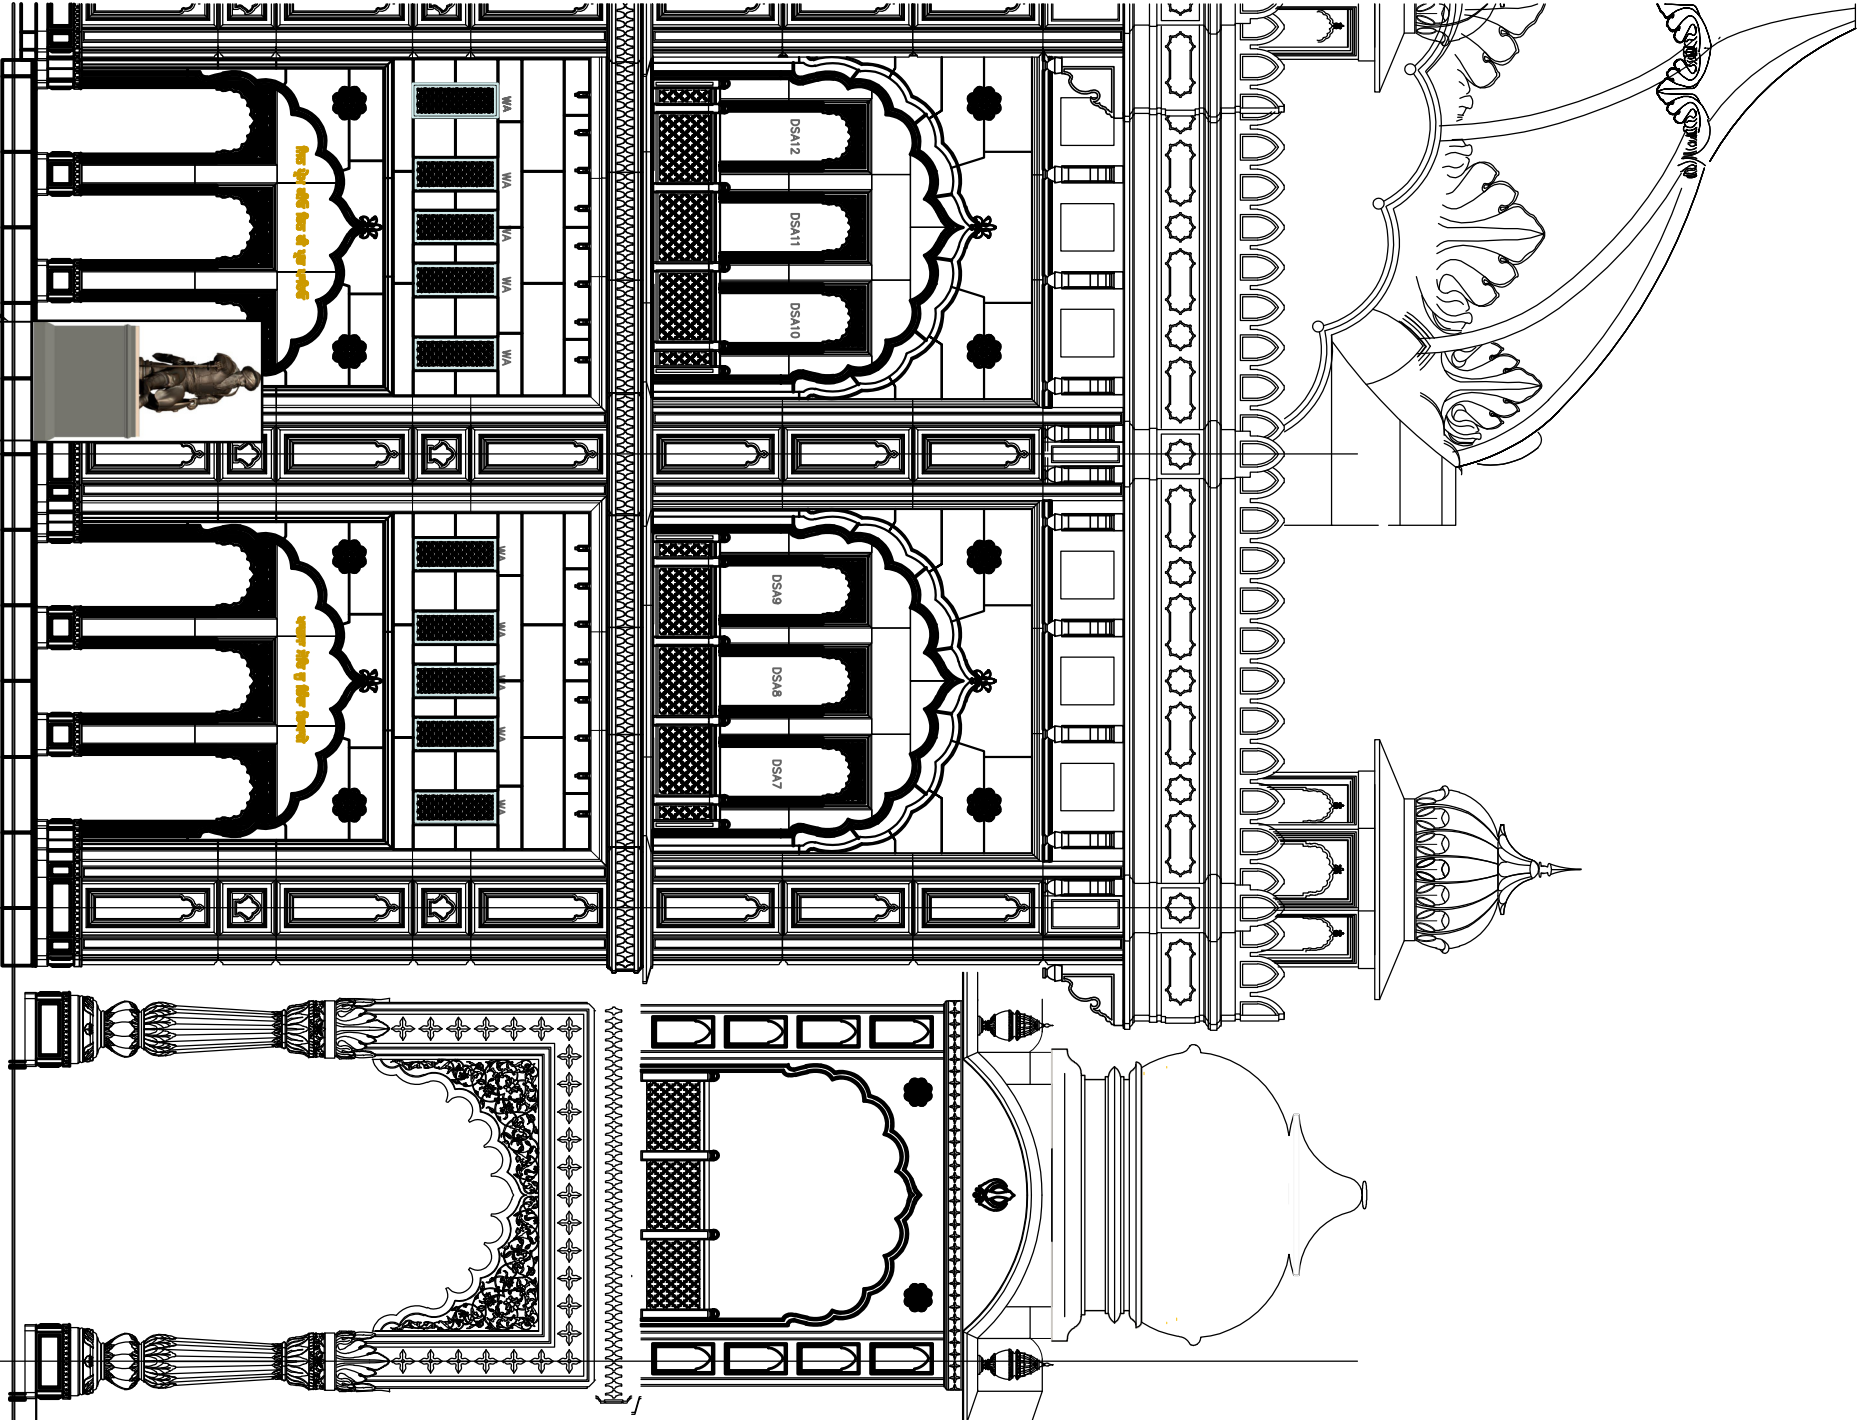

STATUE (BANDA SINGH BAHADUR) Scale 1:100

Project		SIRI GURU NANAK DARBAR GURDWARA SADDINGTON STREET GRAVESEND KENT DA1 2 1 AG STATUE PROJECT (BANDA SINGH BAHADUR)	
Drawing Title		Proposed Side Elevation	
Rev	Description		Date
	H Channa Picarooms Maidstone Road Platt Kent TN15 8LB Tel: 07828277909 E-mail: hbchanna@iscall.co.uk		Drawn HC
	Date		Scale
	June 25		1:200 1:100
	Drawing No.		GND/A2/O5