

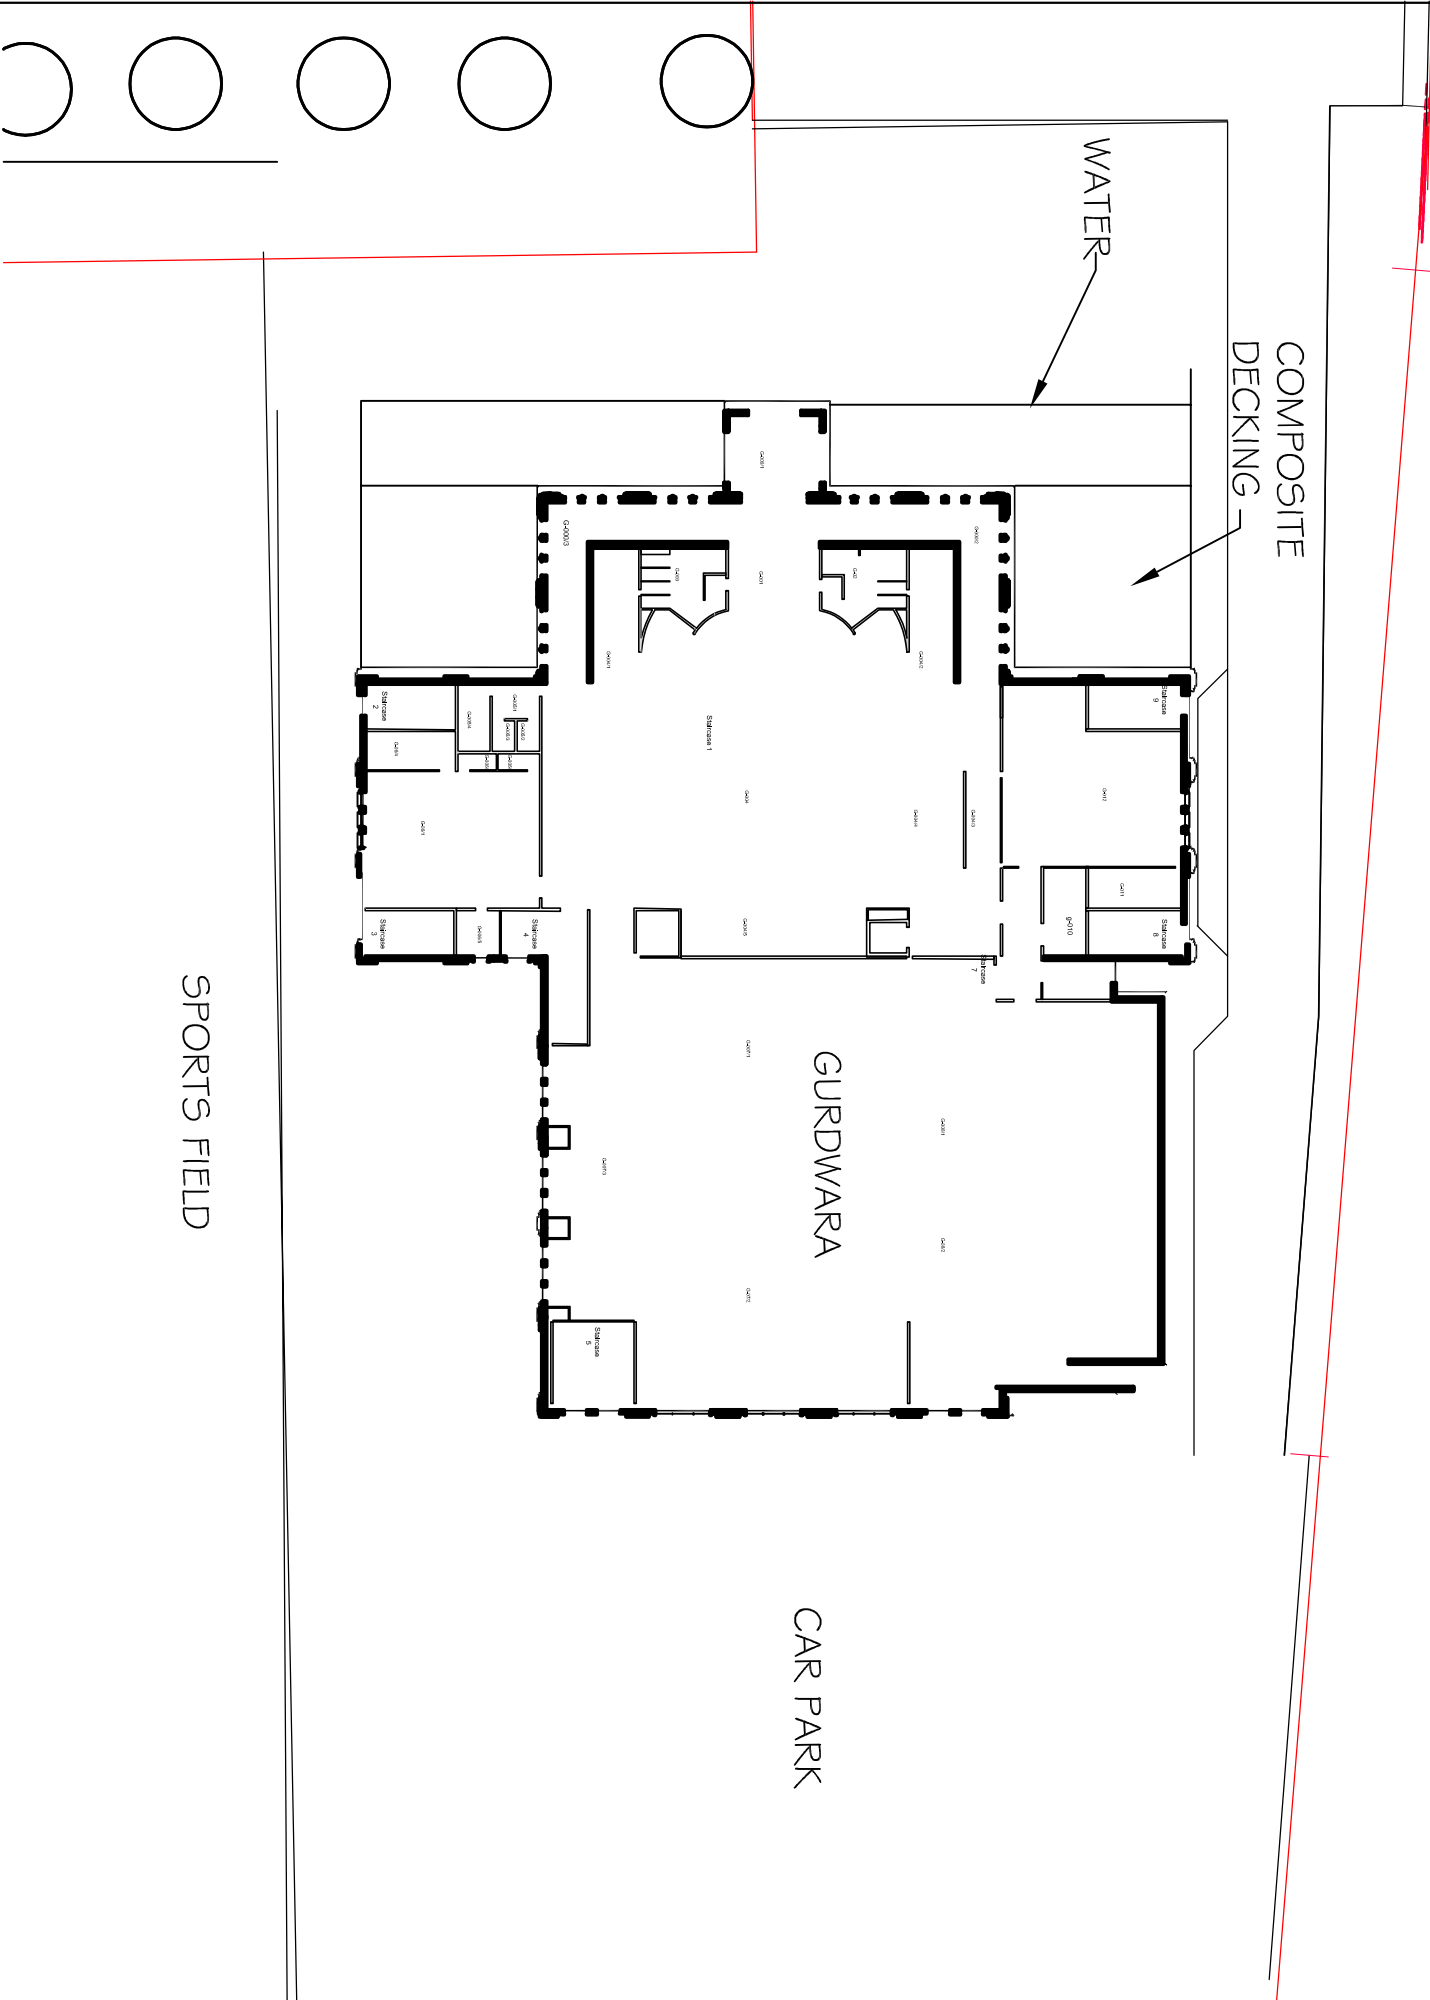
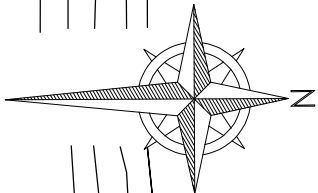
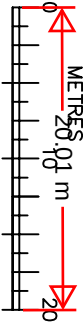


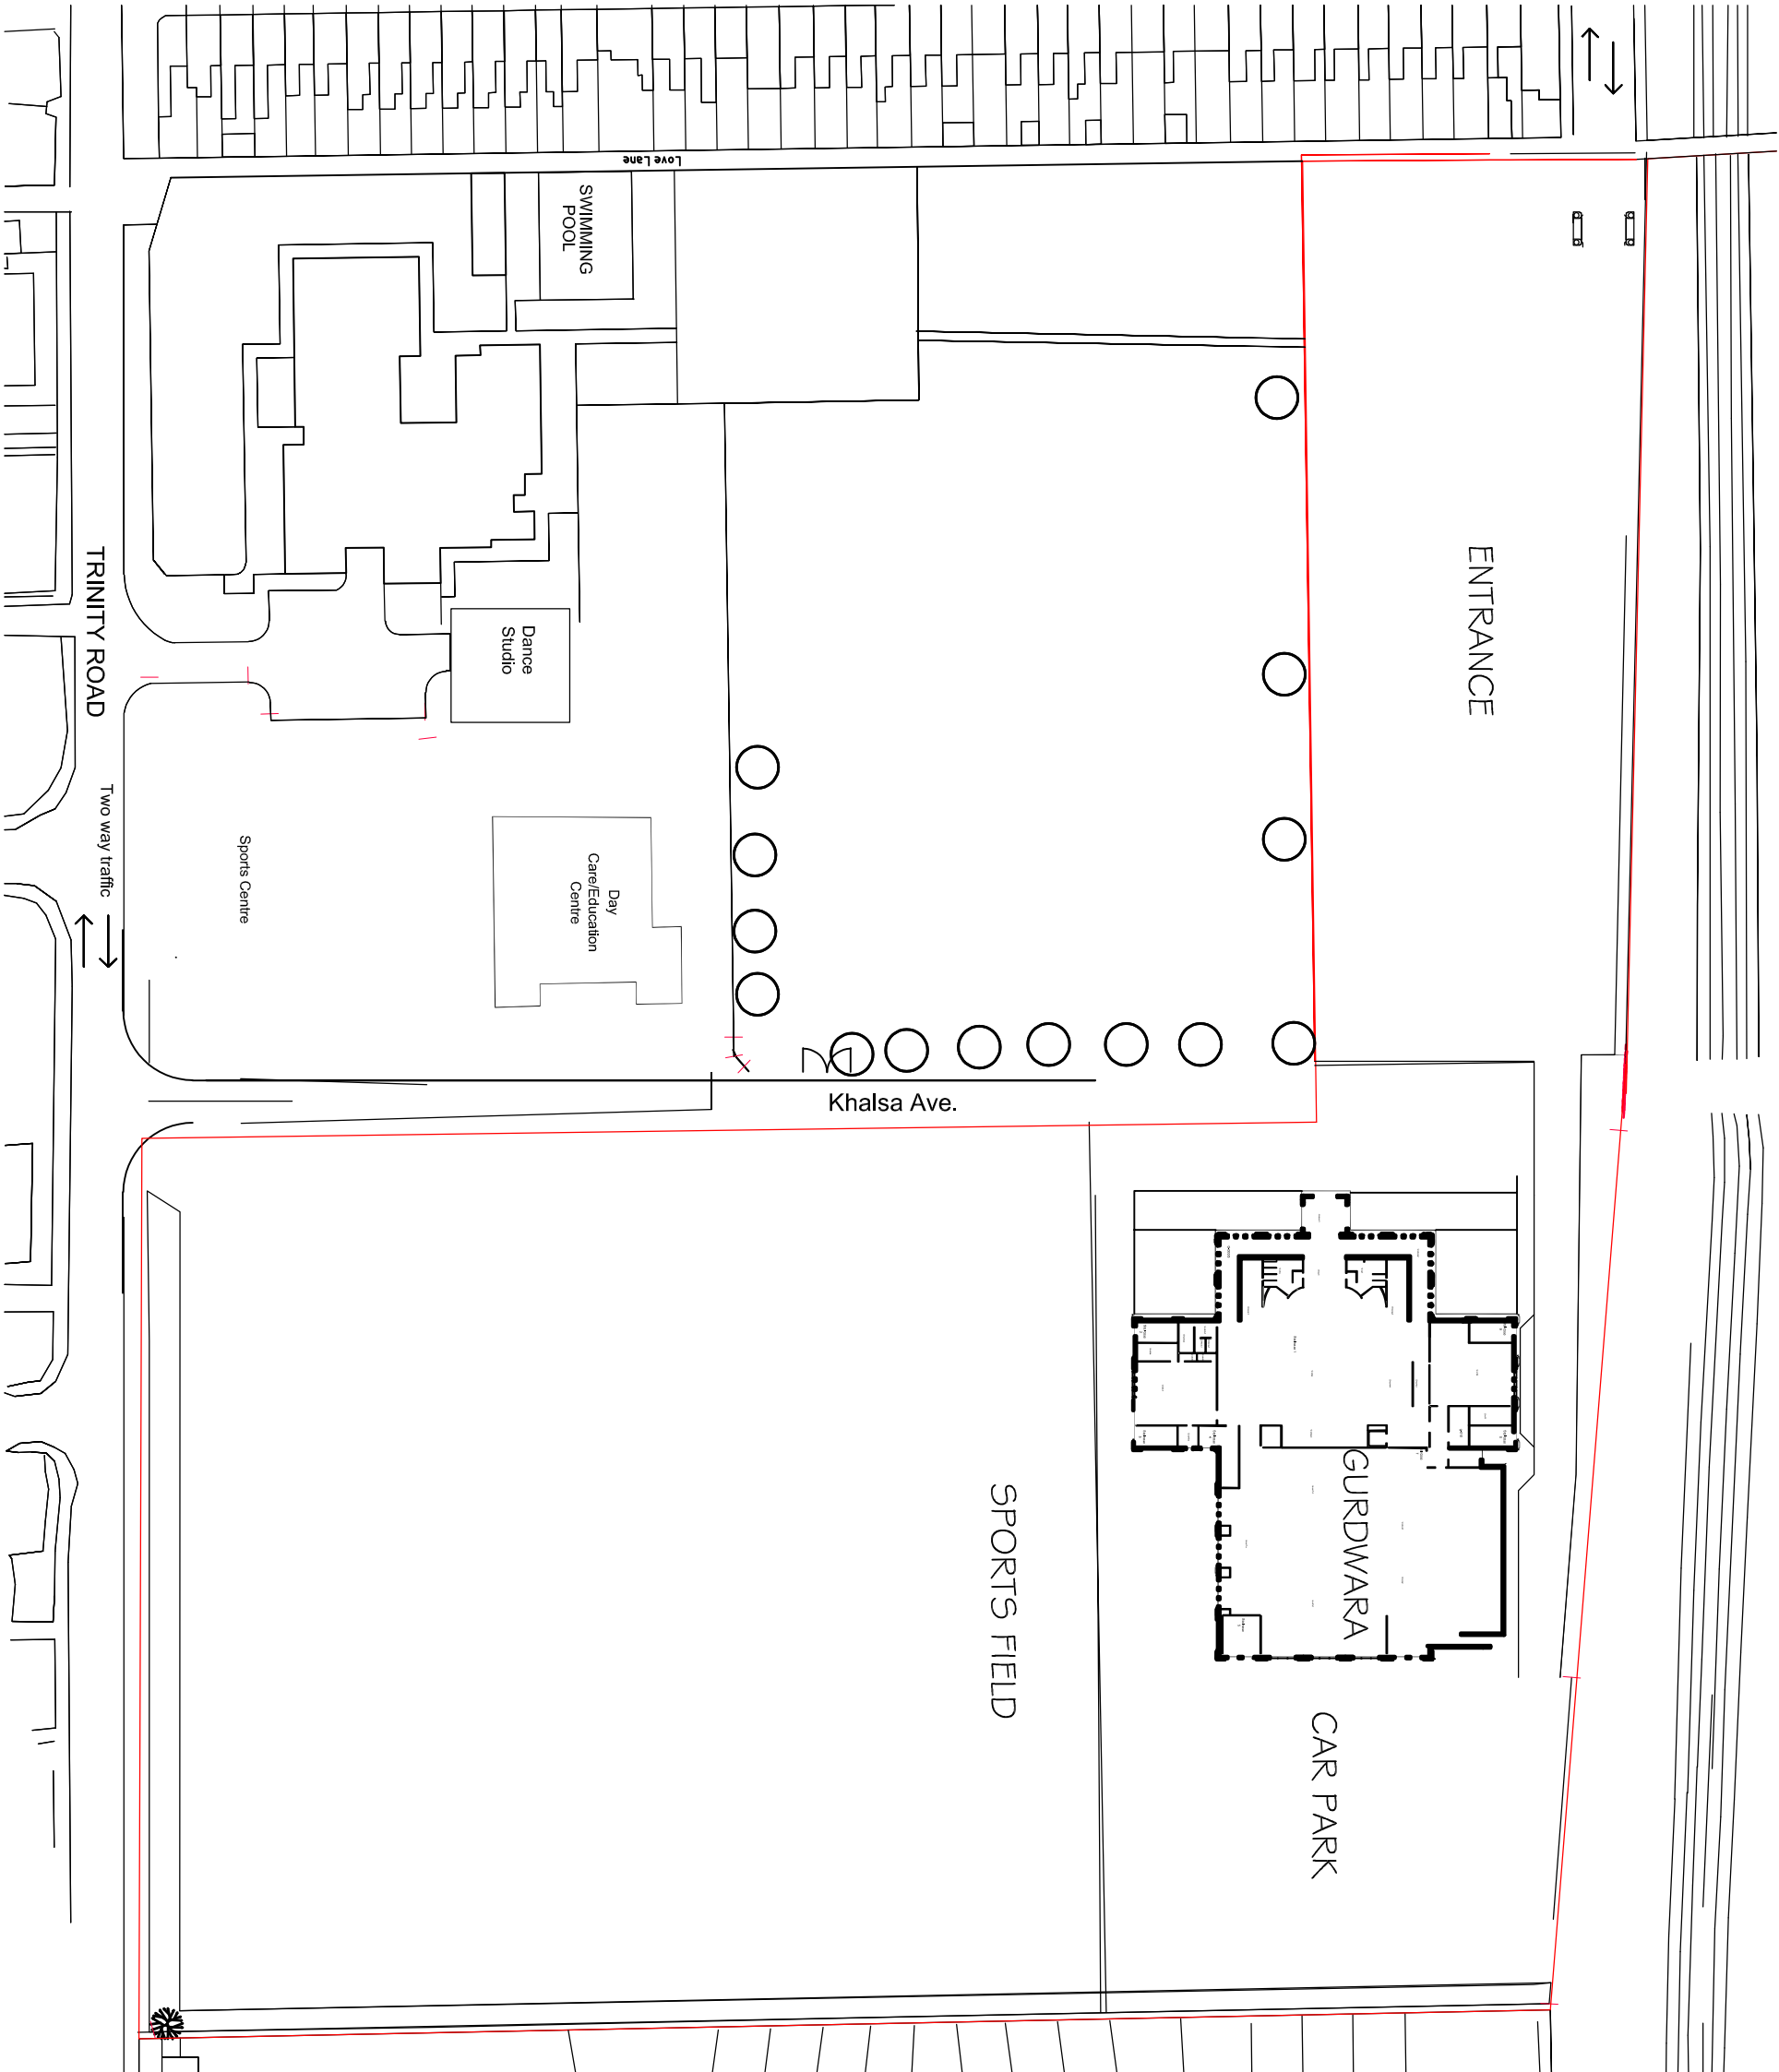

Scale 1:500

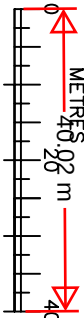

Scale 1:1000

Project		SIRI GURU NANAK DARBAR GURDWARA	
Drawing Title		SADDINGTON STREET GRAVESEND KENT DA1 2 1 AG	
Existing Block Plan		STATUE PROJECT (BANDA SINGH BAHADUR)	
Rev		Description	
Date		Date	
HC		Scale	
June 25		1:1000 1:500	
Drawing No.		GND/A2/08	

H Channa

Picaroons Maidstone Road Platt Kent TN15 8LB
Tel: 07828277909 E-mail: hbchanna@iscali.co.uk