

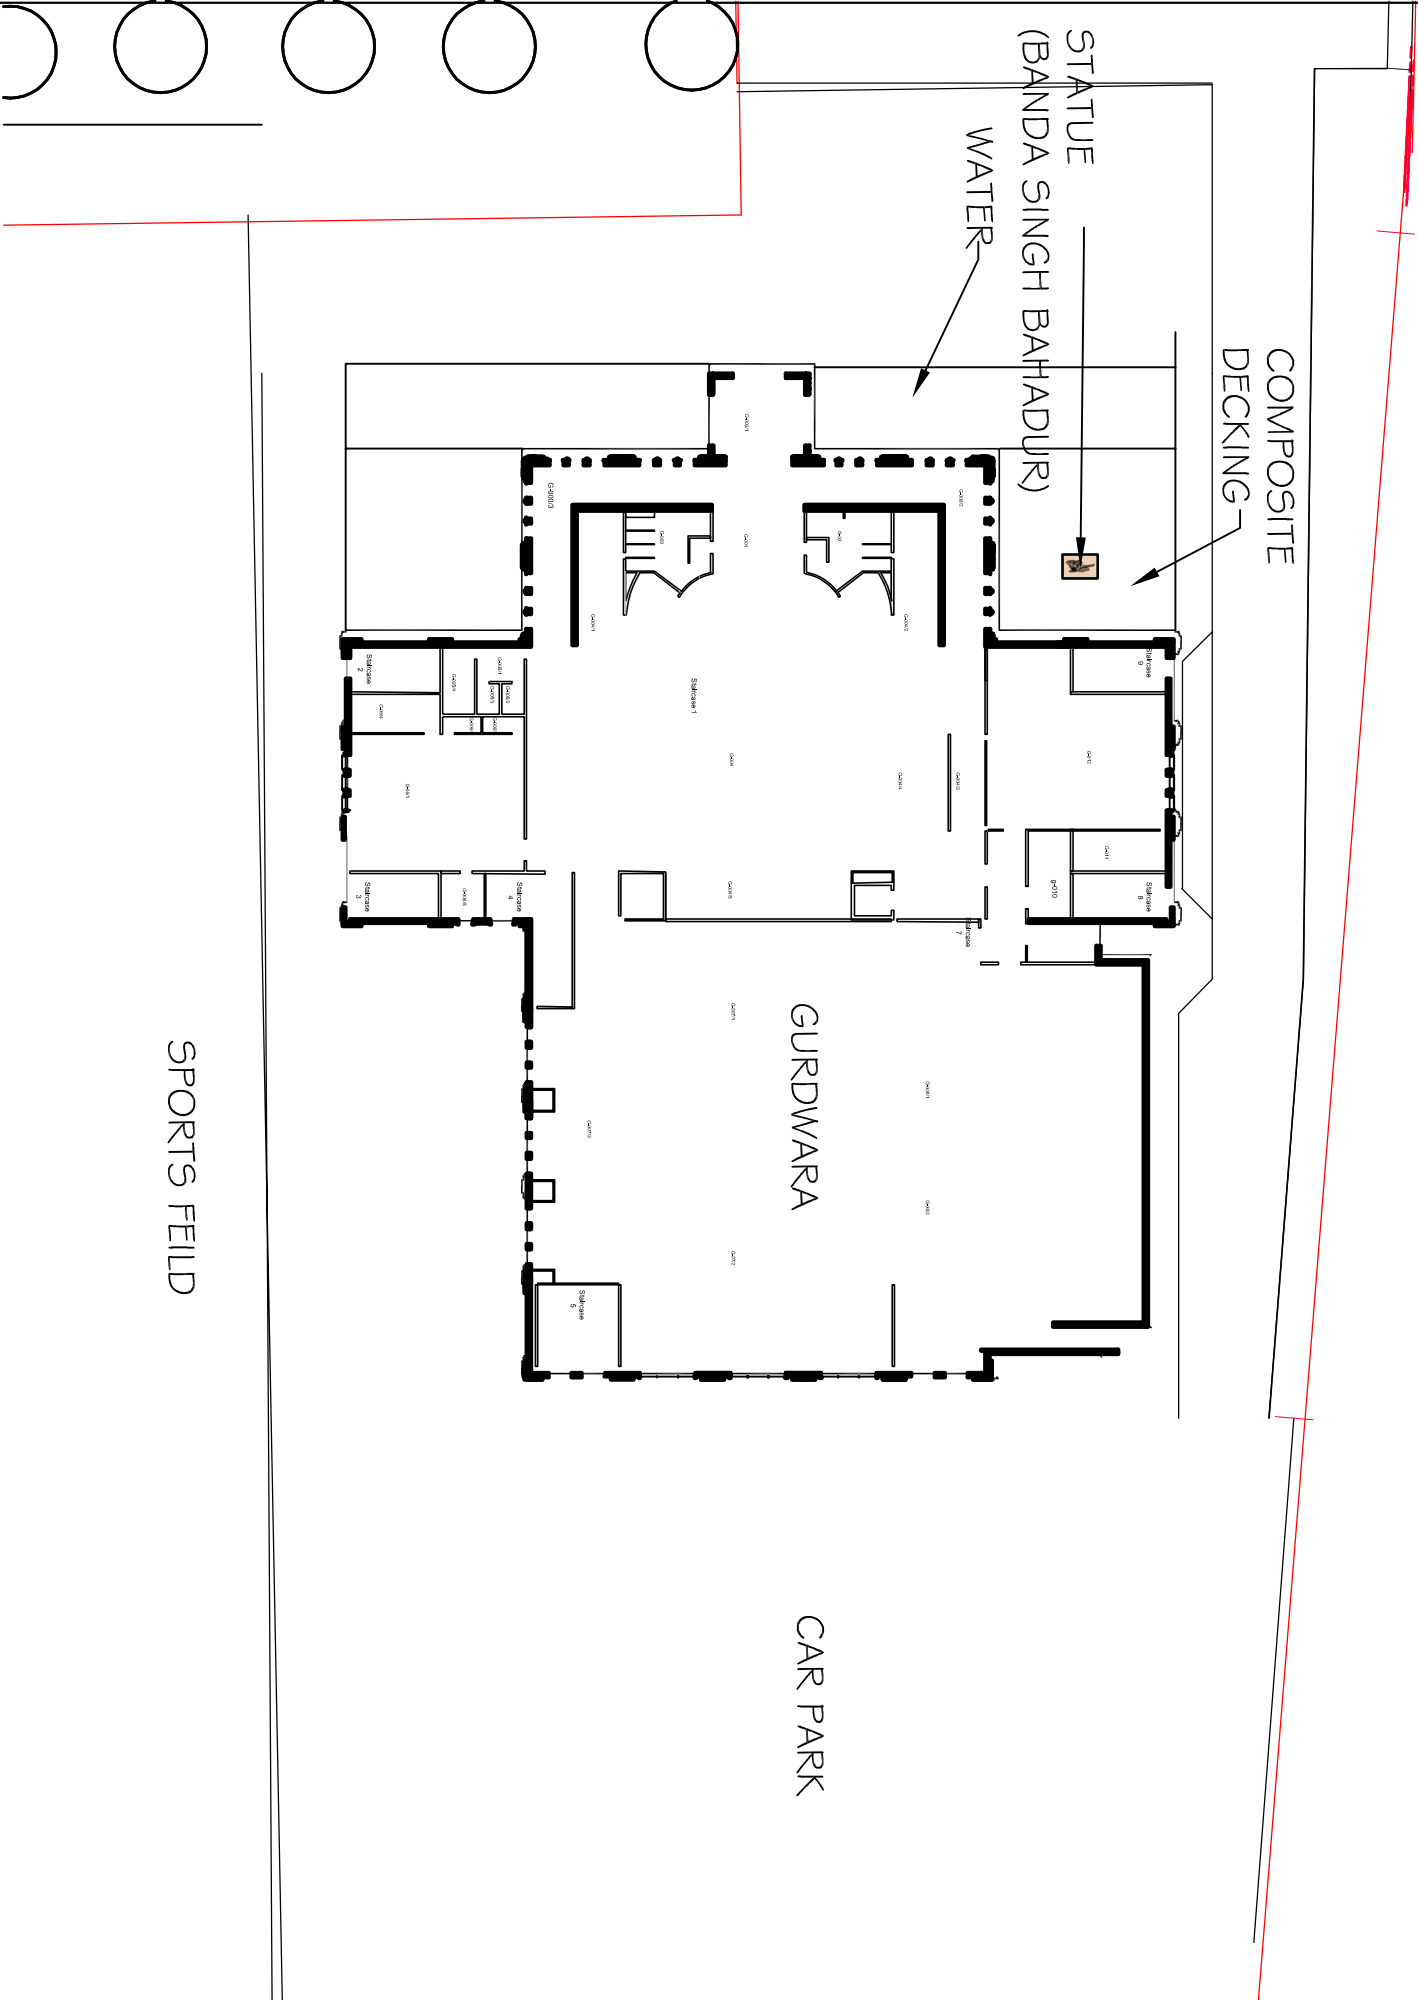
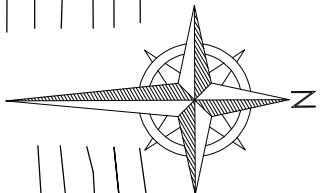


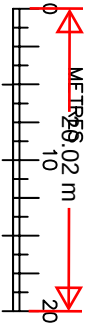

Scale 1:500

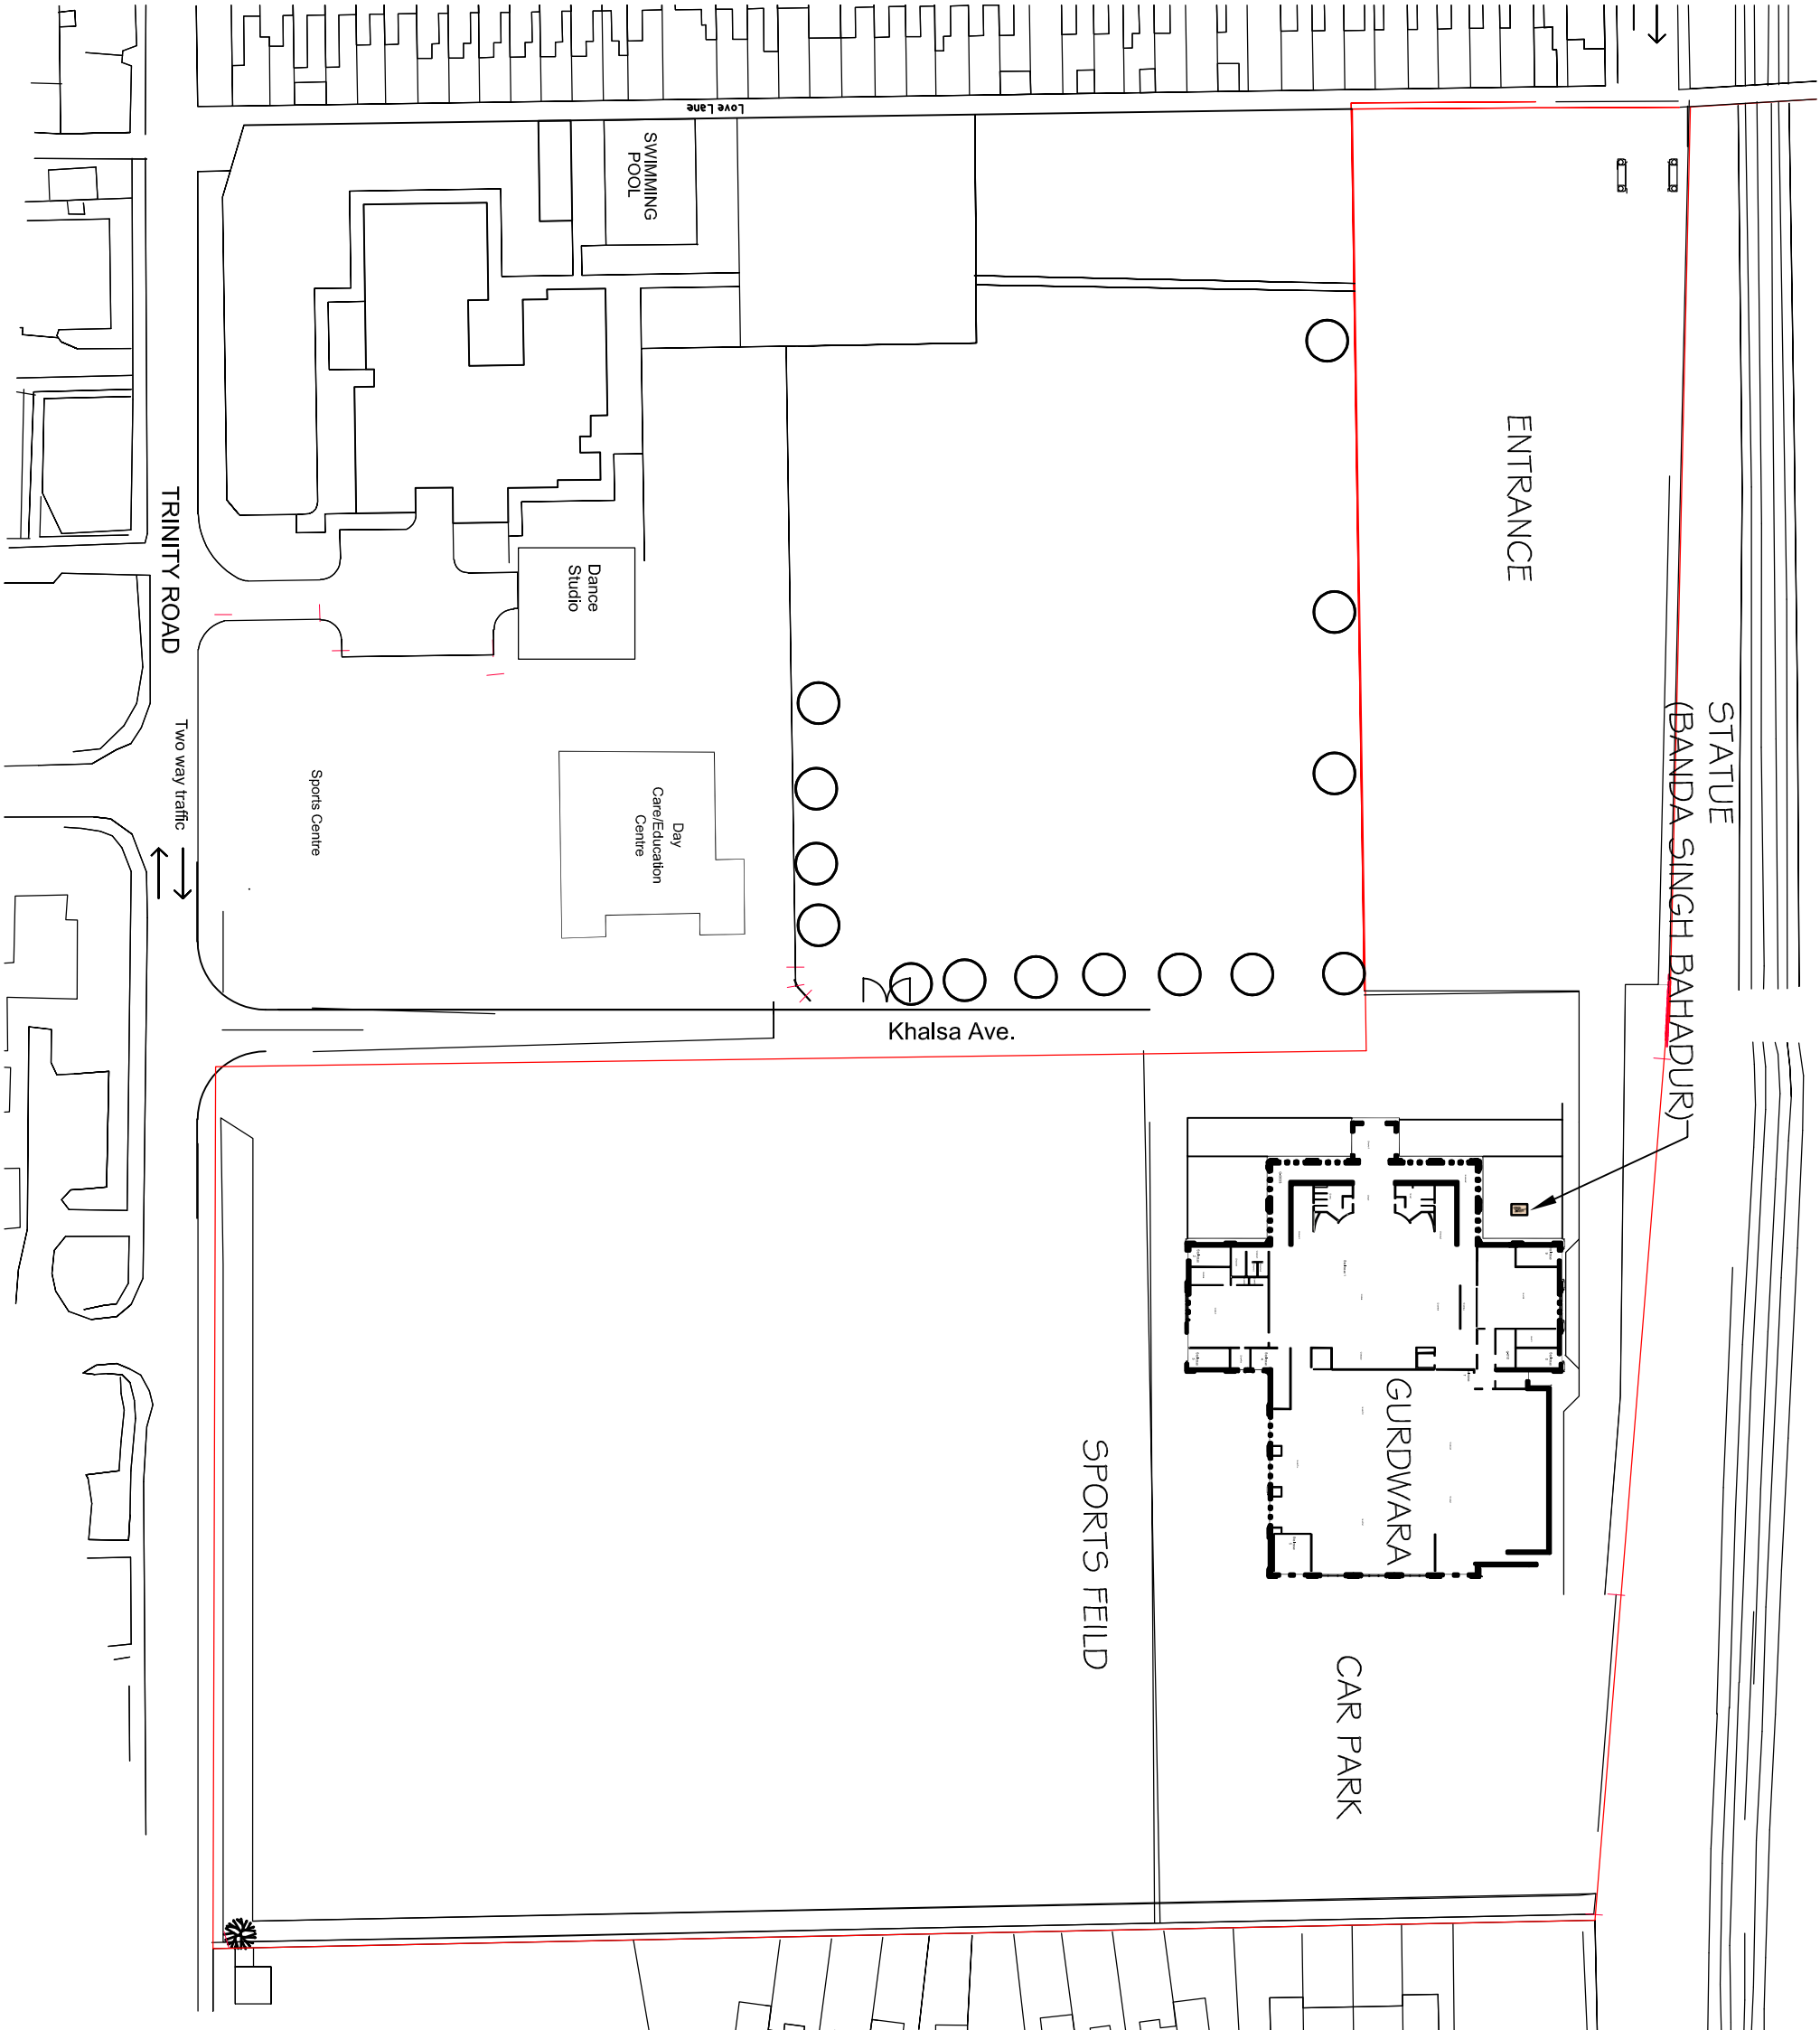

Scale 1:1000

Project		SIRI GURU NANAK DARBAR GURDWARA	
SADDINGTON STREET GRAVESEND KENT DA1 2 1AG		Picaroons Maidstone Road Platt Kent TN15 8LB	
STATUE PROJECT (BANDA SINGH BAHADUR)		Tel: 0782827909 E-mail: hbchanna@iscali.co.uk	
Drawing Title	Rev	Description	Date
Proposed Block Plan			
H Channa		Drawn HC	
Date June 25		Scale 1:1000 1:500	
Drawing No. GND/A2/O9			