



100mm

50mm

10mm

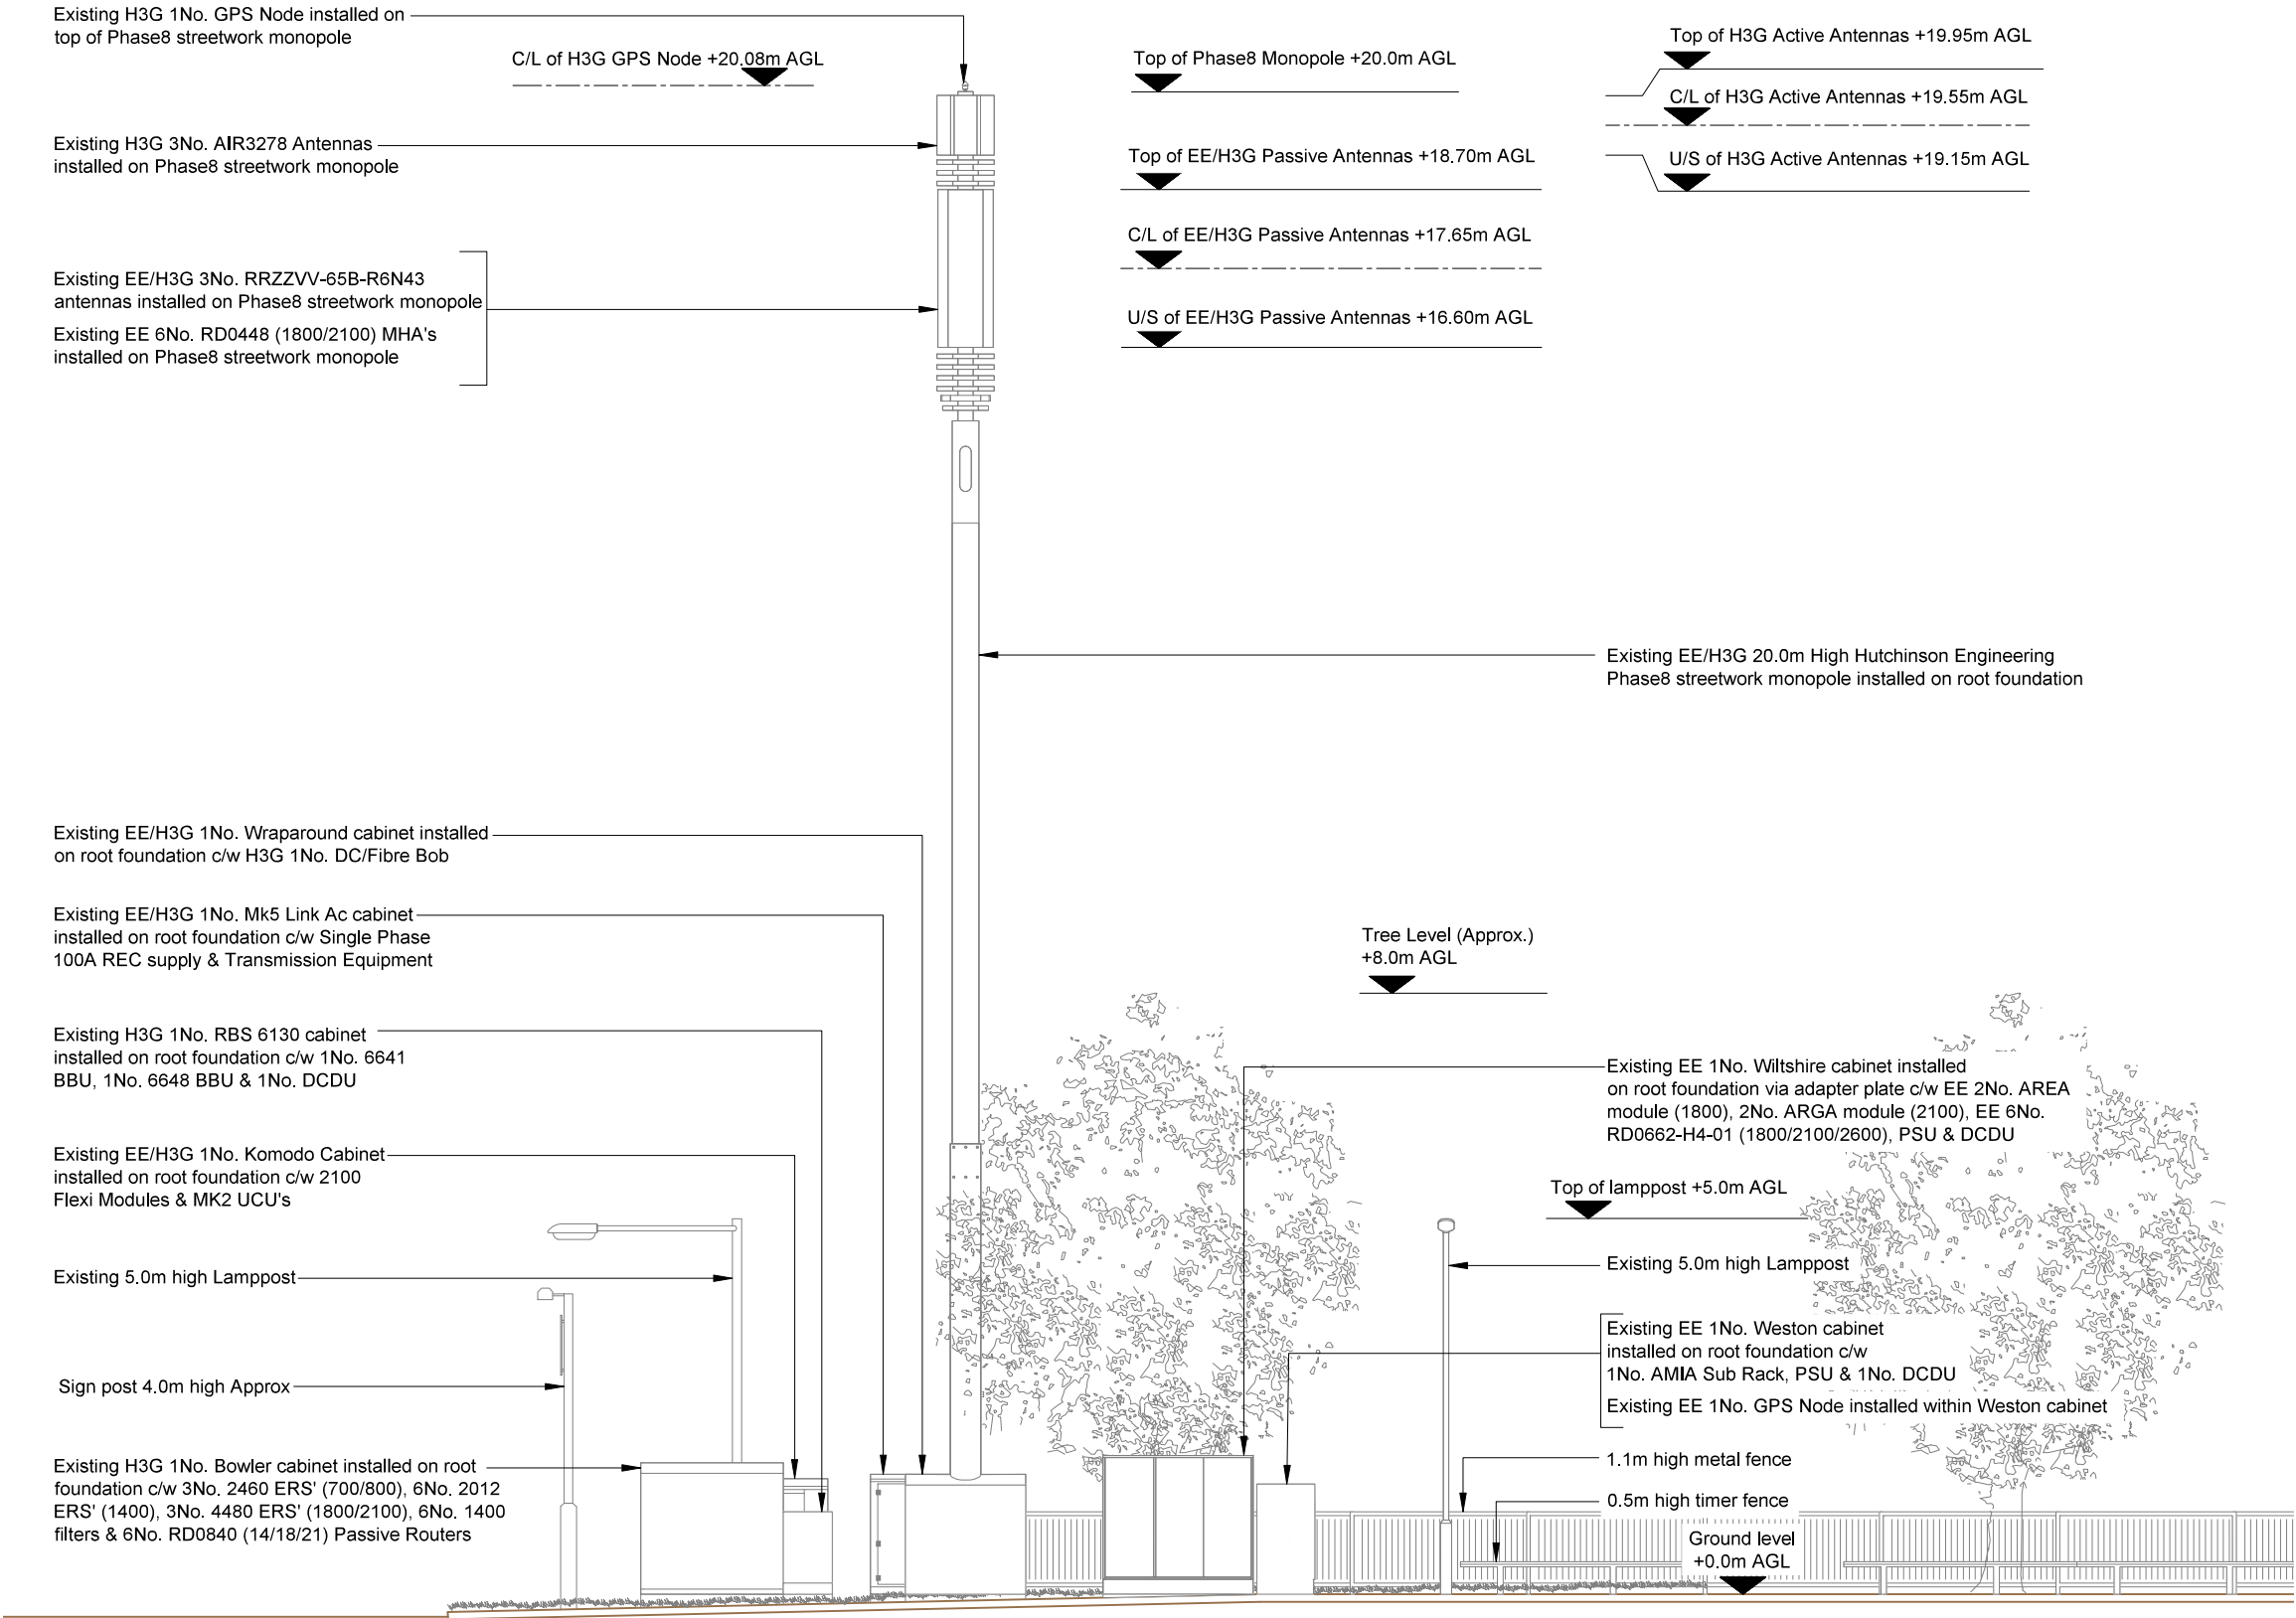

EXISTING SITE ELEVATION A

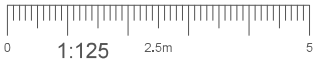

- NOTES:
- ALL DIMENSIONS IN MM UNLESS OTHERWISE NOTED.

Master:	Project:	Purpose of Issue:	Issue:
M001	Churchill	Detailed Design	A1
Date:	10/10/2025	Revision / Upgrade Description:	
Drawn:	RR	Detailed Design Issue	
Checked:	RAJ		
Approved:	DVH		



Hutchison 3G UK Limited
Green Park, 450 Longwater Avenue
Reading, RG30 3UR
Tel: 01628 765 000
Fax: 01628 765 001

H3G Base Station Information line:
0845 6043000
Available 8am-8pm Monday to Friday

Design Consultant:



WHP Telecoms
401 Faraday Street, Birchwood,
Park, Warrington, Cheshire,
WA3 6GA

Tel: 01925424100
e-mail: info@whptelecoms.com

Site Name:
THE PARADE DNS

Site ID:
955028

Address:
**THE PARADE DNS
VALLEY DRIVE
GRAVESEND
KENT
DA12 5RT**

Title:
200 EXISTING SITE ELEVATION

Project:
CHURCHILL

Purpose of Issue:
DETAILED DESIGN

EE Cell ID:	MBNL Cell ID:	H3G Cell ID:
51533	GVM005	DA0184

File name:
GVM005_51533_DA0184_CWP_DD_A1