
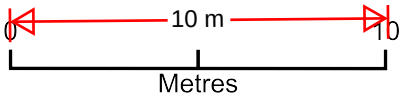


277 Colyer Road - dropped kerb

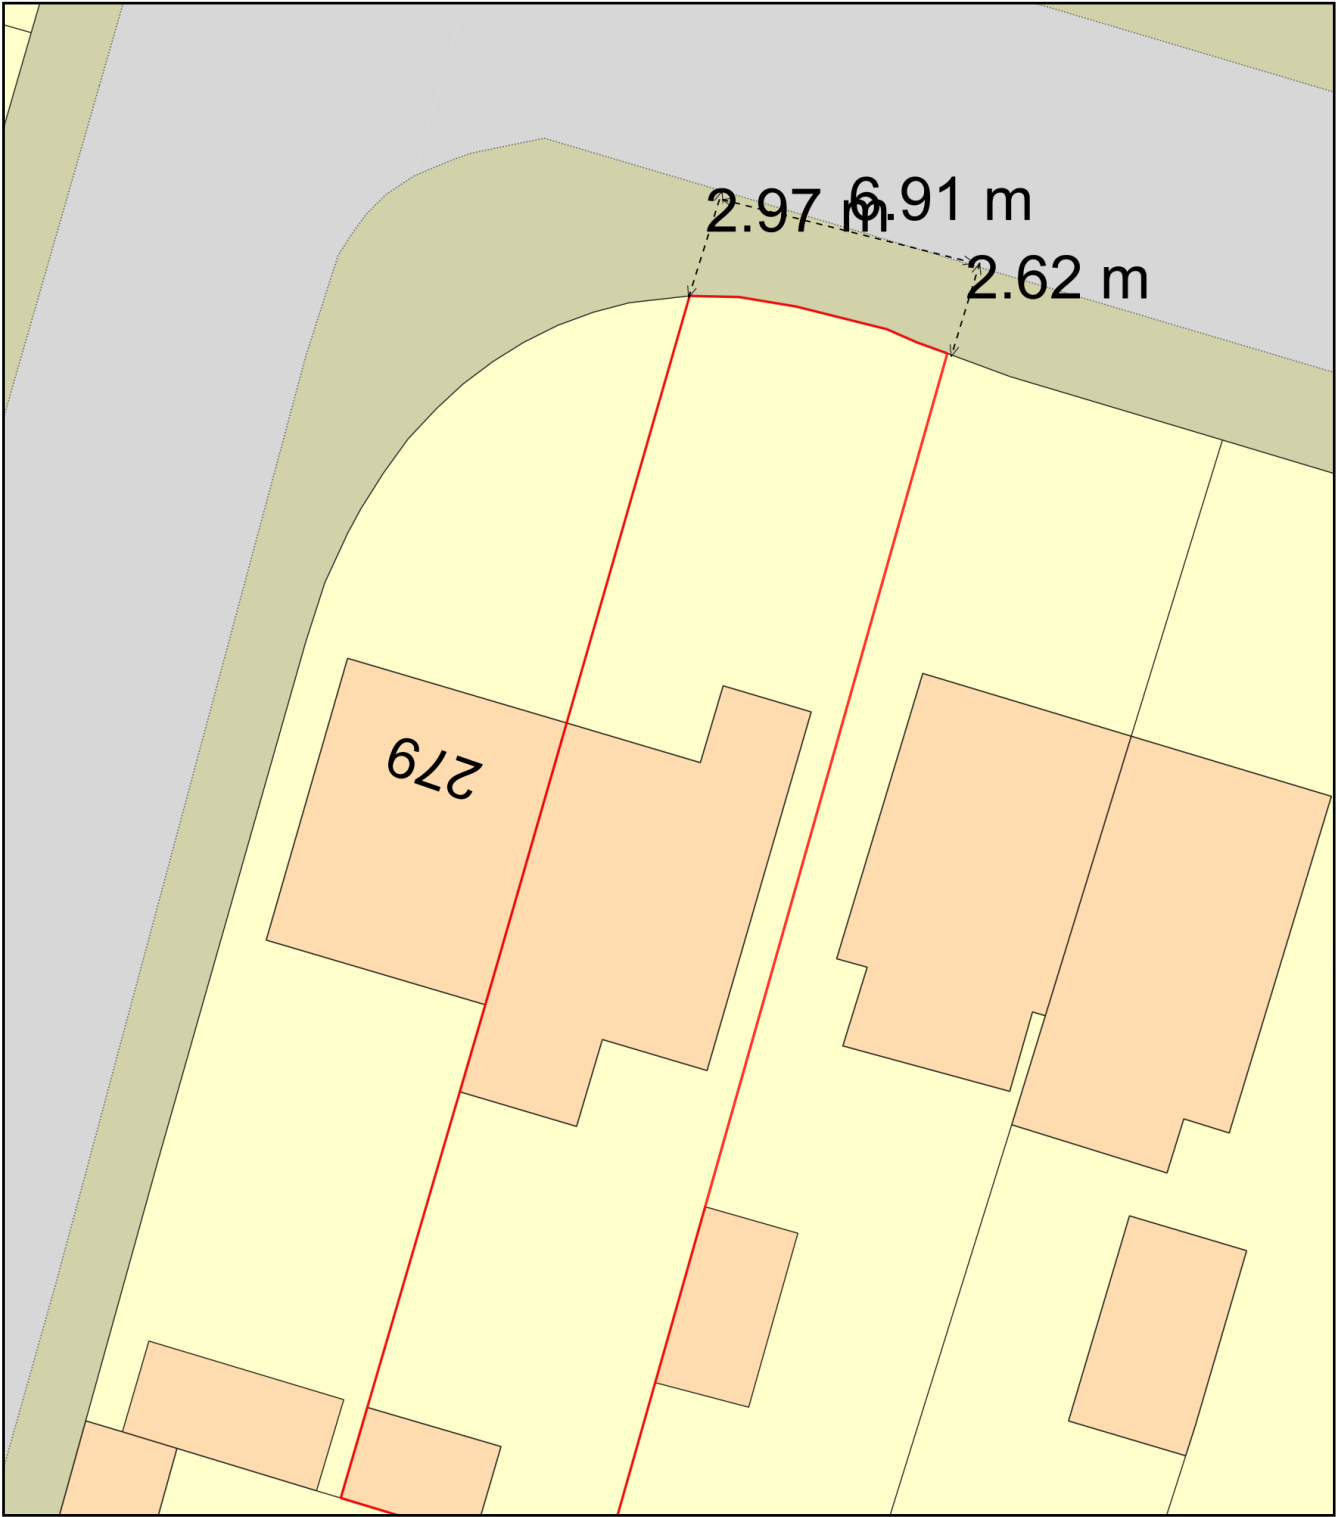

Plan Produced for: Judith Sandford  
Date Produced: 06 Feb 2025  
Plan Reference Number: TQRQM25037154209649  
Scale: 1:200 @ A4