

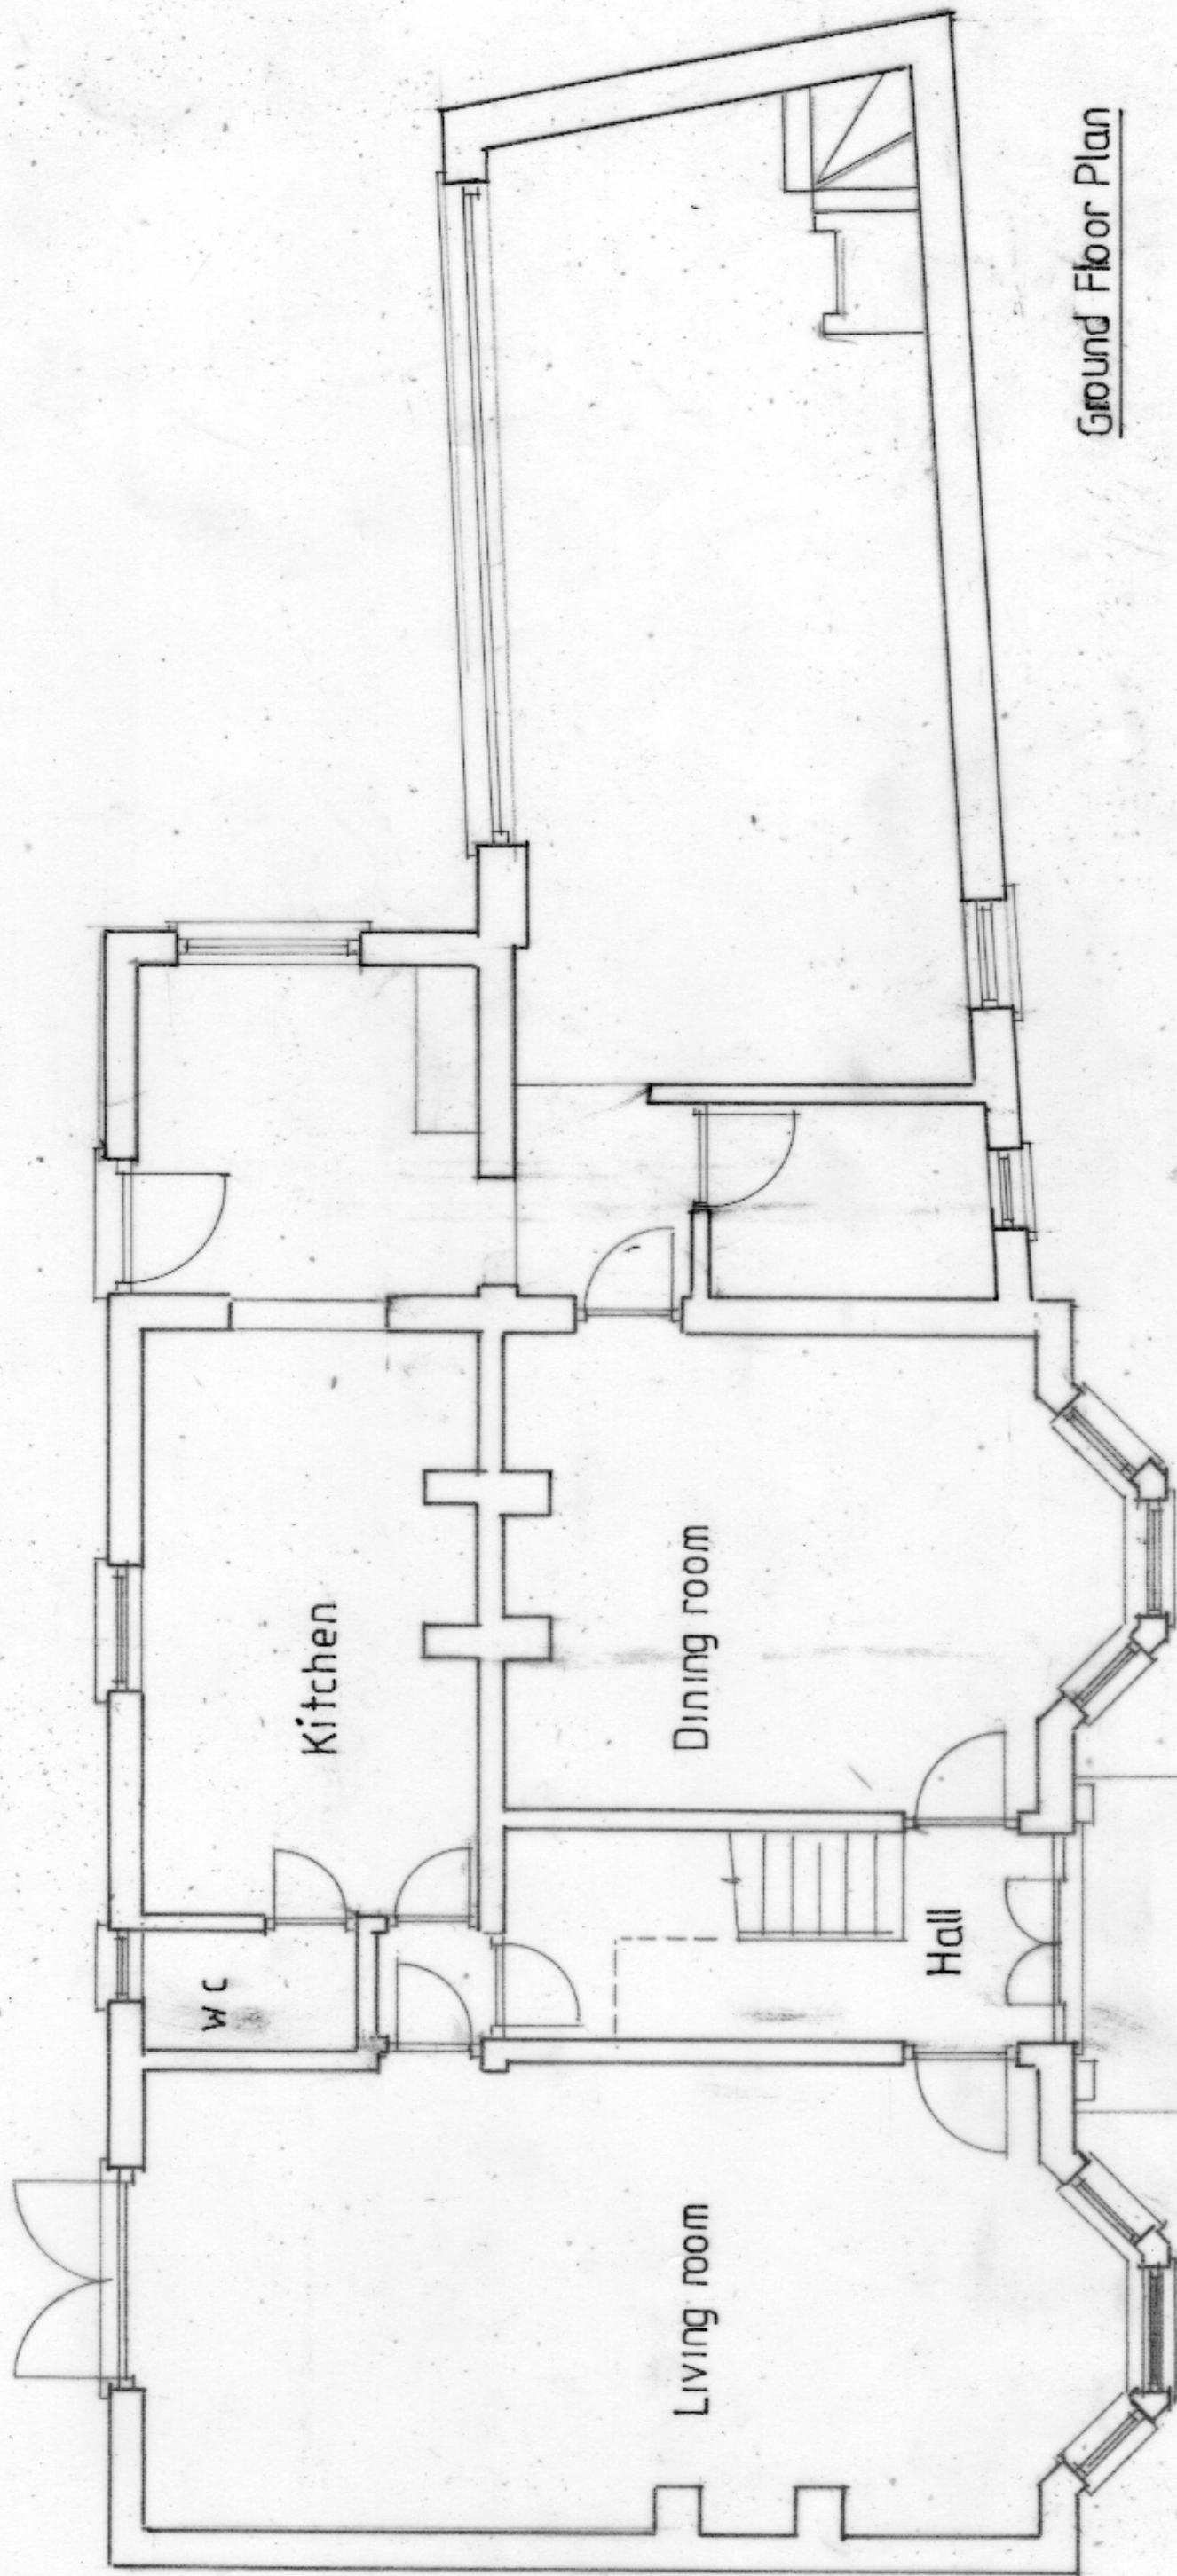


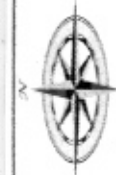

Ground Floor Plan

Rev:

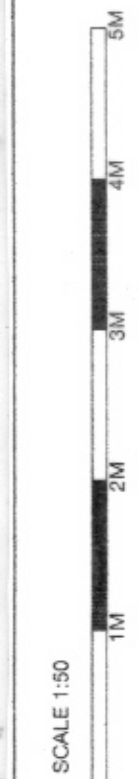

WESTLEIGH DESIGN

PROPOSED TWO STOREY REAR EXTENSION AND INTERNAL ALTERATIONS
 MR C EATON RIDGEWAY HOUSE THE RIDGEWAY SHORNE GRAVESEND KENT DA12 3LW
 1:50 @ A3 240626/1 OF 9 24M² EXISTING GROUND FLOOR PLAN