





Rev: _____

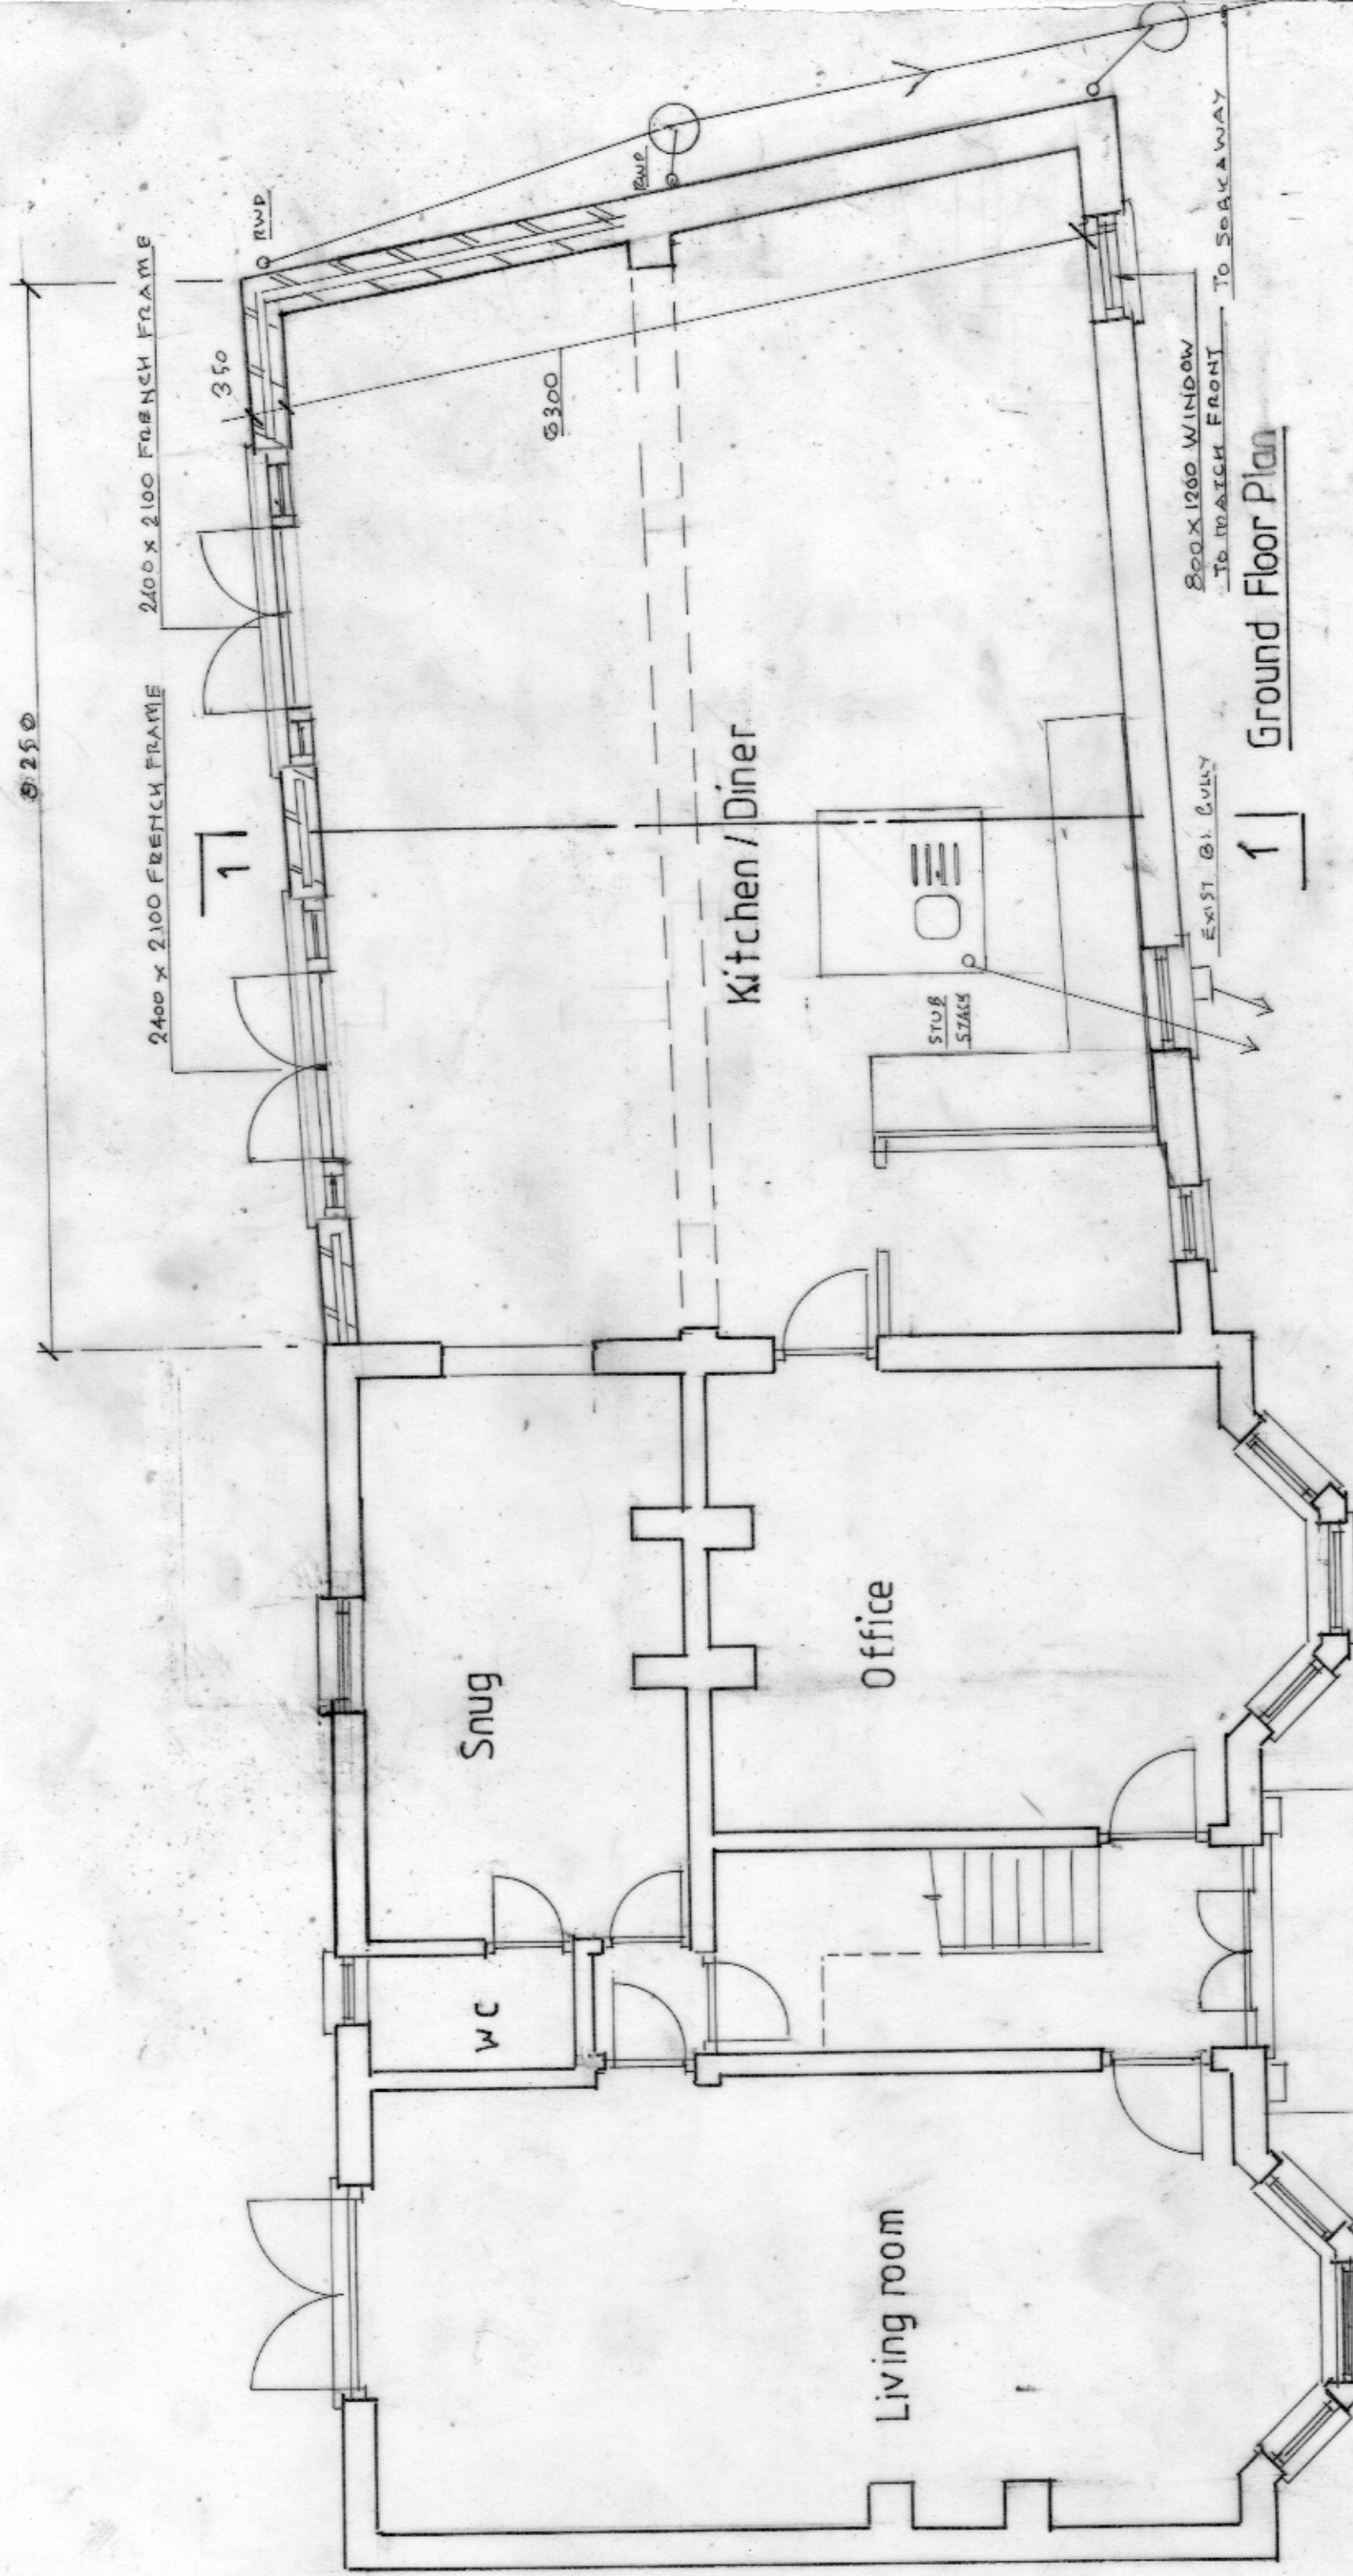

PROPOSED TWO STOREY REAR EXTENSION AND INTERNAL ALTERATIONS
MR C EATON RIDGEWAY HOUSE THE RIDGEWAY SHORNE GRAVESEND KENT DA12 3LW
1:50 @ A3 240626/5 OF 9 24M² PROPOSED GROUND FLOOR PLAN

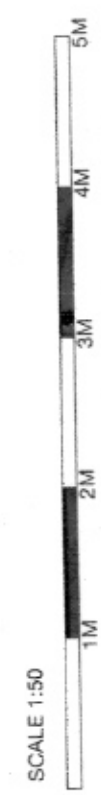

W ESTLEIGH DESIGN