


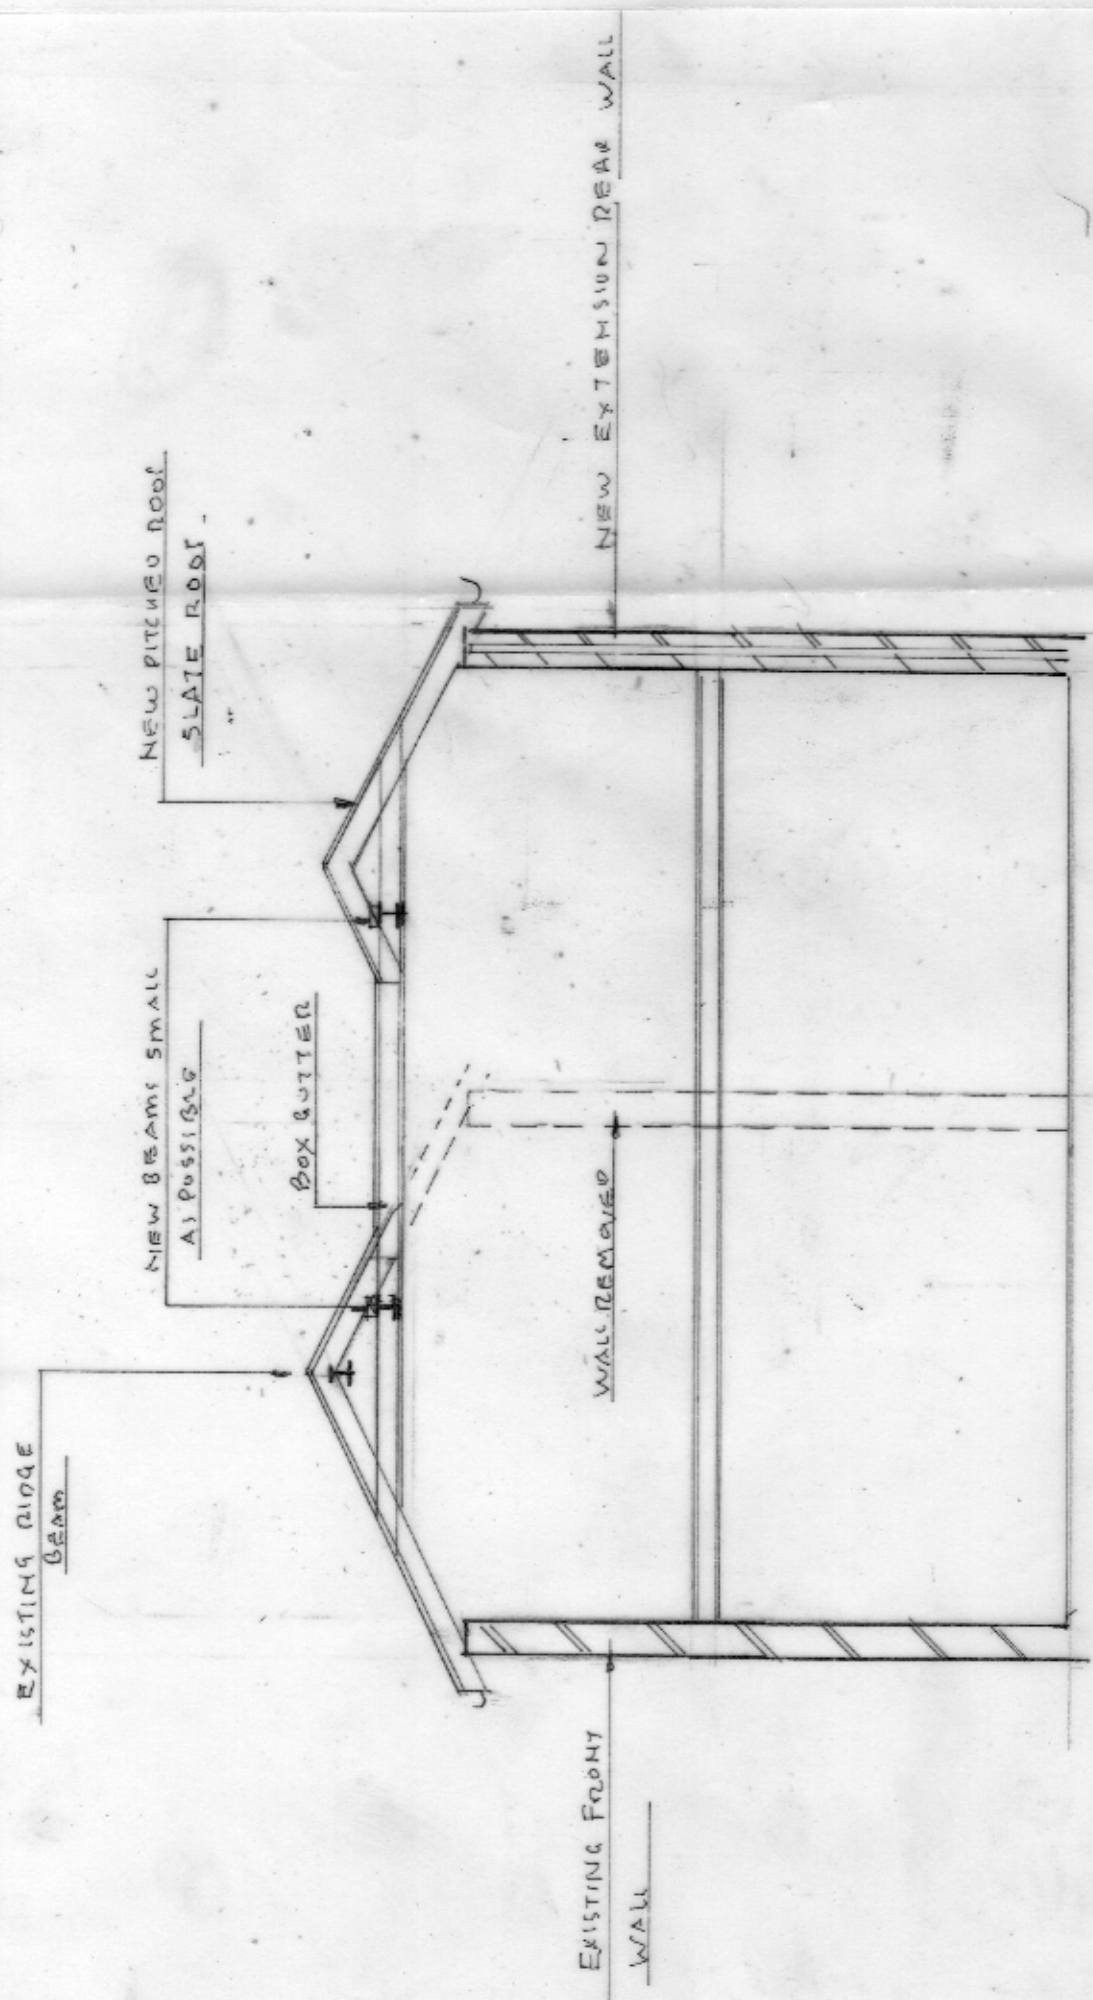

Section 1-1



SCALE 1:50



Rev: A 3-7-26 AM/s



PROPOSED TWO STOREY REAR EXTENSION AND INTERNAL ALTERATIONS
MR C EATON RIDGEWAY HOUSE THE RIDGEWAY SHORNE GRAVESEND KENT DA12 3LW
1:50 @ A3 240626/9 OF 9 24M² PROPOSED SECTION