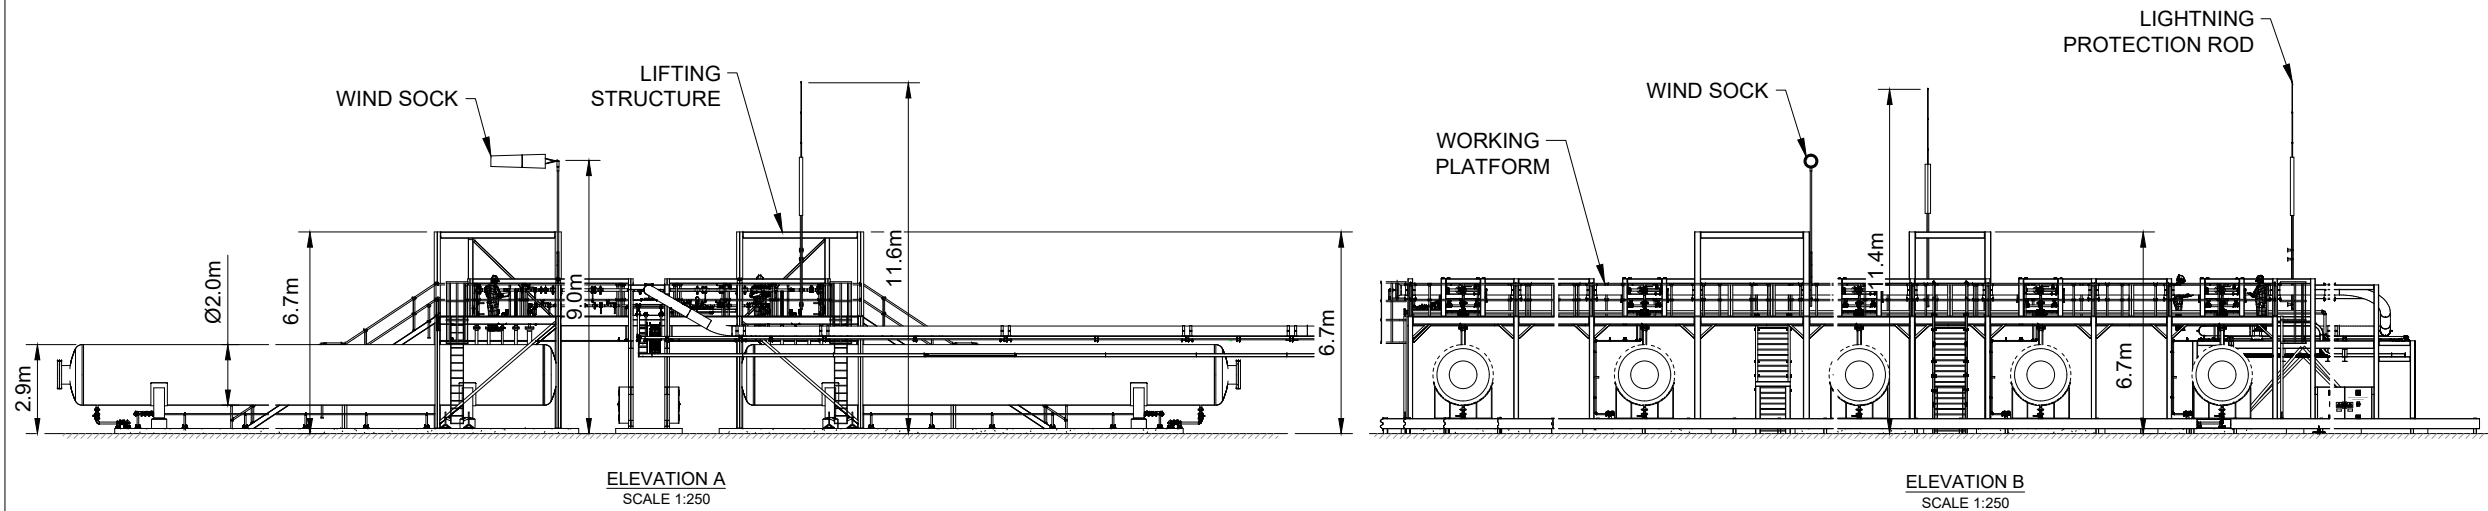
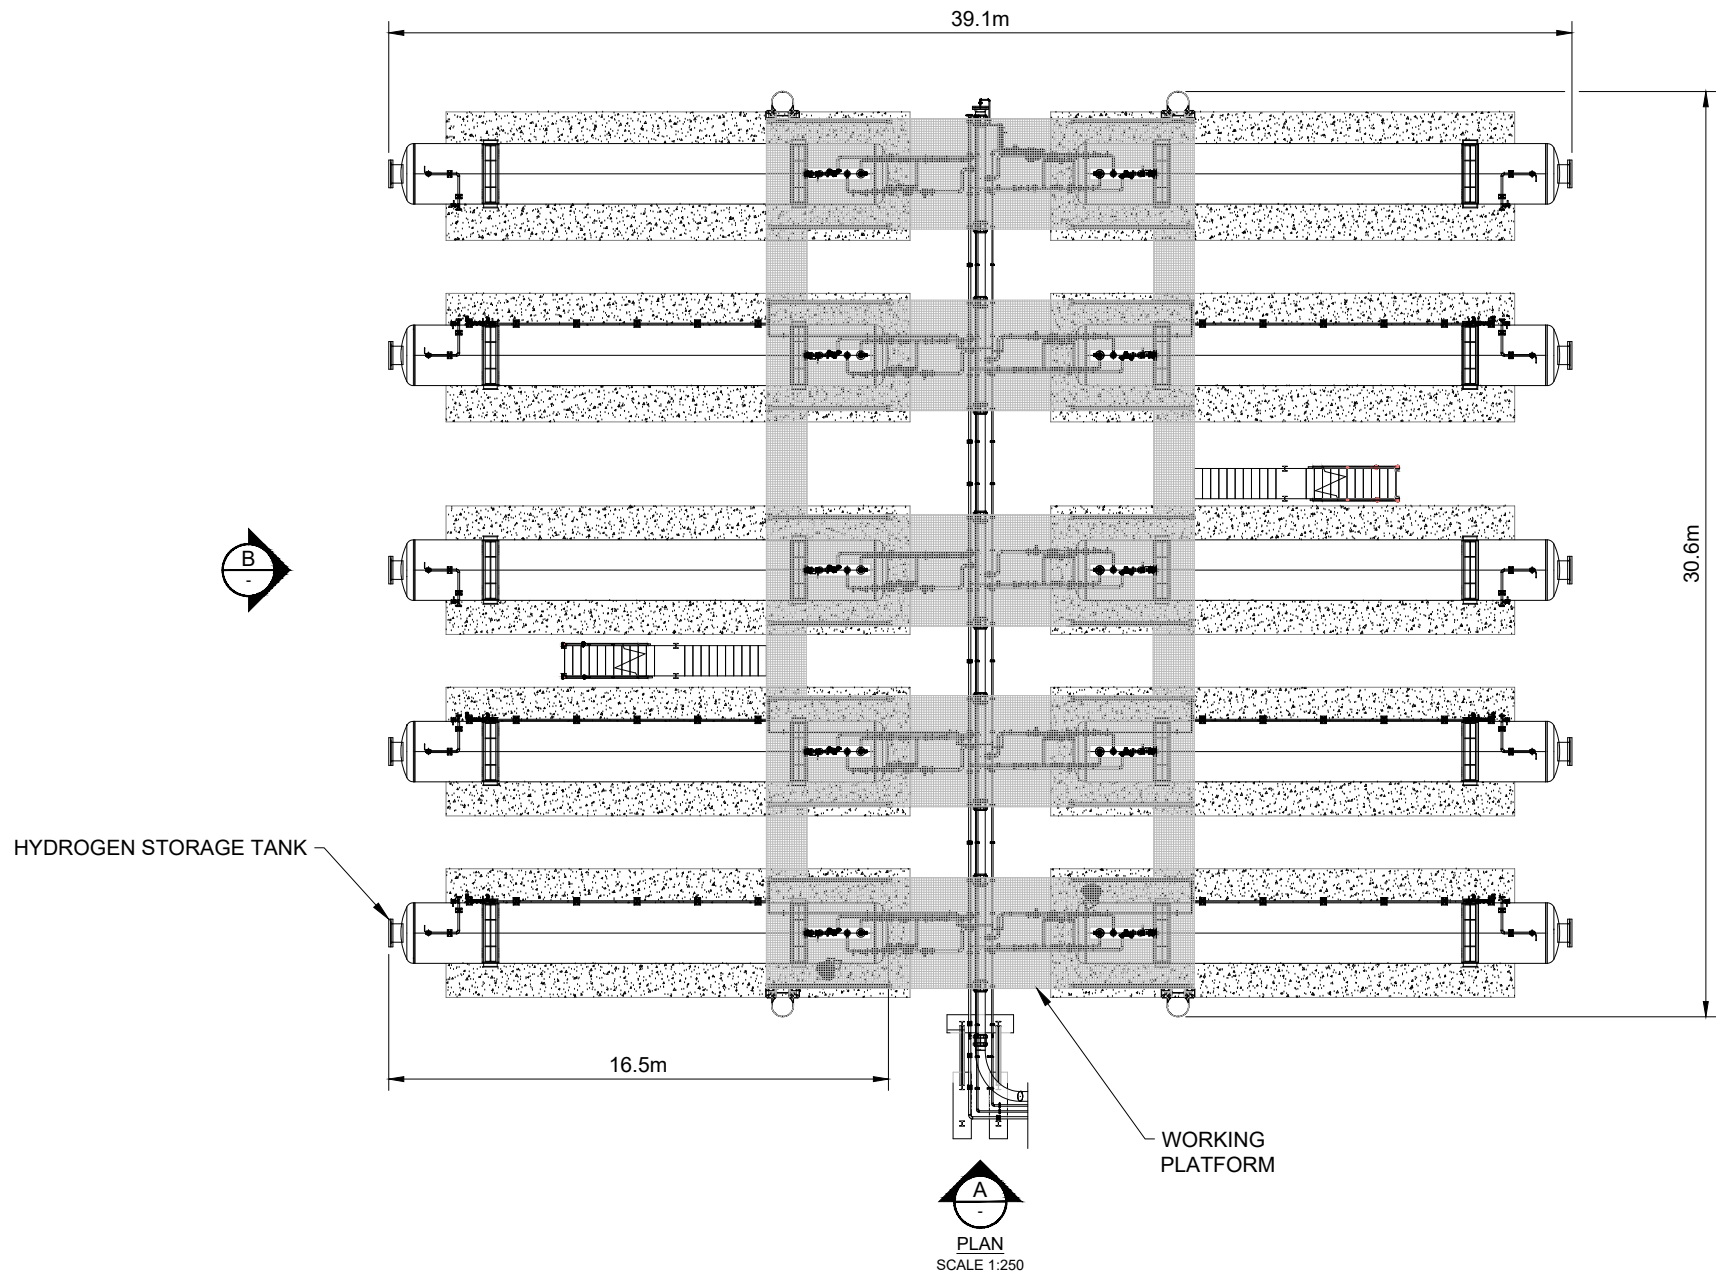


- NOTES:
1. ALL DIMENSIONS ARE IN METRES UNLESS OTHERWISE STATED.
 2. DETAILS SHOWN ARE INDICATIVE AND SUBJECT TO FINAL DESIGN.
 3. ALL DIMENSIONS ARE APPROXIMATE AND SUBJECT TO DETAILED DESIGN.
 4. SMALLER TANKS WITH SAME RESULTANT VOLUME COULD BE UTILISED.
 5. DRAWING SHOWS ALL 10 STORAGE TANKS IN PLAN VIEW WITH CORRESPONDING SECTION VIEW. PREVIOUS PLANNING SUBMISSION ONLY SHOWED ONE TANK IN ISOLATION. PLEASE REFER TO DESIGN STATEMENT FOR FULL DETAILS OF CHANGES AROUND THE STORAGE AREA.

3	AL	CA	BS	2026-08-07	GENERAL AMENDMENTS	E		
2	BM	MK	BS	2025-02-10	UPDATED STORAGE TANK DETAILS			
1	BM	BS	MK	2023-08-09	FIRST ISSUE			
ISSUE	DRAWN	CHKD	APPD	DATE	REVISION NOTES			
PURPOSE					COORDINATES			
PLANNING					N/A			
SCALE					DATUM			
AS SHOWN @A3					N/A			
LAYOUT DRAWING					T-LAYOUT NO			
N/A					N/A			
PROJECT TITLE							F	
GREEN HYDROGEN 3								
KIMBERLY CLARK NORTHFLEET								
DRAWING TITLE								
HYDROGEN STORAGE TANKS								
(UPDATED PLAN)								
RES DRAWING NUMBER						REV		
05135-RES-HYD-DR-PT-002						3		
THIS DRAWING IS THE PROPERTY OF RENEWABLE ENERGY SYSTEMS LIMITED AND NO REPRODUCTION MAY BE MADE IN WHOLE OR IN PART WITHOUT PERMISSION								
					BEAUFORT COURT, EGG FARM LANE, KINGS LANGLEY, HERTS WD4 8LR. UK TEL +44 (0) 1923 299200 WWW.RES-GROUP.COM			G