



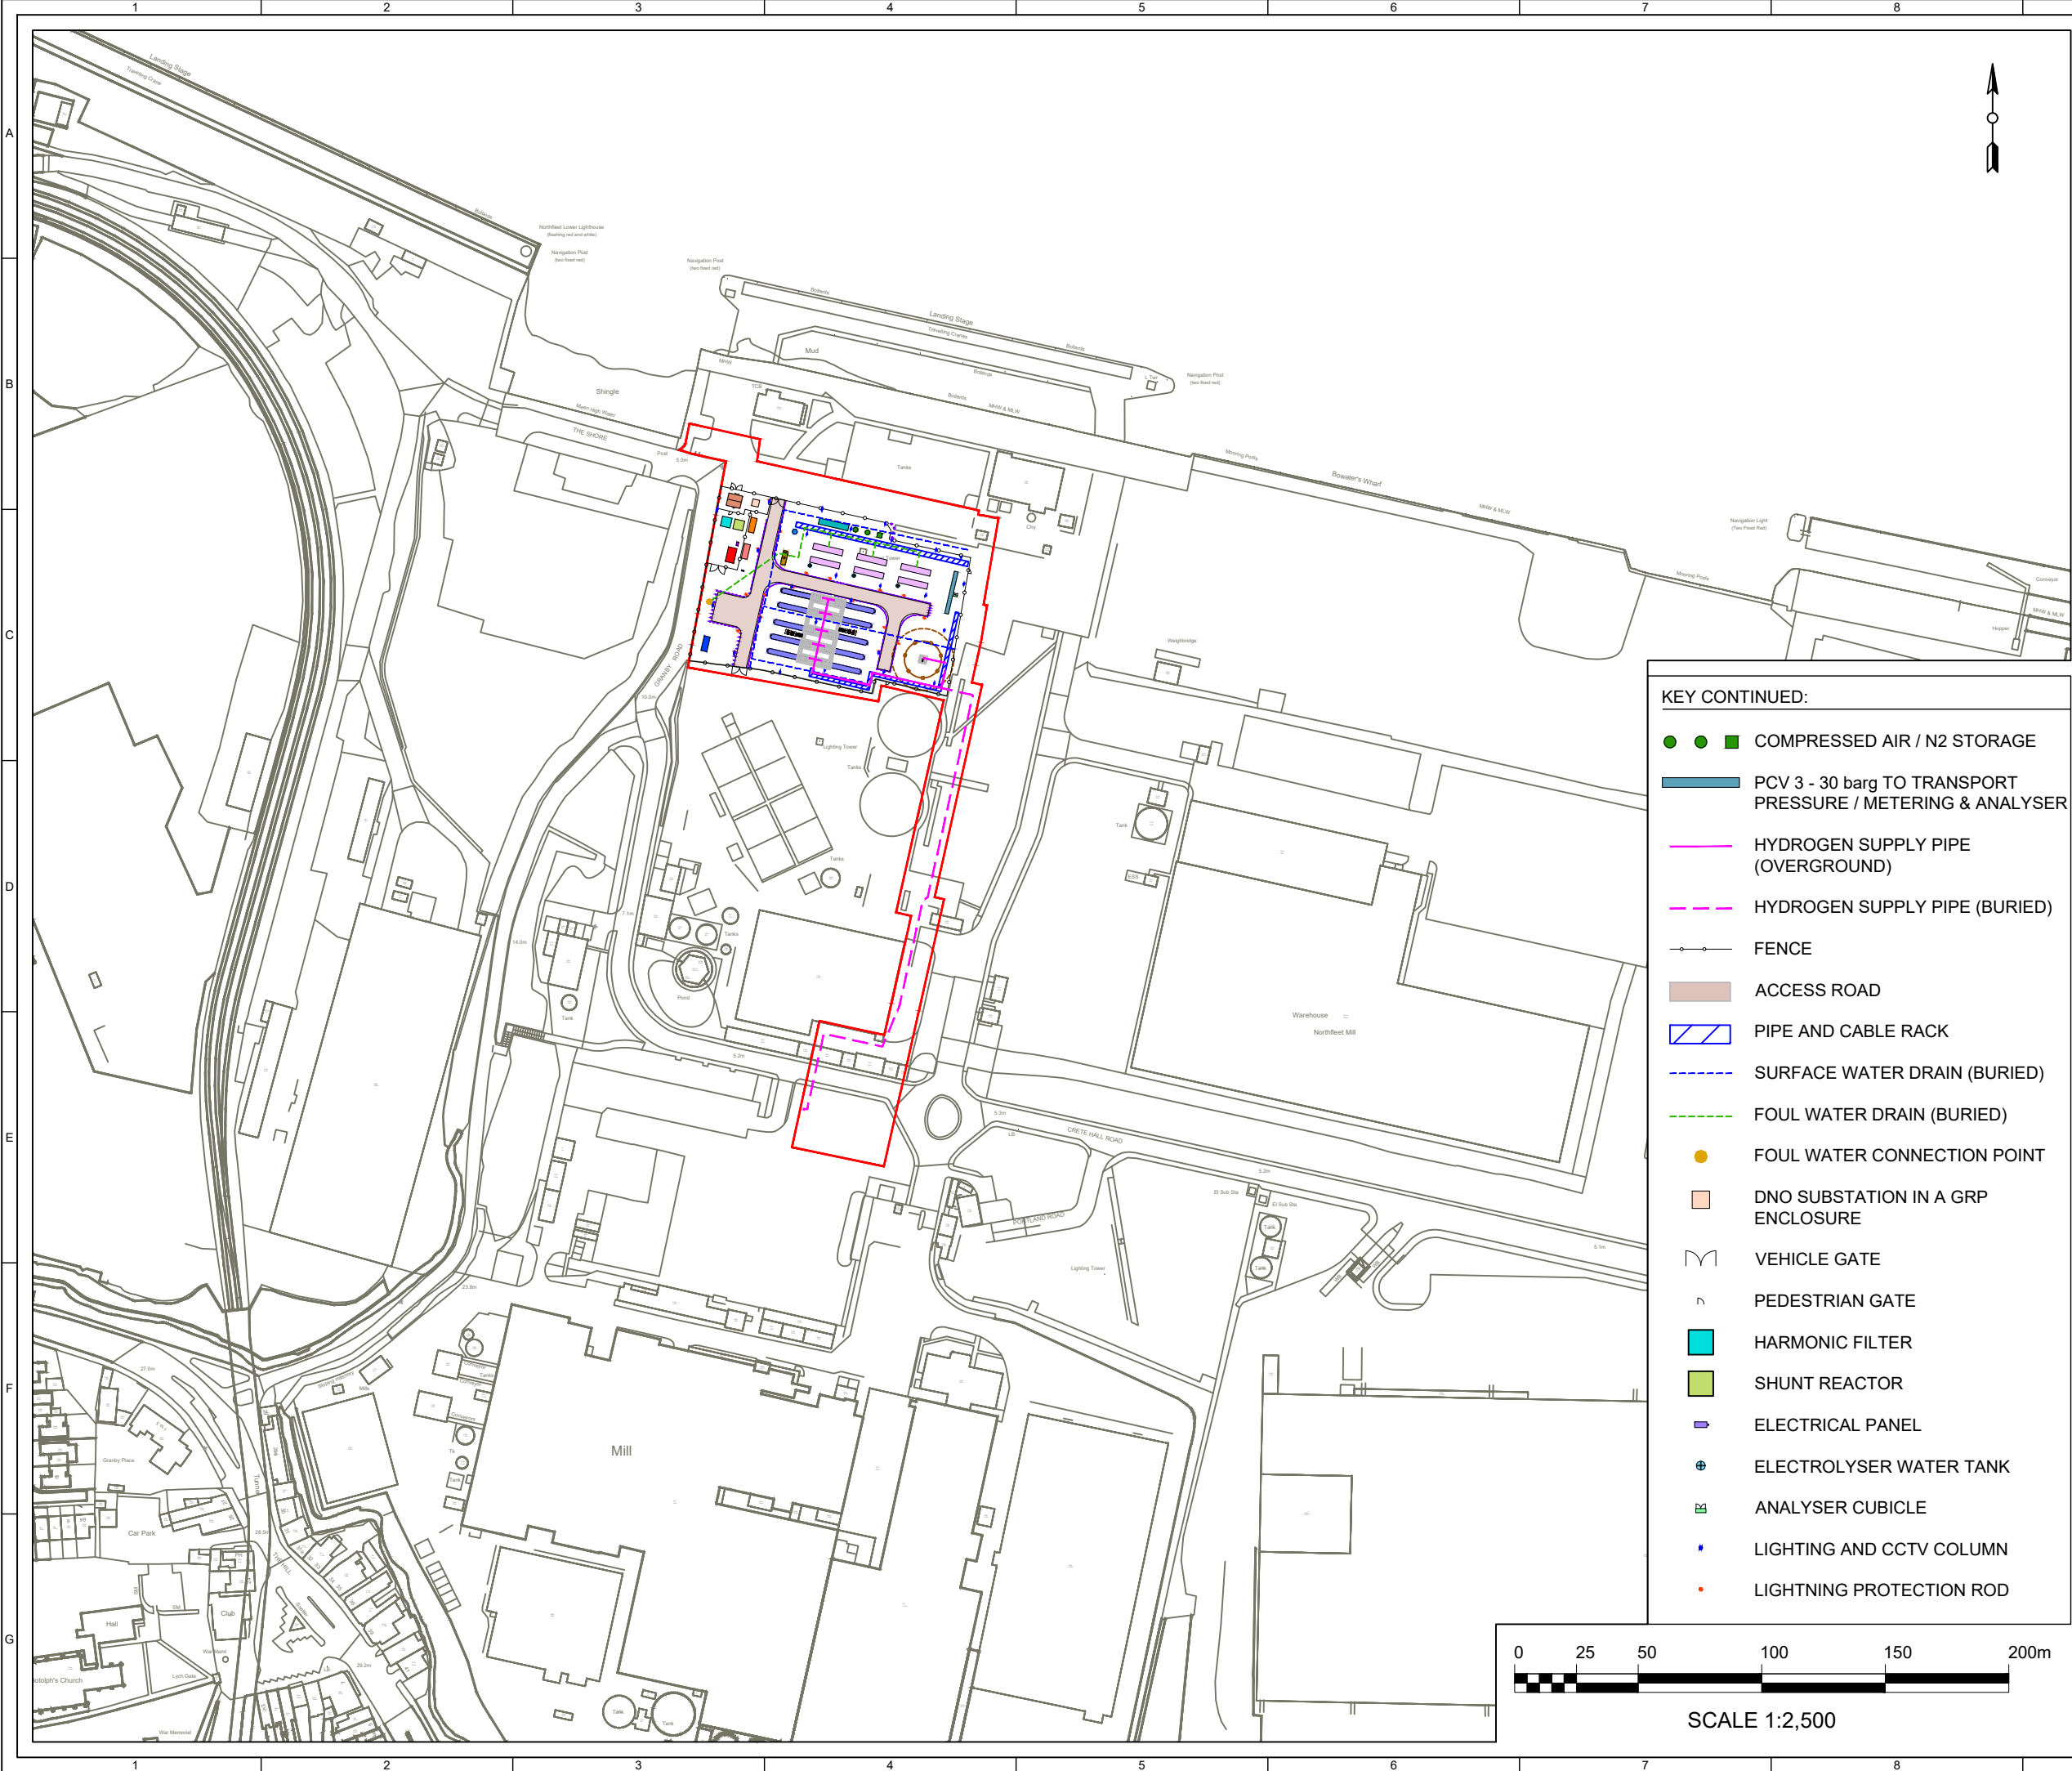

KEY CONTINUED:

- COMPRESSED AIR / N2 STORAGE
- PCV 3 - 30 barg TO TRANSPORT PRESSURE / METERING & ANALYSER
- HYDROGEN SUPPLY PIPE (OVERGROUND)
- HYDROGEN SUPPLY PIPE (BURIED)
- FENCE
- ACCESS ROAD
- PIPE AND CABLE RACK
- SURFACE WATER DRAIN (BURIED)
- FOUL WATER DRAIN (BURIED)
- FOUL WATER CONNECTION POINT
- DNO SUBSTATION IN A GRP ENCLOSURE
- VEHICLE GATE
- PEDESTRIAN GATE
- HARMONIC FILTER
- SHUNT REACTOR
- ELECTRICAL PANEL
- ELECTROLYSER WATER TANK
- ANALYSER CUBICLE
- LIGHTING AND CCTV COLUMN
- LIGHTNING PROTECTION ROD

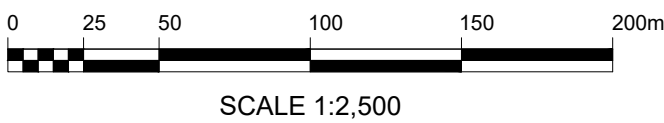

© CROWN COPYRIGHT, ALL RIGHTS RESERVED.
2026 LICENCE NUMBER AC0000808122.

KEY:

- PROPOSED DEVELOPMENT BOUNDARY (1.39 HECTARES) (OUTSIDE EDGE OF LINE DENOTES BOUNDARY)
- HYDROGEN ELECTROLYSERS
- HYDROGEN STORAGE TANK
- HIGH VOLTAGE ROOM
- LOW VOLTAGE ROOM
- COMPRESSOR, AIR/N2 TANK AND PRODUCTION
- DNO SUBSTATION BUILDING
- VENT
- VENT THERMAL EXCLUSION FENCE (UP TO Ø18m ZONE)
- VENT SOUND EXCLUSION AREA (Ø25m)
- CONTROL ROOM
- MAINTENANCE STORAGE
- WASTE WATER BUFFER TANK WITH PUMP
- FEED WATER BUFFER TANK AND PUMPS
- TRANSFORMER
- VEHICLE BARRIER
- BOLLARD

KEY CONTINUED...

9	AL	CA	BS	2026-08-07	UPDATED PLAN
8	BM	BY APPD	CA	2025-06-06	UPDATED DEVELOPMENT BOUNDARY
7	BM	BS	CA	2025-01-31	UPDATED BOUNDARY
6	BM	DC	IB	2025-01-23	UPDATED LAYOUT AS PER FEED MODEL
ISSUE DRAWN CHKD APPD DATE REVISION NOTES					
PURPOSE PLANNING					COORDINATES OSGB 1936
SCALE 1:2,500 @A3					DATUM N/A
LAYOUT DRAWING N/A					T-LAYOUT NO N/A
PROJECT TITLE					
GREEN HYDROGEN 3 KIMBERLY CLARK NORTHFLEET					
DRAWING TITLE					
INFRASTRUCTURE LAYOUT (UPDATED PLAN)					
RES DRAWING NUMBER					REV
05135-RES-PRO-DR-PT-001					9
THIS DRAWING IS THE PROPERTY OF RENEWABLE ENERGY SYSTEMS LIMITED AND NO REPRODUCTION MAY BE MADE IN WHOLE OR IN PART WITHOUT PERMISSION					
					
BEAUFORT COURT, EGG FARM LANE, KINGS LANGLEY, HERTS WD4 8LR, UK TEL +44 (0) 1923 299200 WWW.RES-GROUP.COM					