



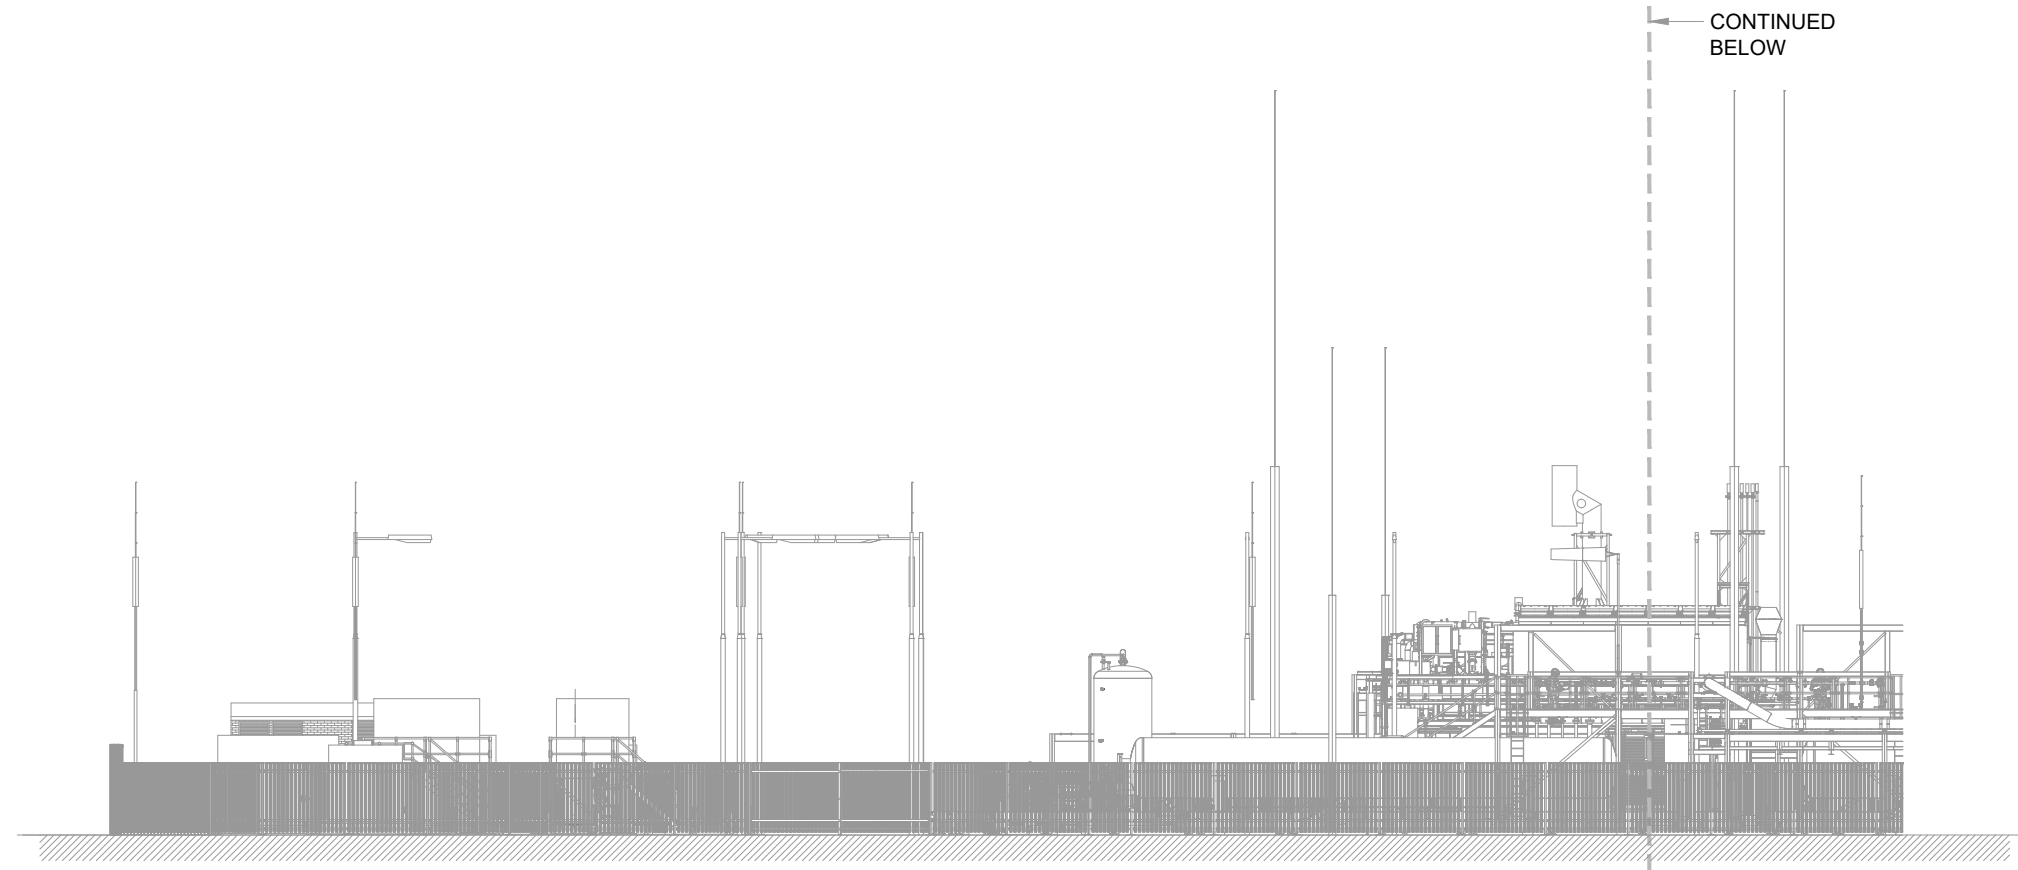

VIEW LOOKING NORTH

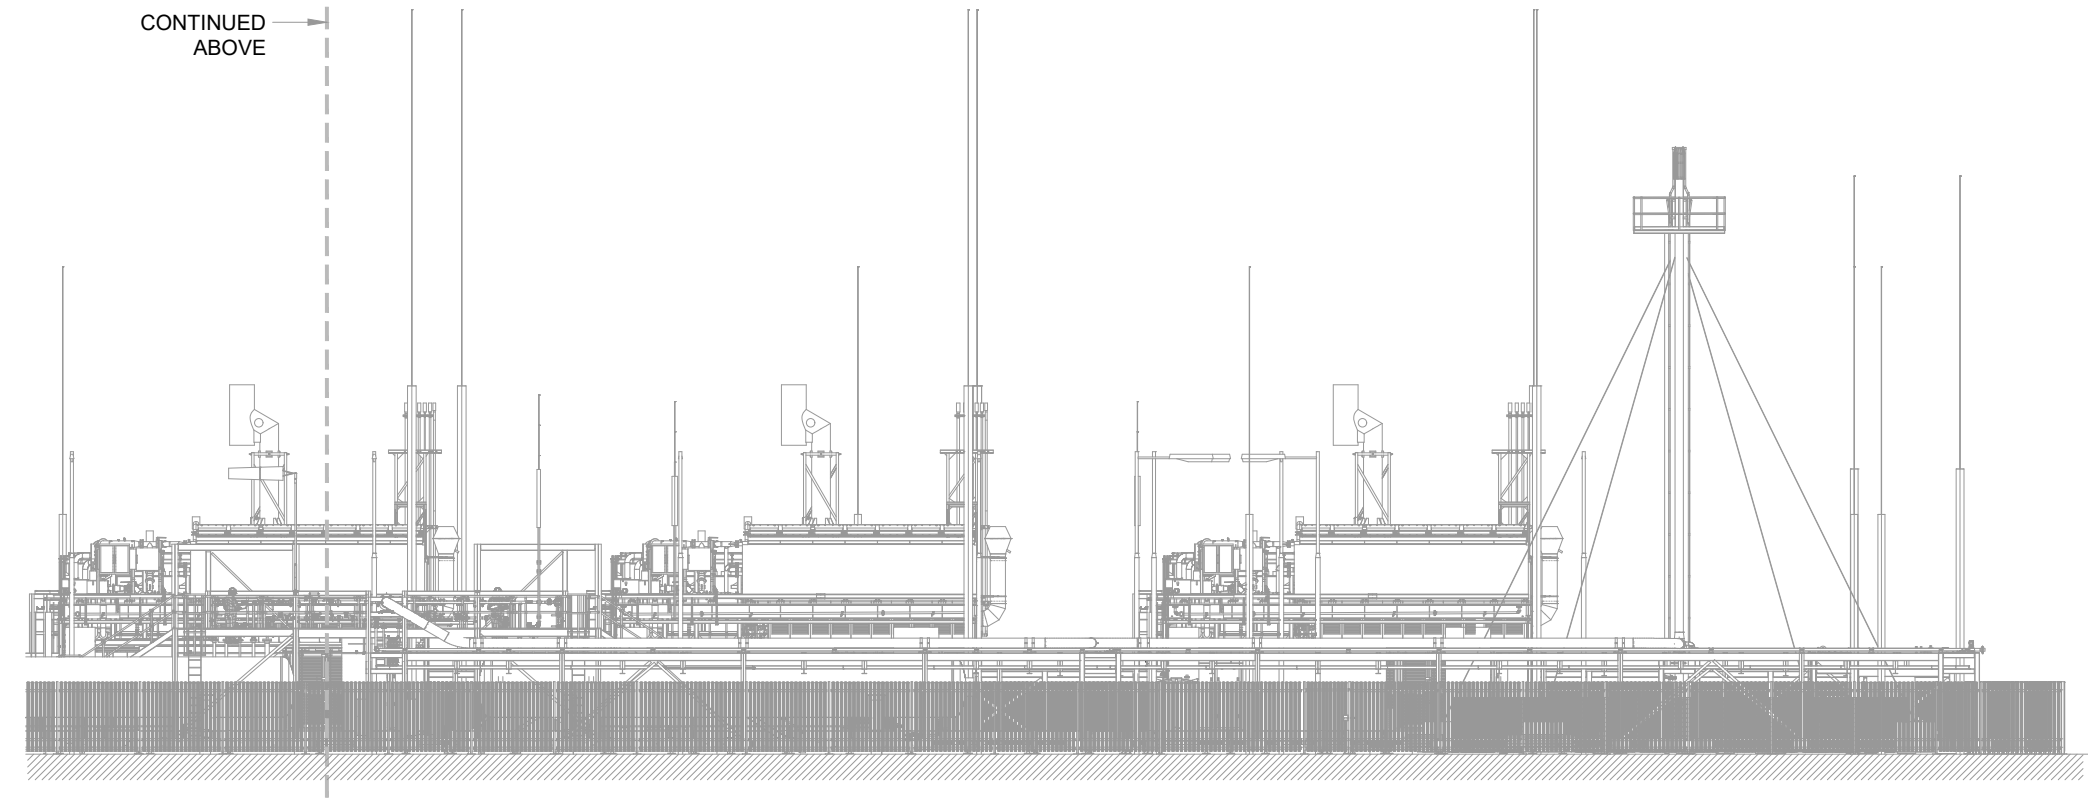

VIEW LOOKING NORTH



- NOTES:
1. ALL DIMENSIONS ARE IN METRES UNLESS OTHERWISE STATED.
 2. DETAILS SHOWN ARE INDICATIVE AND SUBJECT TO FINAL DESIGN.
 3. ALL DIMENSIONS ARE MAXIMUM ANTICIPATED AND SUBJECT TO DETAILED DESIGN.

SHEET 1 OF 2

5	JB	CA	CA	2026-08-06	UPDATED ELEVATIONS
4	BM	MK	BS	2025-02-10	UPDATED ELEVATION VIEW
3	BM	CA	BS	2023-09-01	CHANGED DRAWING APPROVER
2	BM	CA	CA	2023-09-01	ADDED SCALE BAR, CHANGED TITLE AND DELETED SHEETS 2-4

ISSUE	DRAWN	CHKD	APPD	DATE	REVISION NOTES
PURPOSE					COORDINATES
PLANNING					OSGB 1936
SCALE					DATUM
1:250 @A3					N/A
LAYOUT DRAWING					T-LAYOUT NO
N/A					N/A

PROJECT TITLE
NORTHFLEET GREEN
HYDROGEN FACILITY


DRAWING TITLE
ELEVATION VIEW - NORTH
INFRASTRUCTURE LAYOUT
(UPDATED PLAN)

RES DRAWING NUMBER	REV
05135-RES-PRO-DR-PT-002	5


THIS DRAWING IS THE PROPERTY OF RENEWABLE ENERGY SYSTEMS LIMITED AND NO REPRODUCTION MAY BE MADE IN WHOLE OR IN PART WITHOUT PERMISSION



BEAUFORT COURT,
EGG FARM LANE,
KINGS LANGLEY,
HERTS WD4 8LR, UK
TEL +44 (0) 1923 299200
WWW.RES-GROUP.COM

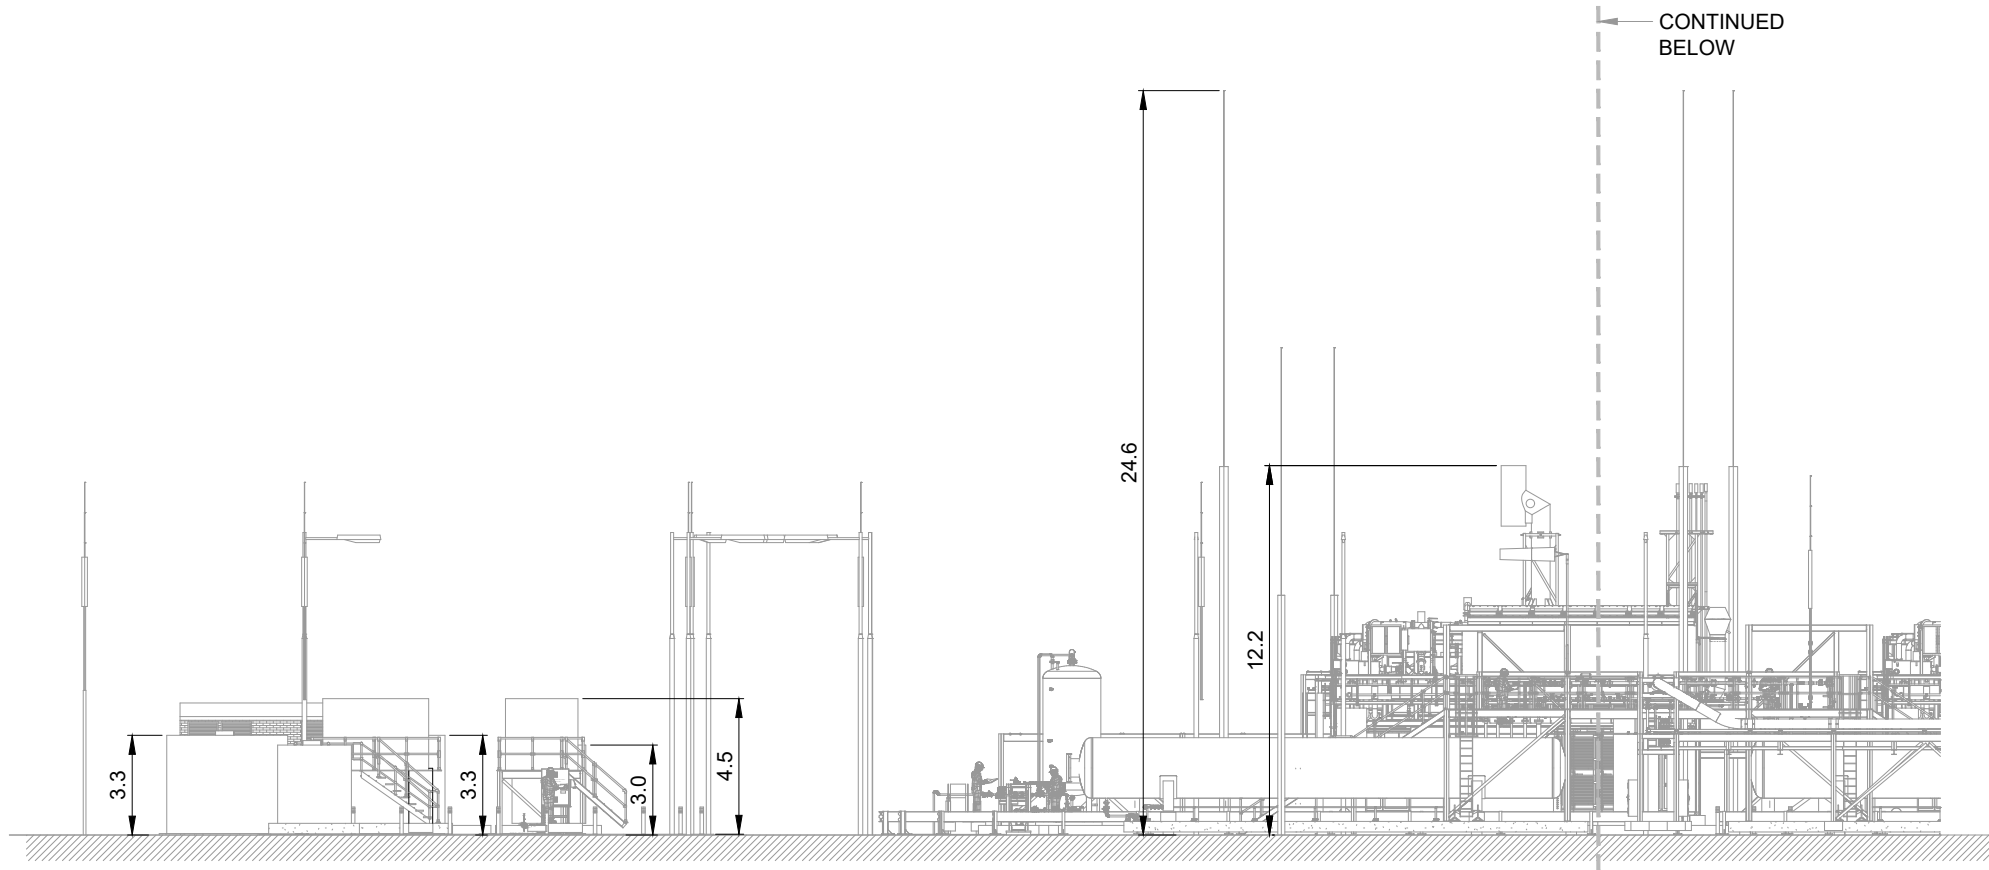

VIEW LOOKING NORTH
(SHOWN WITHOUT FENCE FOR
CLARITY)

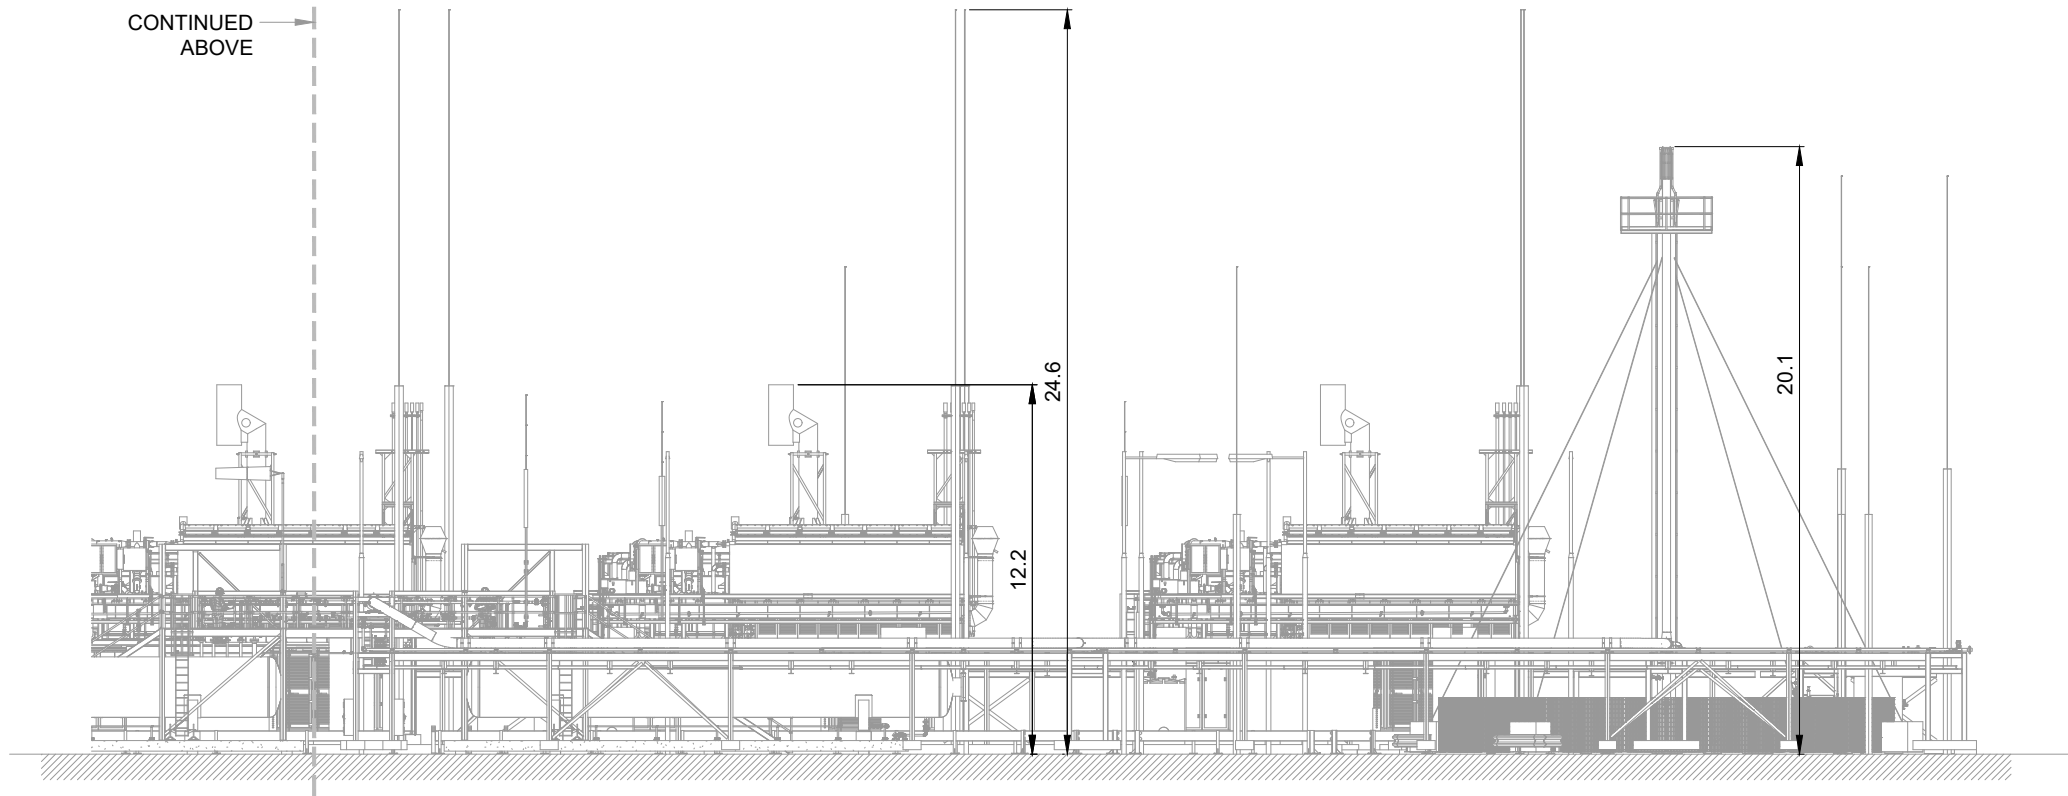

VIEW LOOKING NORTH
(SHOWN WITHOUT FENCE FOR
CLARITY)



- NOTES:
- ALL DIMENSIONS ARE IN METRES UNLESS OTHERWISE STATED.
 - DETAILS SHOWN ARE INDICATIVE AND SUBJECT TO FINAL DESIGN.
 - ALL DIMENSIONS ARE MAXIMUM ANTICIPATED AND SUBJECT TO DETAILED DESIGN.

SHEET 2 OF 2

5	JB	CA	CA	2026-08-06	UPDATED ELEVATIONS
4	BM	MK	BS	2025-02-10	UPDATED ELEVATION VIEW
3	BM	CA	BS	2023-09-01	CHANGED DRAWING APPROVER
2	BM	CA	CA	2023-09-01	ADDED SCALE BAR, CHANGED TITLE AND DELETED SHEETS 2-4

ISSUE	DRAWN	CHKD	APPD	DATE	REVISION NOTES
PURPOSE		COORDINATES			
PLANNING		OSGB 1936			
SCALE		DATUM		N/A	
1:250		@A3		N/A	
LAYOUT DRAWING		T-LAYOUT NO		N/A	
N/A		N/A		N/A	

PROJECT TITLE		NORTHFLEET GREEN HYDROGEN FACILITY			
DRAWING TITLE		ELEVATION VIEW - NORTH INFRASTRUCTURE LAYOUT (UPDATED PLAN)			

RES DRAWING NUMBER		REV			
05135-RES-PRO-DR-PT-002		5			

THIS DRAWING IS THE PROPERTY OF RENEWABLE ENERGY SYSTEMS LIMITED AND NO REPRODUCTION MAY BE MADE IN WHOLE OR IN PART WITHOUT PERMISSION



BEAUFORT COURT,
EGG FARM LANE,
KINGS LANGLEY,
HERTS WD4 8LR, UK
TEL +44 (0) 1923 299200
WWW.RES-GROUP.COM