VIEW LOOKING SOUTH

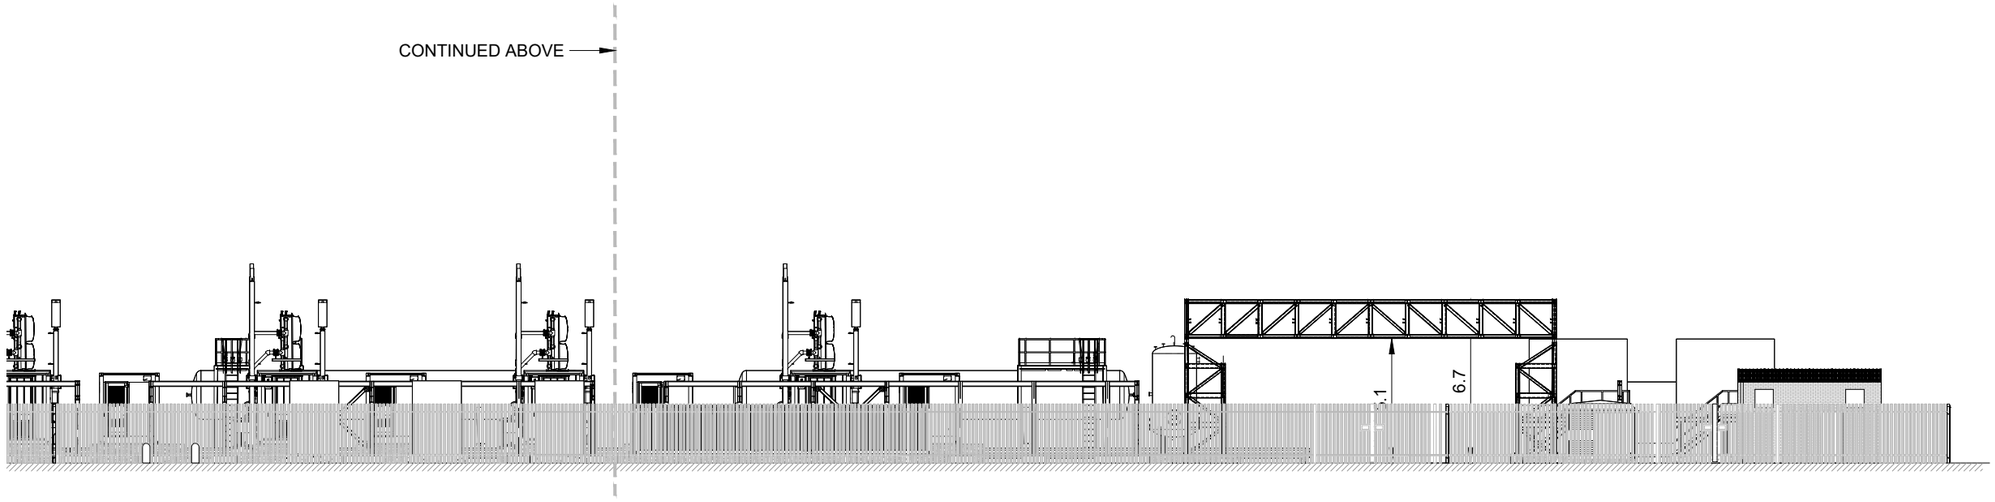

VIEW LOOKING SOUTH

10 cm
0 1 2 3 4 5 6 7 8 9 10m

SCALE 1:250

NOTES:

1. ALL DIMENSIONS ARE IN METRES UNLESS OTHERWISE STATED.
2. DETAILS SHOWN ARE INDICATIVE AND SUBJECT TO FINAL DESIGN.
3. ALL DIMENSIONS ARE MAXIMUM ANTICIPATED AND SUBJECT TO DETAILED DESIGN.

SHEET 1 OF 2

ISSUE	DRAWN	CHKD	APPD	DATE	REVISION NOTES
2	BM	MK	BS	2025-02-10	UPDATED ELEVATION VIEW
1	BM	CA	BS	2023-09-01	FIRST ISSUE

PURPOSE: PLANNING	COORDINATES: OSGB 1936
SCALE: 1:250 @A3	DATUM: N/A
LAYOUT DRAWING: N/A	T-LAYOUT NO: N/A

PROJECT TITLE
NORTHFLEET GREEN HYDROGEN FACILITY

DRAWING TITLE
ELEVATION VIEW - SOUTH
INFRASTRUCTURE LAYOUT

RES DRAWING NUMBER: 05135-RES-PRO-DR-PT-004
REV: 2

THIS DRAWING IS THE PROPERTY OF RENEWABLE ENERGY SYSTEMS LIMITED AND NO REPRODUCTION MAY BE MADE IN WHOLE OR IN PART WITHOUT PERMISSION

BEAUFORT COURT,
EGG FARM LANE,
KINGS LANGLEY,
HERTS WD4 8LR. UK
TEL +44 (0) 1923 299200
WWW.RES-GROUP.COM

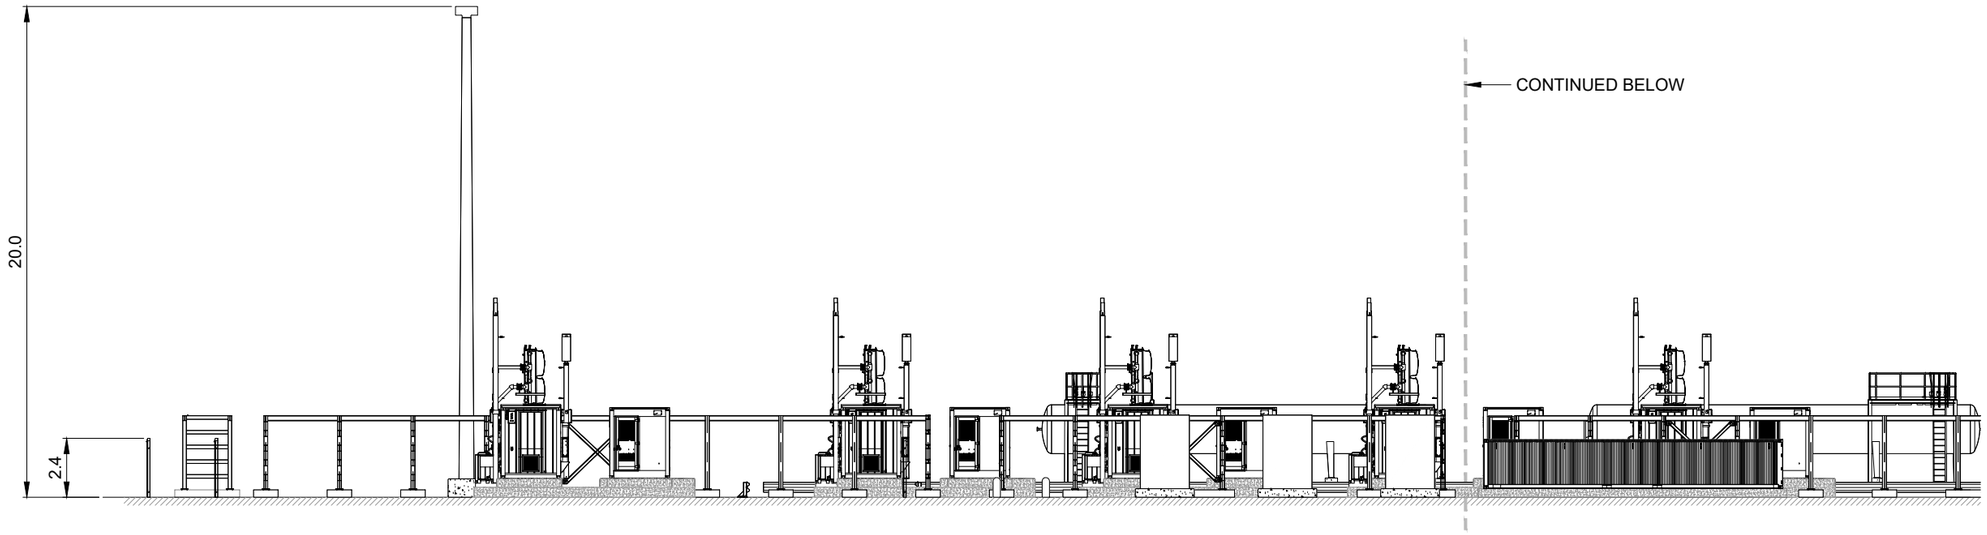

VIEW LOOKING SOUTH
(SHOWN WITHOUT FENCE FOR CLARITY)

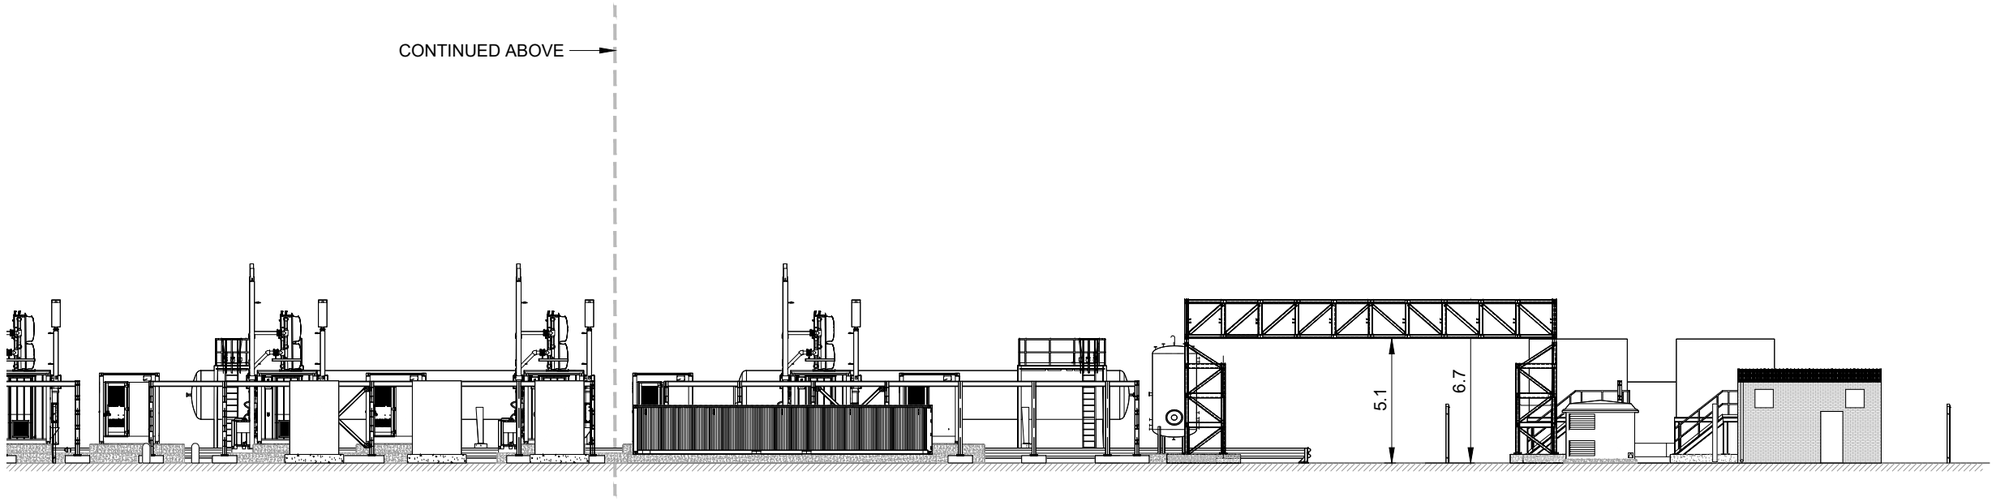

VIEW LOOKING SOUTH
(SHOWN WITHOUT FENCE FOR CLARITY)

0 1 2 3 4 5 6 7 8 9 10m

SCALE 1:250

NOTES:

1. ALL DIMENSIONS ARE IN METRES UNLESS OTHERWISE STATED.
2. DETAILS SHOWN ARE INDICATIVE AND SUBJECT TO FINAL DESIGN.
3. ALL DIMENSIONS ARE MAXIMUM ANTICIPATED AND SUBJECT TO DETAILED DESIGN.

SHEET 2 OF 2

ISSUE	DRAWN	CHKD	APPD	DATE	REVISION NOTES
2	BM	MK	BS	2025-02-10	UPDATED ELEVATION VIEW
1	BM	CA	BS	2023-09-01	FIRST ISSUE

PURPOSE: PLANNING	COORDINATES: OSGB 1936
SCALE: 1:250 @A3	DATUM: N/A
LAYOUT DRAWING: N/A	T-LAYOUT NO: N/A

PROJECT TITLE
NORTHFLEET GREEN HYDROGEN FACILITY

DRAWING TITLE
ELEVATION VIEW - SOUTH
INFRASTRUCTURE LAYOUT

RES DRAWING NUMBER: 05135-RES-PRO-DR-PT-004
REV: 2

THIS DRAWING IS THE PROPERTY OF RENEWABLE ENERGY SYSTEMS LIMITED AND NO REPRODUCTION MAY BE MADE IN WHOLE OR IN PART WITHOUT PERMISSION

BEAUFORT COURT,
EGG FARM LANE,
KINGS LANGLEY,
HERTS WD4 8LR. UK
TEL +44 (0) 1923 299200
WWW.RES-GROUP.COM