




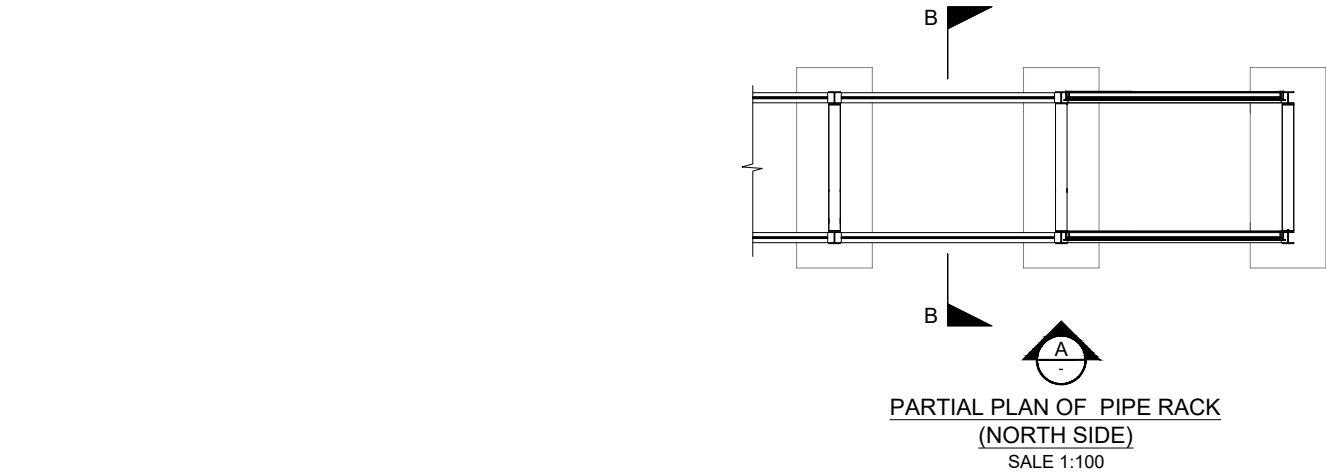


PARTIAL PLAN OF PIPE RACK
(NORTH SIDE)
SCALE 1:100

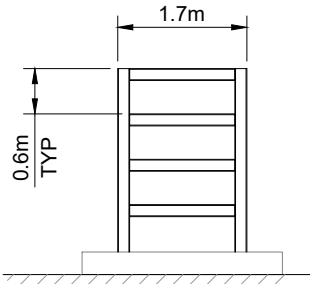


SECTION B-B (TYPICAL)
SCALE 1:100

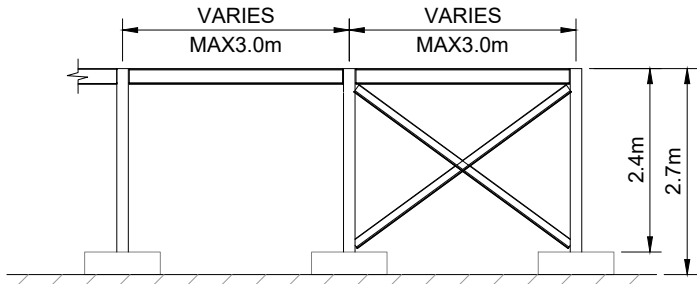


ELEVATION A-A OF PIPE RACK
SCALE 1:100

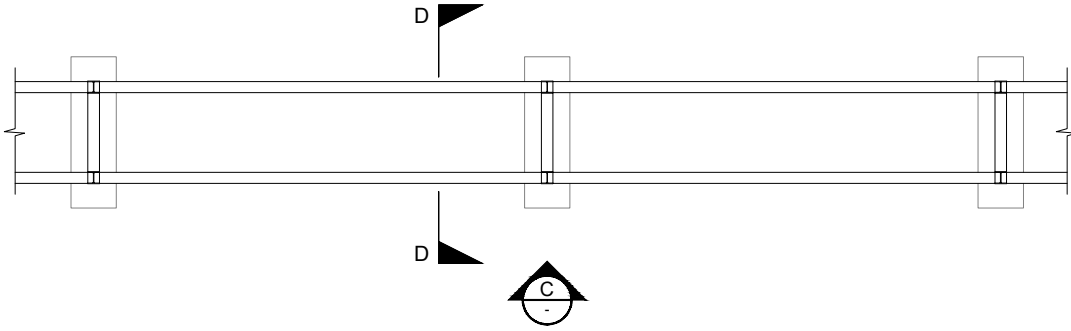

PARTIAL PLAN OF PIPE RACK
(EAST AND SOUTH SIDE)
SCALE 1:100

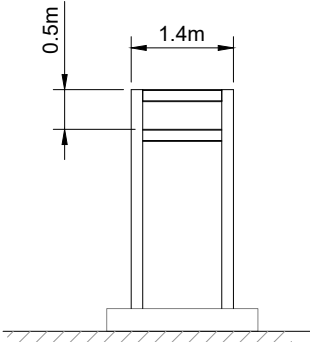


SECTION D-D (TYPICAL)
SCALE 1:100

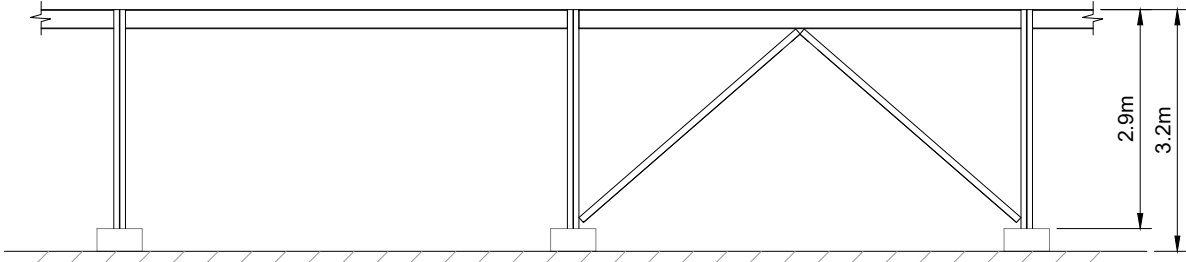

ELEVATION C-C OF PIPE RACK
SCALE 1:100

- NOTES:
- ALL DIMENSIONS ARE IN METRES UNLESS OTHERWISE STATED.
 - DETAILS SHOWN ARE INDICATIVE AND SUBJECT TO FINAL DESIGN.
 - ALL DIMENSIONS ARE APPROXIMATE AND SUBJECT TO DETAILED DESIGN.
 - NUMBER OF BAYS SHOWN INDICATIVE ONLY.

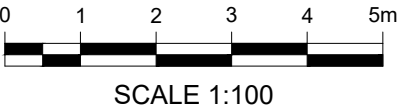

SCALE 1:100

3	JB	CA	BS	2026-08-10	GENERAL AMENDMENTS
2	BM	MK	BS	2025-02-10	UPDATED PIPE SUPPORT
1	BM	BS	MK	2023-08-09	FIRST ISSUE
ISSUE	DRAWN	CHKD	APPD	DATE	REVISION NOTES
PURPOSE					COORDINATES
PLANNING					N/A
SCALE					DATUM
AS SHOWN @A3					N/A
LAYOUT DRAWING					T-LAYOUT NO
N/A					N/A

PROJECT TITLE		GREEN HYDROGEN 3 KIMBERLY CLARK NORTHFLEET	
DRAWING TITLE		TYPICAL SERVICES SUPPORT FRAME PIPE RACK (UPDATED PLAN)	

RES DRAWING NUMBER	REV
05135-RES-SDP-DR-PT-001	3

THIS DRAWING IS THE PROPERTY OF RENEWABLE ENERGY SYSTEMS LIMITED AND NO REPRODUCTION MAY BE MADE IN WHOLE OR IN PART WITHOUT PERMISSION



BEAUFORT COURT,
EGG FARM LANE,
KINGS LANGLEY,
HERTS WD4 8LR. UK
TEL +44 (0) 1923 299200
WWW.RES-GROUP.COM