

- NOTES:
- ALL DIMENSIONS ARE IN METRES UNLESS OTHERWISE STATED.
 - DETAILS SHOWN ARE INDICATIVE AND SUBJECT TO FINAL DESIGN.
 - ALL DIMENSIONS ARE APPROXIMATE AND SUBJECT TO DETAILED DESIGN.
 - NUMBER OF BAYS SHOWN INDICATIVE ONLY.

2	BM	MK	BS	2025-02-10	UPDATED PIPE SUPPORT
1	BM	BS	MK	2023-08-09	FIRST ISSUE
ISSUE	DRAWN	CHKD	APPD	DATE	REVISION NOTES
PURPOSE					COORDINATES
PLANNING					N/A
SCALE					DATUM
AS SHOWN @A3					N/A
LAYOUT DRAWING					T-LAYOUT NO
N/A					N/A


PROJECT TITLE
NORTHFLEET GREEN
HYDROGEN FACILITY

DRAWING TITLE
TYPICAL SERVICES
SUPPORT FRAME
PIPE RACK


RES DRAWING NUMBER	REV
05135-RES-SDP-DR-PT-001	2

THIS DRAWING IS THE PROPERTY OF RENEWABLE ENERGY SYSTEMS LIMITED AND NO REPRODUCTION MAY BE MADE IN WHOLE OR IN PART WITHOUT PERMISSION


res
BEAUFORT COURT,
EGG FARM LANE,
KINGS LANGLEY,
HERTS WD4 8LR. UK
TEL +44 (0) 1923 299200
WWW.RES-GROUP.COM

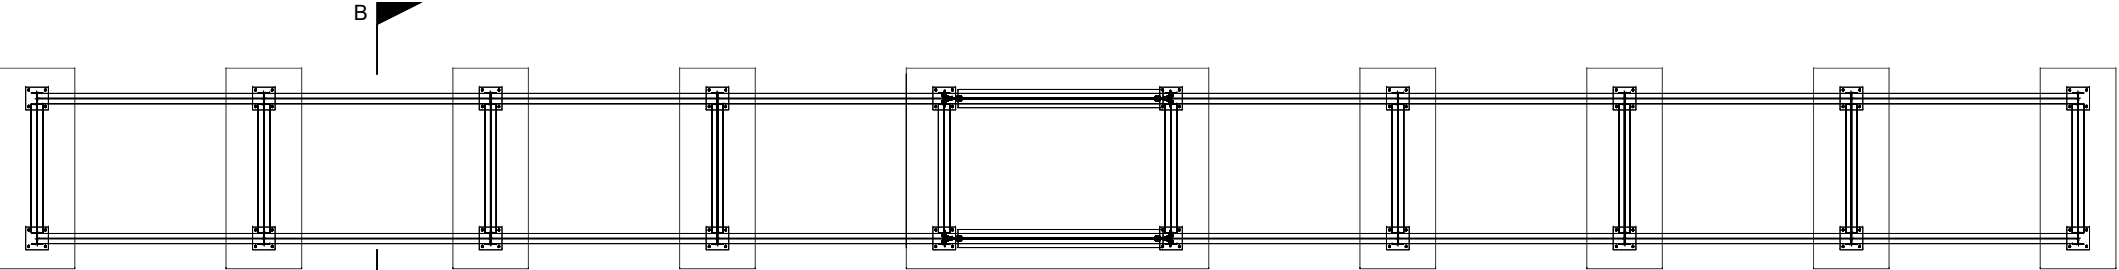


PLAN OF PIPE RACK
SCALE 1:100

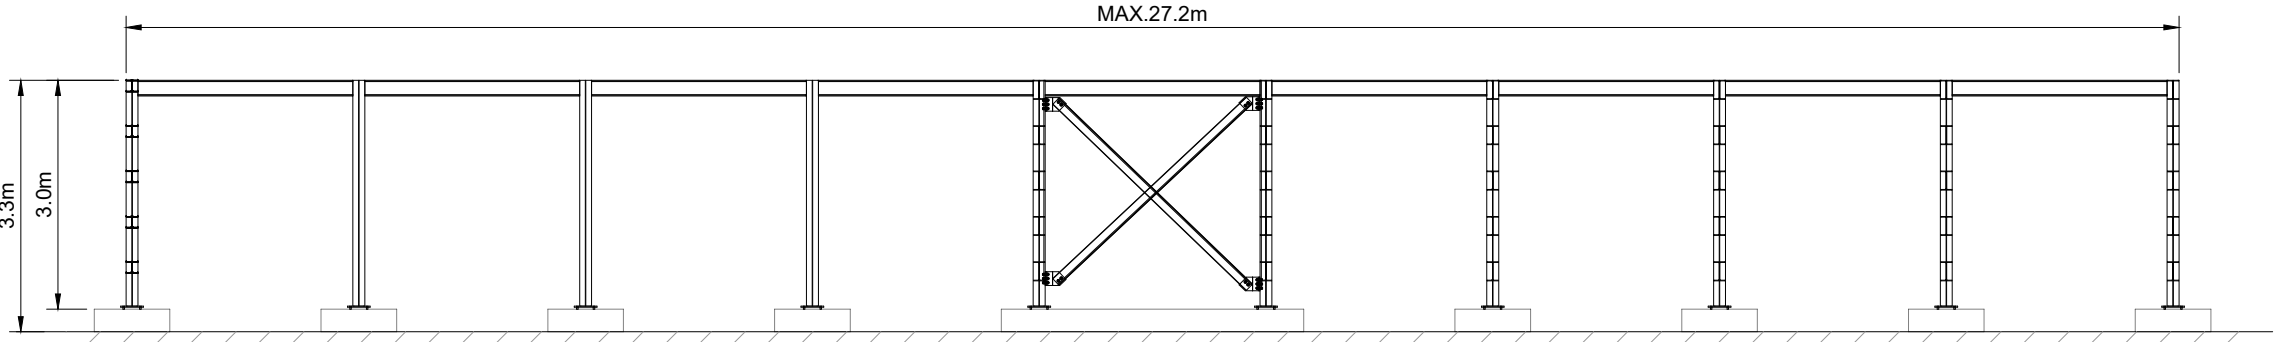


ELEVATION A-A OF PIPE RACK
SCALE 1:100

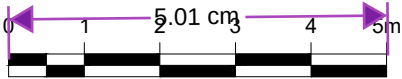


SCALE 1:100

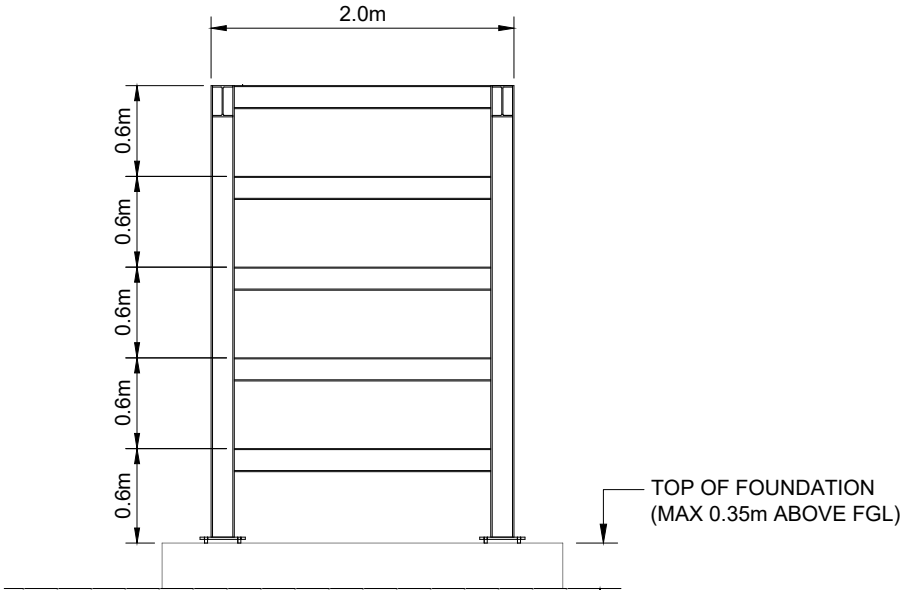

SECTION B-B (TYPICAL)
SCALE 1:100

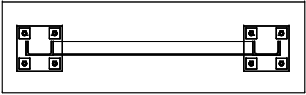


PLAN OF LOW LEVEL PIPE RACK TYPE 1
SCALE 1:50

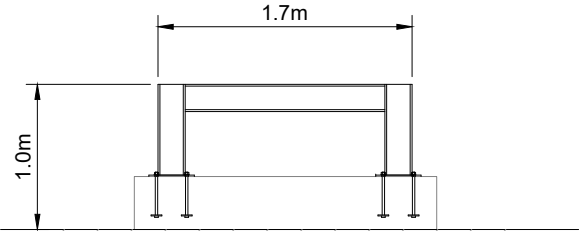


ELEVATION OF LOW LEVEL PIPE RACK TYPE 1
SCALE 1:50



PLAN OF LOW LEVEL PIPE RACK TYPE 2
SCALE 1:50

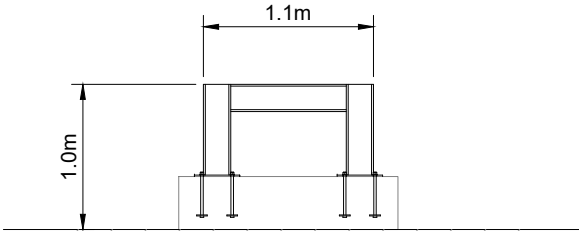

ELEVATION OF LOW LEVEL PIPE RACK TYPE 2
SCALE 1:50

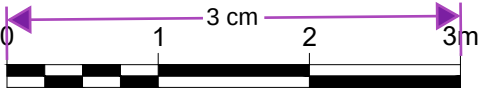

SCALE 1:50