




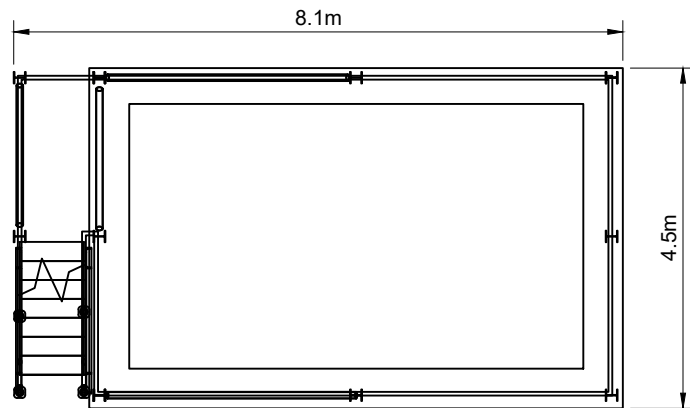

PLAN HV SWITCHGEAR ROOM
SCALE 1:100

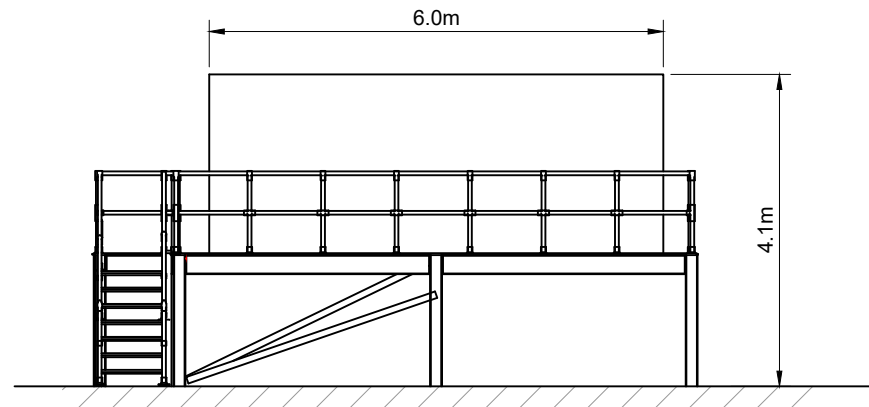


ELEVATION A
SCALE 1:100

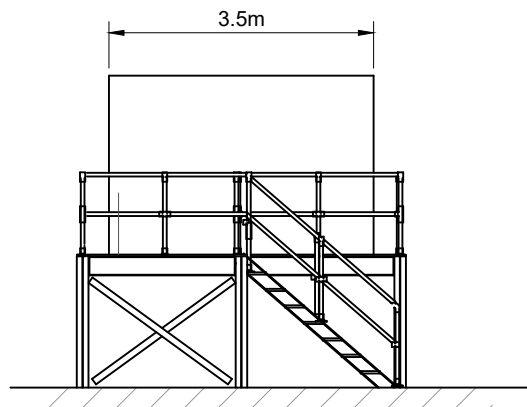


ELEVATION B
SCALE 1:100


HV SWITCHGEAR ROOM

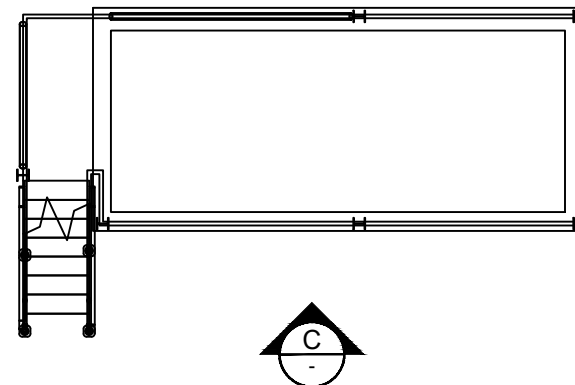

PLAN LV SWITCHGEAR ROOM
SCALE 1:100

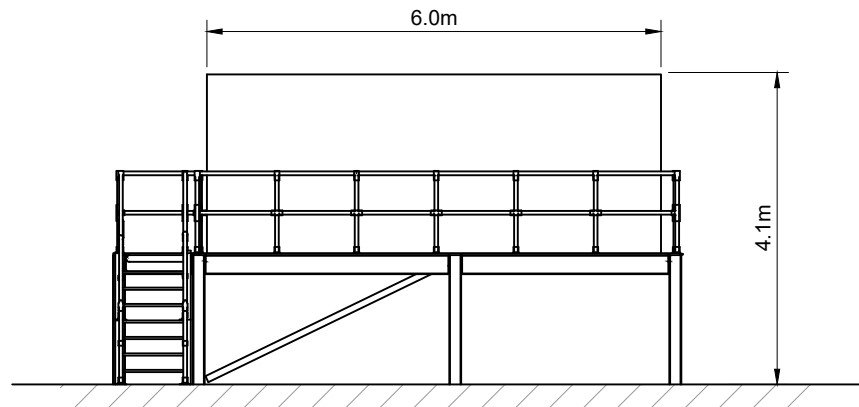


ELEVATION C
SCALE 1:100

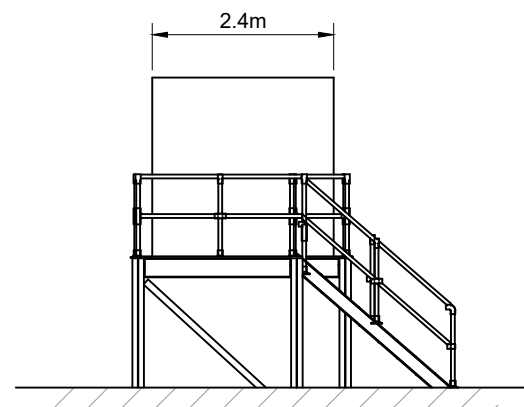

ELEVATION D
SCALE 1:100

LV SWITCHGEAR ROOM

- NOTES:
1. ALL DIMENSIONS ARE IN METRES UNLESS NOTED OTHERWISE.
 2. EXACT LAYOUT AND DIMENSIONS ARE TO BE CONFIRMED AT DETAILED DESIGN.
 3. NUMBER, SIZE AND LOCATION OF DOORS IS INDICATIVE ONLY.
 4. FOUNDATION HEIGHTS SUBJECT TO DETAILED DESIGN.

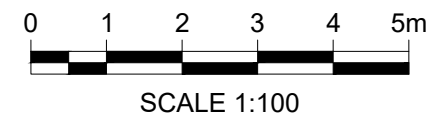

3	JB	CA	BS	2026-08-10	UPDATED DETAILS
2	BM	MK	BS	2025-02-10	UPDATED DETAILS
1	BM	BS	MK	2023-08-09	FIRST ISSUE
ISSUE	DRAWN	CHKD	APPD	DATE	REVISION NOTES
PURPOSE PLANNING					COORDINATES N/A
SCALE 1:100 @A3					DATUM N/A
LAYOUT DRAWING N/A					T-LAYOUT NO N/A
PROJECT TITLE GREEN HYDROGEN 3 KIMBERLY CLARK NORTHFLEET					
DRAWING TITLE HYDROGEN FACILITY SUBSTATION BUILDINGS (UPDATED PLAN)					
RES DRAWING NUMBER 05135-RES-SUB-DR-PT-002					REV 3
THIS DRAWING IS THE PROPERTY OF RENEWABLE ENERGY SYSTEMS LIMITED AND NO REPRODUCTION MAY BE MADE IN WHOLE OR IN PART WITHOUT PERMISSION					
 BEAUFORT COURT, EGG FARM LANE, KINGS LANGLEY, HERTS WD4 8LR. UK TEL +44 (0) 1923 299200 WWW.RES-GROUP.COM					