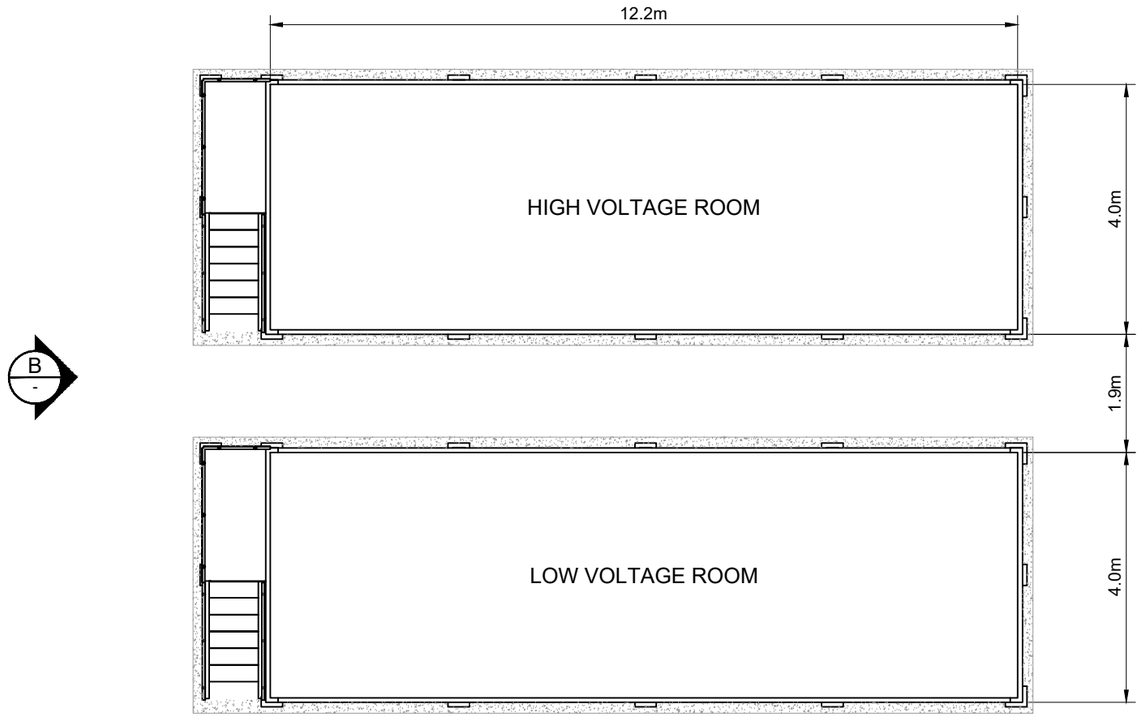

A
-

PLAN
SCALE 1:100

NOTES:

1. ALL DIMENSIONS ARE IN METRES UNLESS NOTED OTHERWISE.
2. EXACT LAYOUT AND DIMENSIONS ARE TO BE CONFIRMED AT DETAILED DESIGN.
3. NUMBER, SIZE AND LOCATION OF DOORS IS INDICATIVE ONLY.
4. FOUNDATION HEIGHTS SUBJECT TO DETAILED DESIGN.

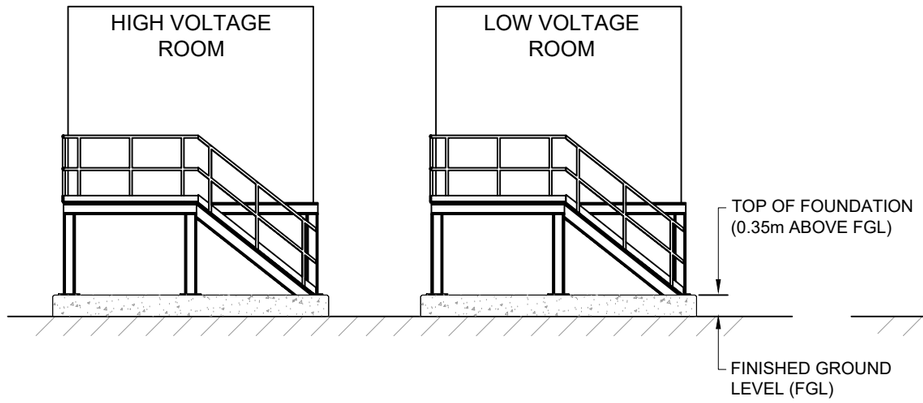

ELEVATION B
SCALE 1:100

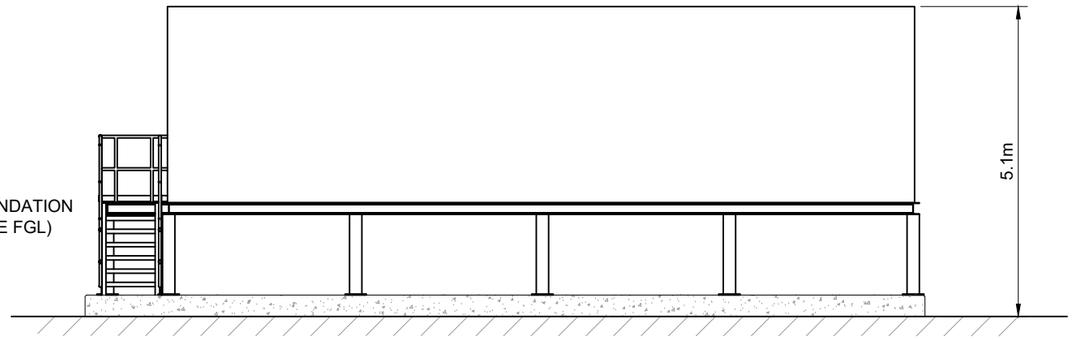

ELEVATION A
SCALE 1:100

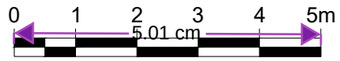

SCALE 1:100

ISSUE	DRAWN	CHKD	APPD	DATE	REVISION NOTES
2	BM	MK	BS	2025-02-10	UPDATED DETAILS
1	BM	BS	MK	2023-08-09	FIRST ISSUE

PURPOSE PLANNING	COORDINATES N/A
SCALE 1:100 @A3	DATUM N/A
LAYOUT DRAWING N/A	T-LAYOUT NO N/A

PROJECT TITLE
NORTHFLEET GREEN
HYDROGEN FACILITY

DRAWING TITLE
HYDROGEN FACILITY
SUBSTATION BUILDINGS

RES DRAWING NUMBER	REV
05135-RES-SUB-DR-PT-002	2

THIS DRAWING IS THE PROPERTY OF RENEWABLE ENERGY SYSTEMS LIMITED AND NO REPRODUCTION MAY BE MADE IN WHOLE OR IN PART WITHOUT PERMISSION

BEAUFORT COURT,
EGG FARM LANE,
KINGS LANGLEY,
HERTS WD4 8LR. UK
TEL +44 (0) 1923 299200
WWW.RES-GROUP.COM