


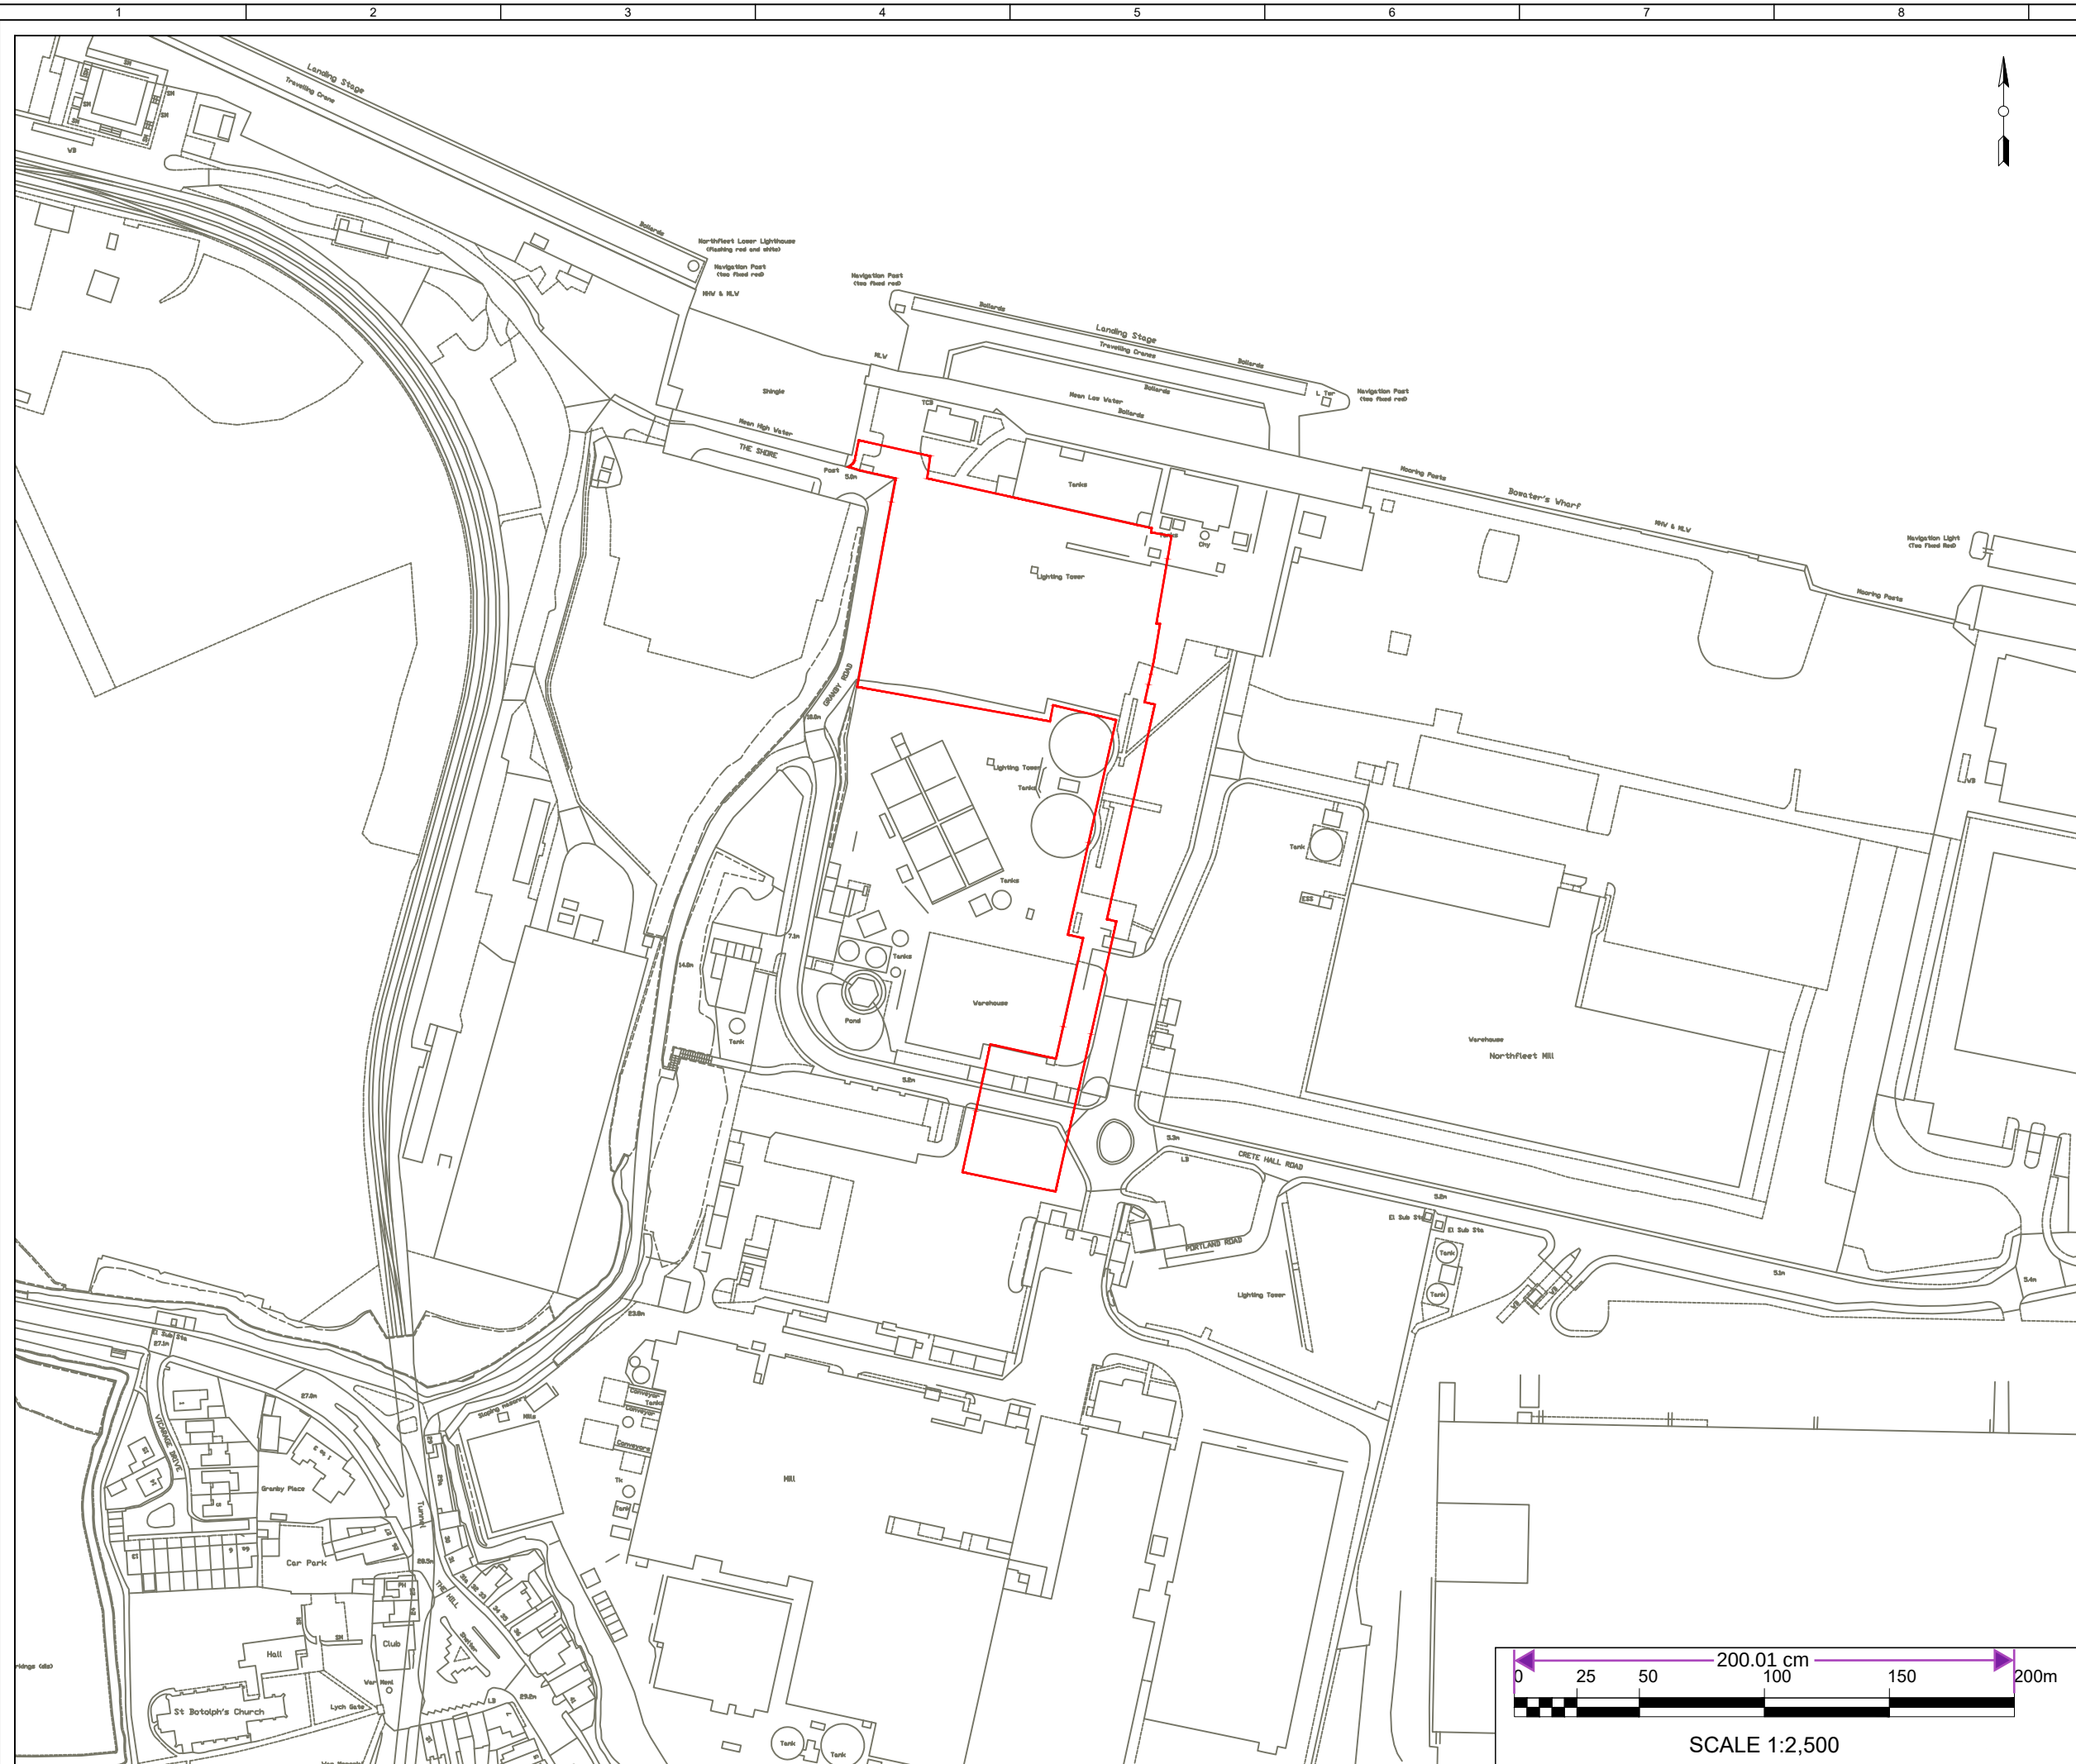


© CROWN COPYRIGHT, ALL RIGHTS RESERVED.
2025 LICENCE NUMBER 0100031673.

KEY:

DEVELOPMENT BOUNDARY
(OUTSIDE EDGE OF LINE DENOTES
BOUNDARY)



KEY PLAN - NOT TO SCALE

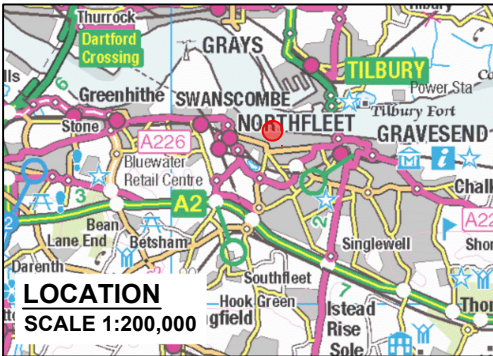

5	BM	BS	CA	2025-01-31	UPDATED BOUNDARY
4	BM	DC	IB	2024-08-02	UPDATED DEVELOPMENT BOUNDARY
3	BM	CA	BS	2023-09-01	ADDED SCALE BAR
2	BM	BS	PB	2023-08-16	UPDATED DEVELOPMENT BOUNDARY
ISSUE	DRAWN	CHKD	APPD	DATE	REVISION NOTES
PURPOSE					COORDINATES
PLANNING					OSGB 1936
SCALE					DATUM
1:2,500 @A3					N/A
LAYOUT DRAWING					T-LAYOUT NO
N/A					N/A

	NORTHFLEET GREEN HYDROGEN FACILITY
DRAWING TITLE	SITE LOCATION PLAN

RES DRAWING NUMBER	REV
05135-RES-LAY-DR-PT-001	5

THIS DRAWING IS THE PROPERTY OF RENEWABLE ENERGY SYSTEMS LIMITED AND NO REPRODUCTION MAY BE MADE IN WHOLE OR IN PART WITHOUT PERMISSION



BEAUFORT COURT,
EGG FARM LANE,
KINGS LANGLEY,
HERTS WD4 8LR. UK
TEL +44 (0) 1923 299200
WWW.RES-GROUP.COM