



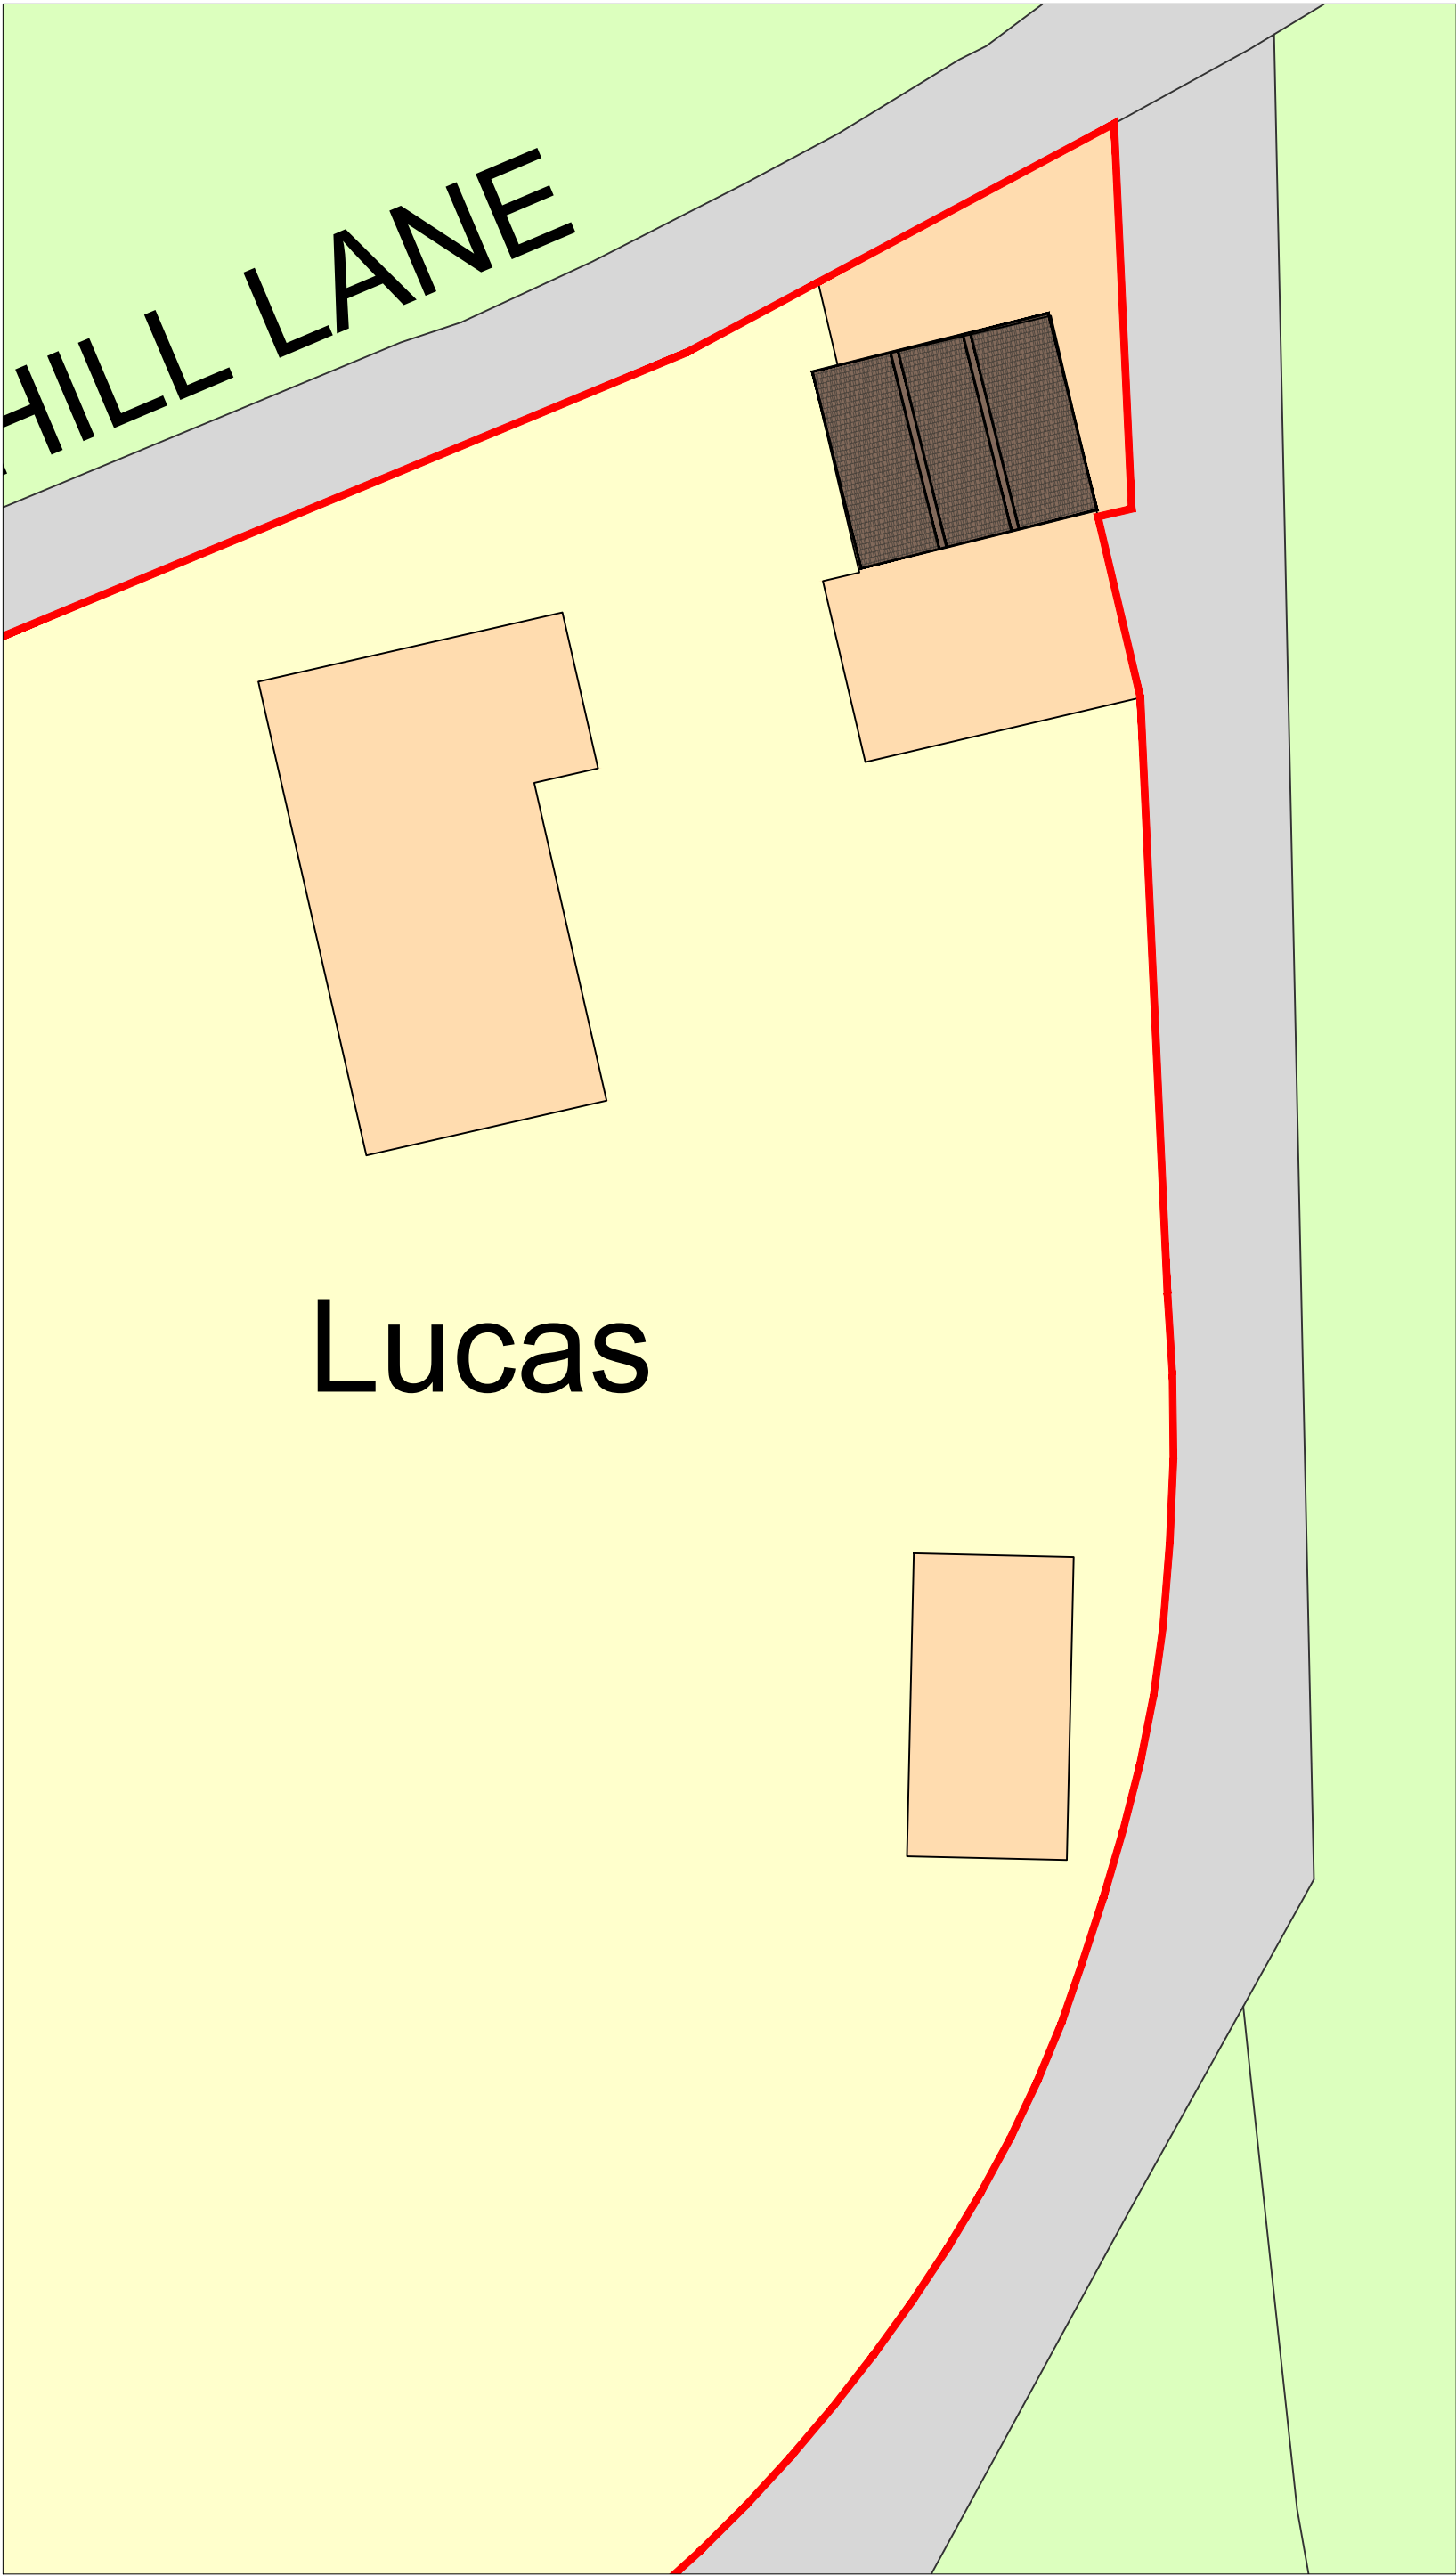

Existing Block Plan

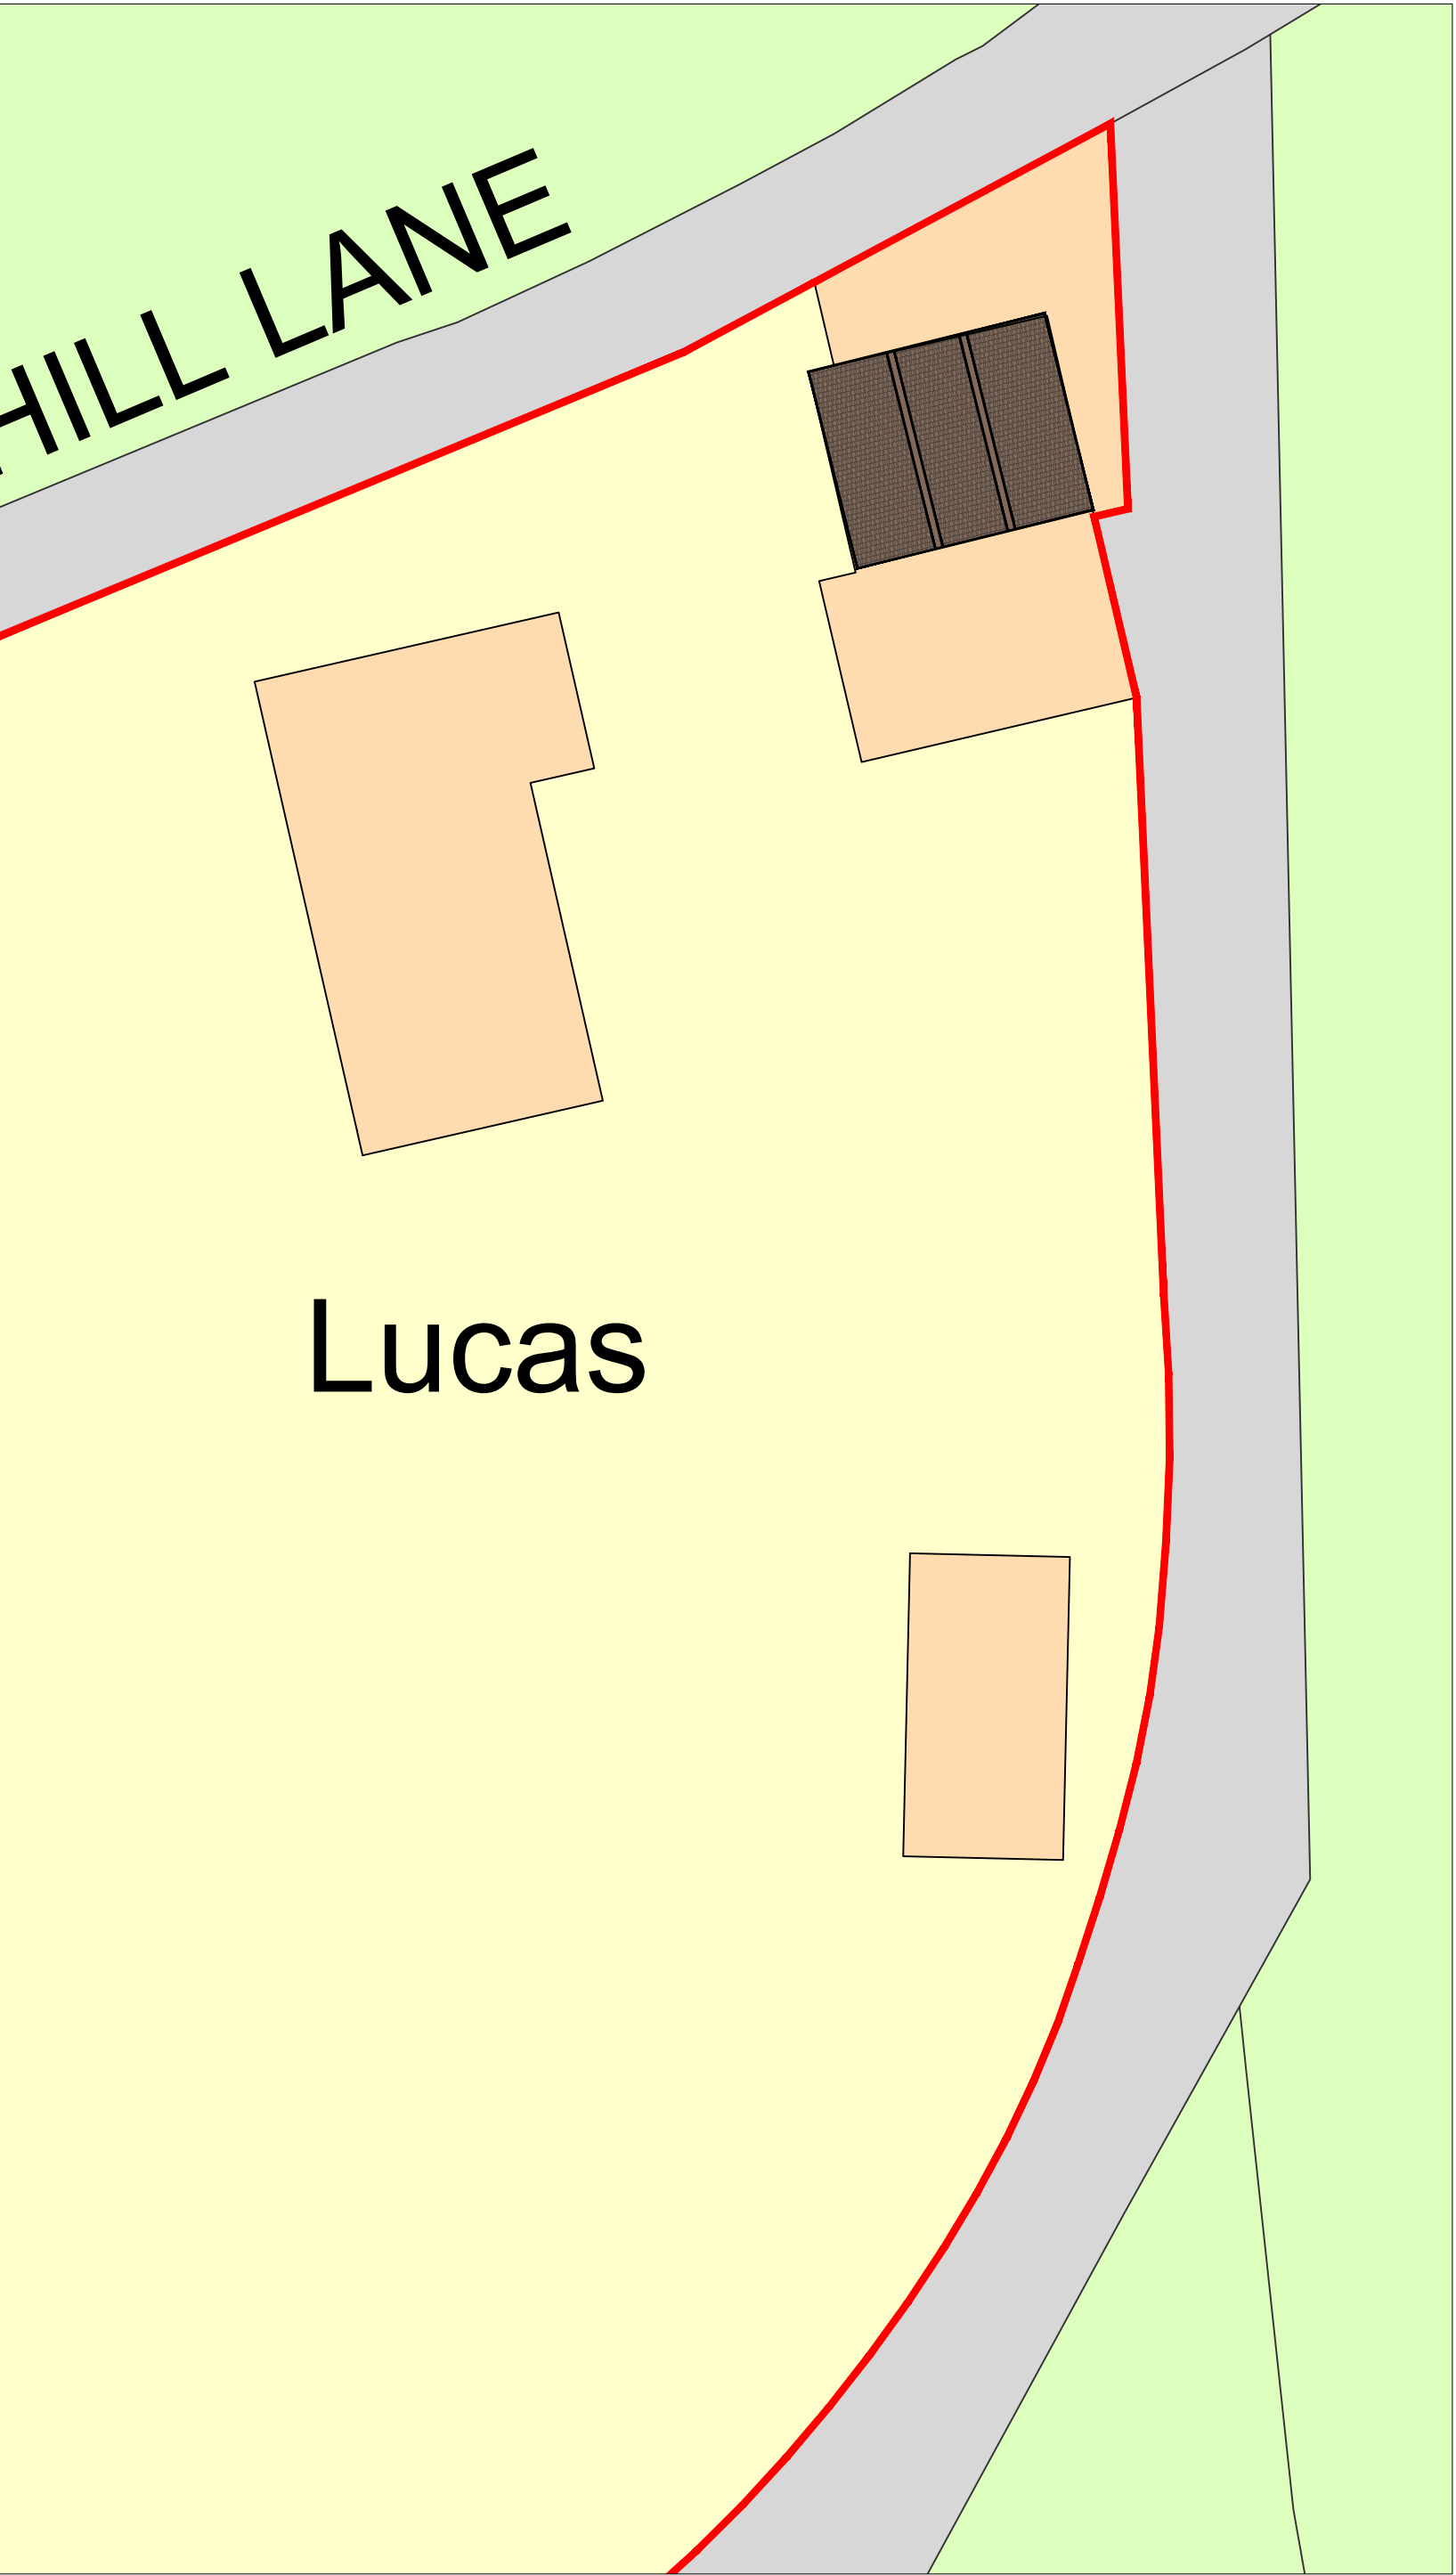

Proposed Block Plan

- Notes:
- Do not scale from this drawing.
 - All dimensions to be verified on site and is in mm.
 - Builder to verify all dimensions, heights and levels prior to commencement of work.
 - All documents shall be checked to ensure that they are compatible by the contractor before construction commences. In the event of apparent ambiguity or contradiction the engineer and/ or architect shall be notified immediately.
 - The contractor in preparing his estimate shall visit the site and acquaint himself with the problems involved .
 - The contractor shall issue all statutory notices to the local Authority during progress and completion of works.



Location Plan



A	-	-	-/-/-
REV:	DESCRIPTION:	BY:	DATE:
STATUS:			

PLANNING
BARRON
EDWARDS
STERLING

Whitehall Place
47 The Terrace,
Gravesend, Kent
DA12 2DL
01474 247 787
info@barronedwards.co.uk
www.barronedwards.co.uk

SITE:	Lucas Meopham Gravesend DA13 0DU
TITLE:	Block Plan Location Plan ----

SCALE AT A2: 1:200/1:1250	DATE: 06.04.23	DRAWN: HH
PROJECT NO: 230301	DRAWING NO: 001	REVISION: A

1:1250



1:200

