
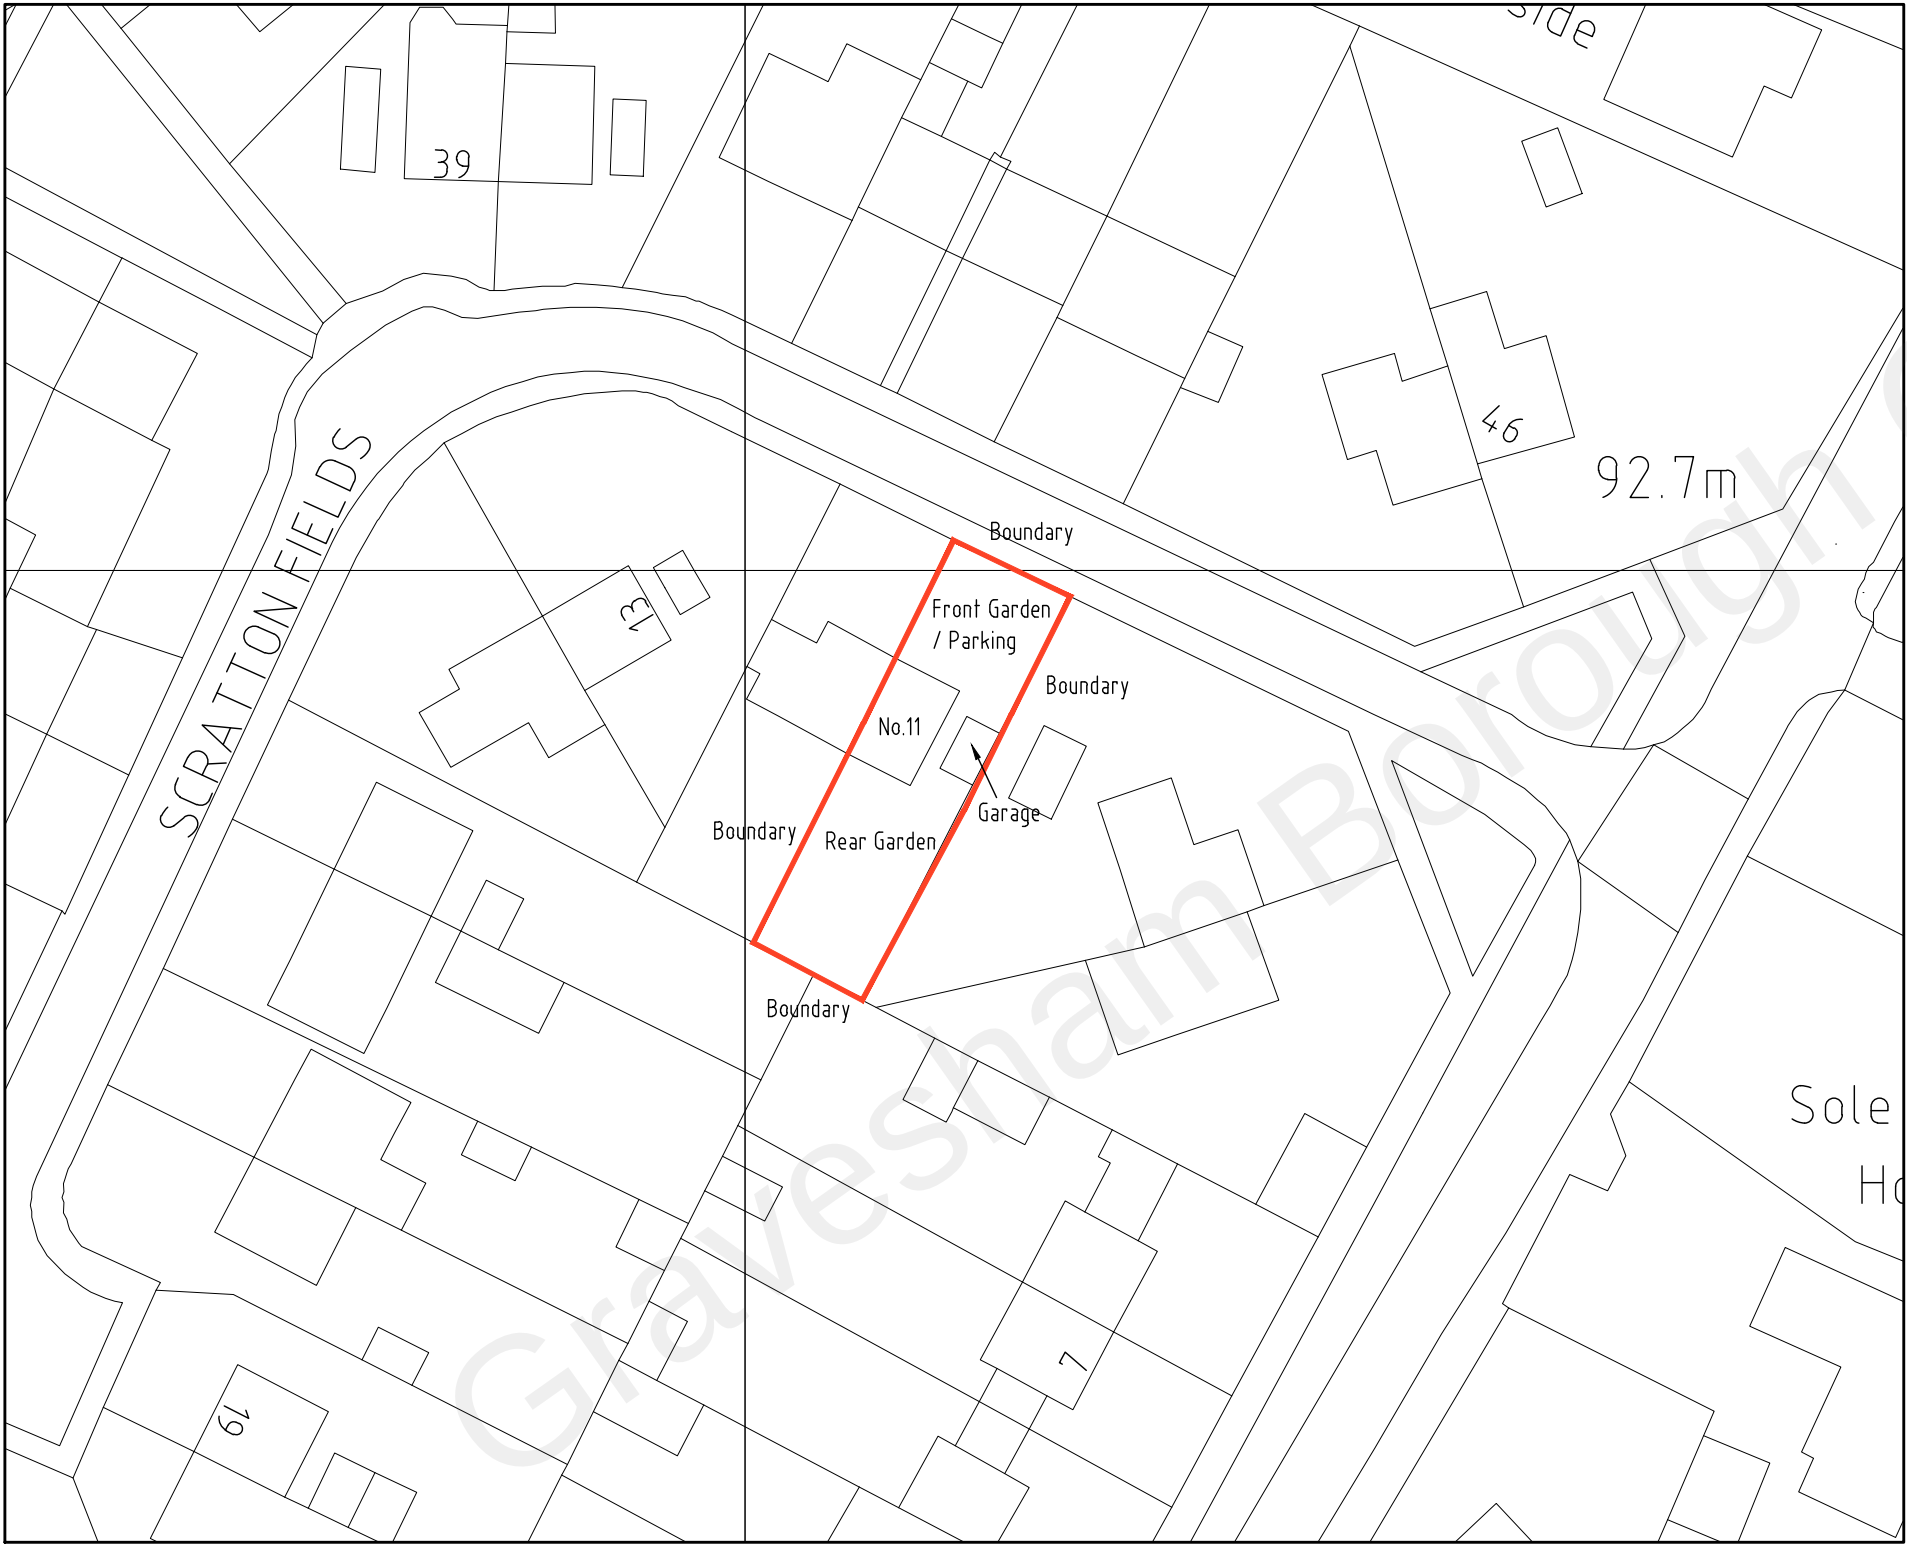


DO NOT SCALE FROM THIS DRAWING
ALL DIMENSIONS TO BE VERIFIED BY THE CONTRACTOR ON SITE

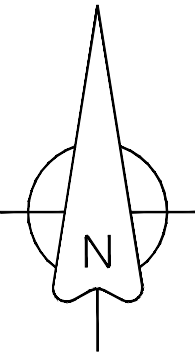

REV	DESCRIPTION	DATE	INIT	CHKD
STATUS		FOR INFORMATION		

Client

Project
11 Scratton Fields, Sole Street,
Cobham, Gravesend, Kent. DA12 3AS

Title
Existing Block Plan

Scale 1:500@A3	Date 09.06.22	Drawn N/A	Checked N/A
Project No: 2022-005	Drawing No. 006	Revision ~	